


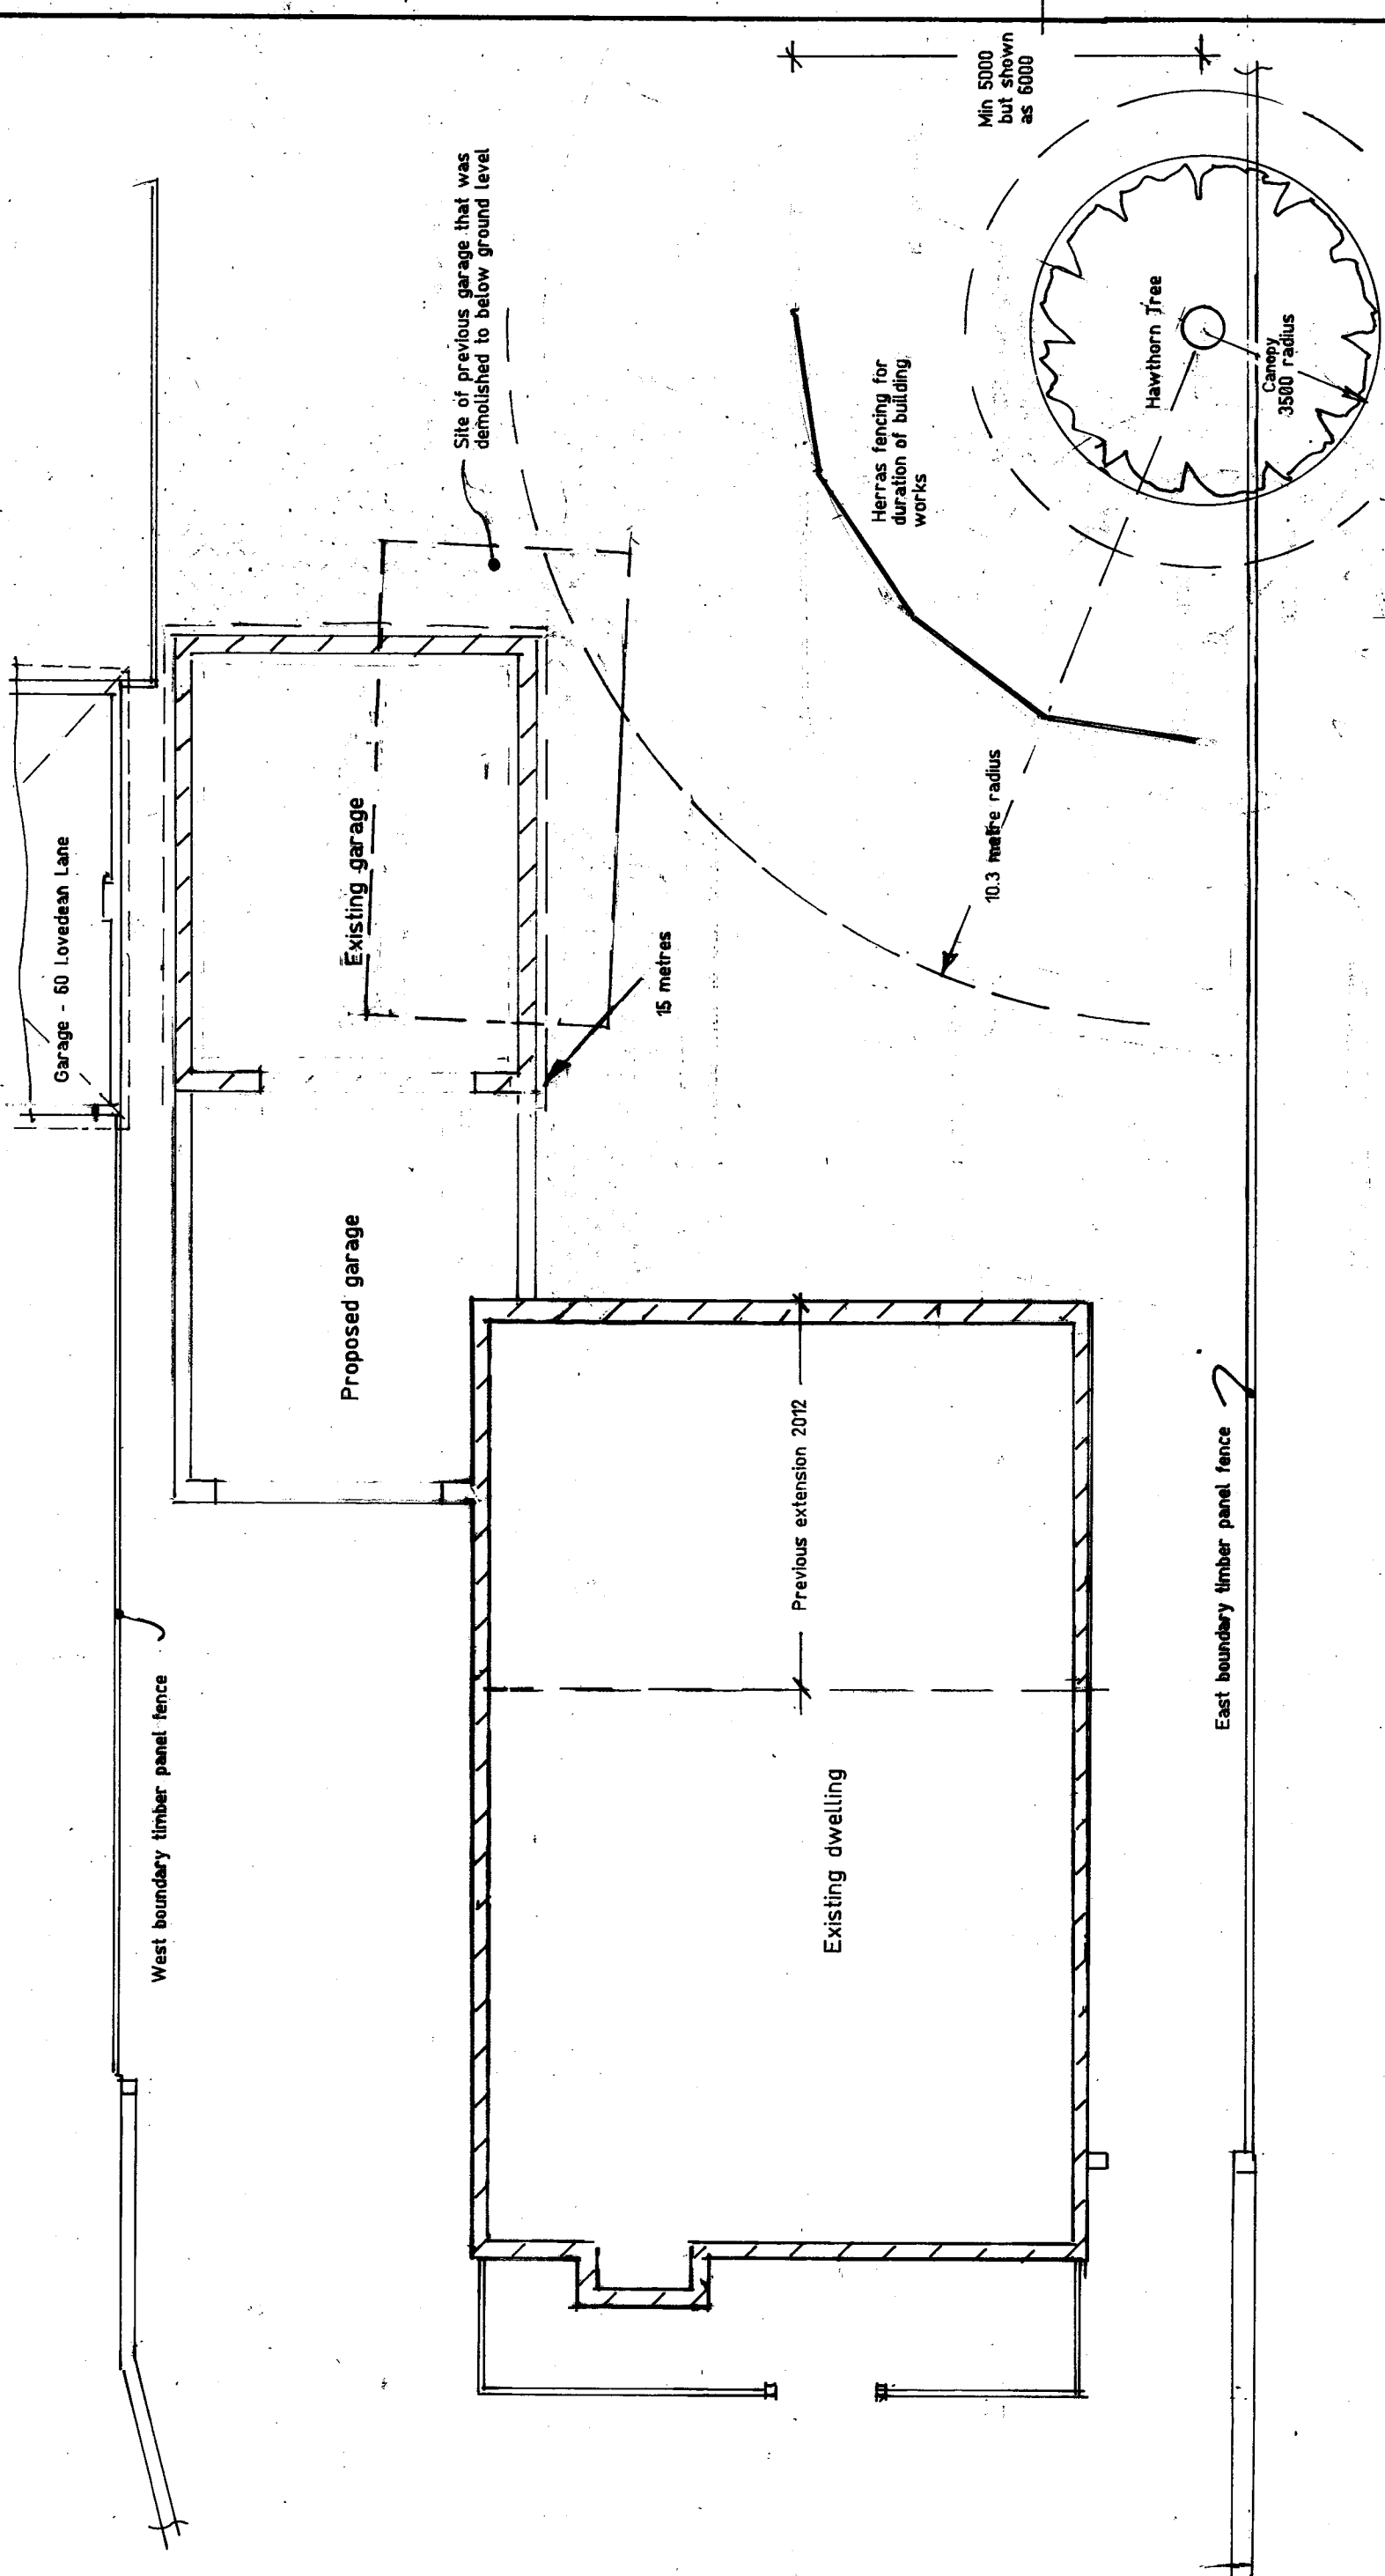

Proposed extension to provide garage & games room plus front & sides horizontal slatted fence incl gates at 62 Lovedean Lane, Lovedean, Waterlooville, Hants. PO8 8HR			
A. Golding Esq.			
Scale 1:100	Date April 2021		
Drawing Number	5		
Revision	K/B/S/D		

Critical Root Zone Calculation.

Trunk circumference at 48 inches above ground is 1.70 metres or 67 inches.

Trunk diameter is 67/3.14 = 21.34 inches.

1.5 feet = 18 inches.

21.34 x 18 = 384 inches

384 inches = 32 feet & 10 inches or 10.30 metres.

Details of tree and siting of previous garage that has been demolished has been extracted from previous seller's information pack

