


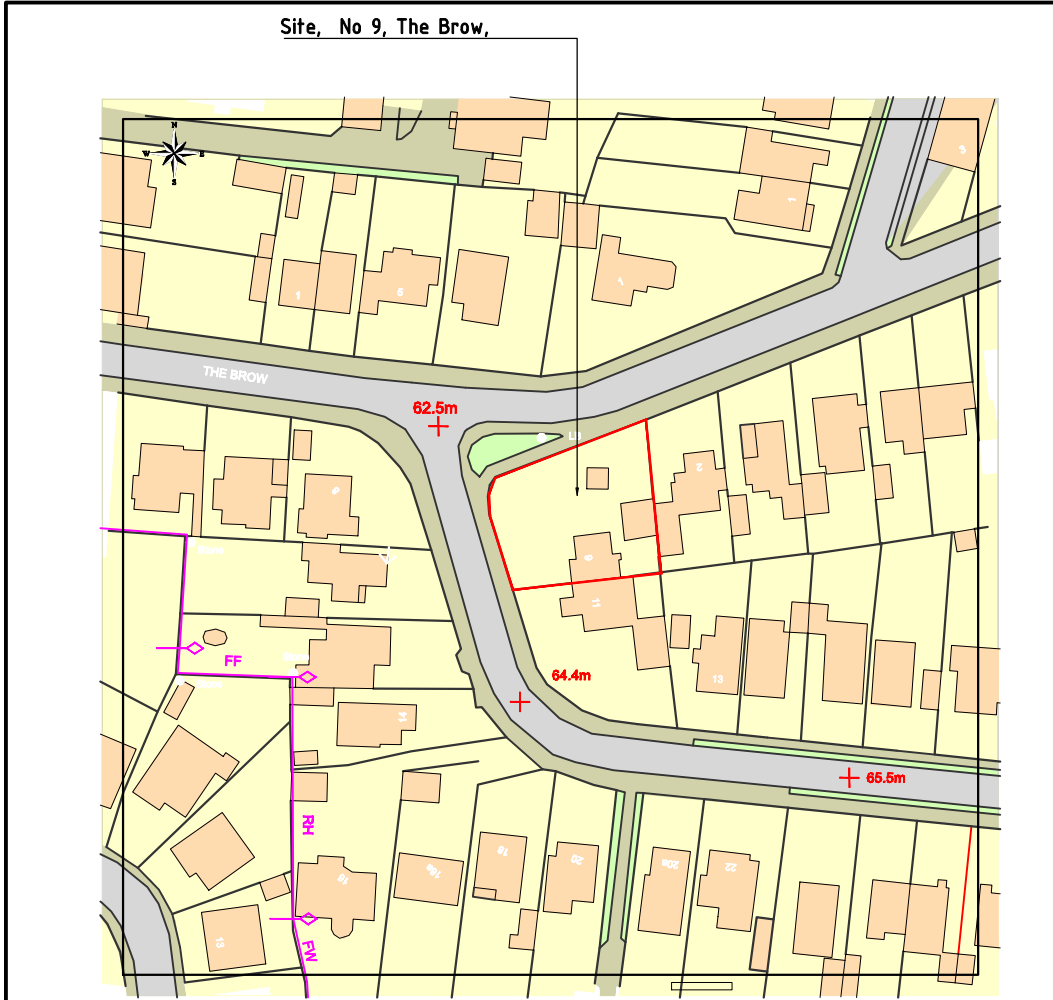

Location Plan

Scale: 1:1250,


This Plan includes the following Licensed Data: OS MasterMap Colour PDF Location Plan by the Ordnance Survey National Geographic Database and incorporating surveyed revision available at the date of production. Reproduction in whole or in part is prohibited without the prior permission of Ordnance Survey. The representation of a road, track or path is no evidence of a right of way. The representation of features, as lines is no evidence of a property boundary. © Crown copyright and database rights, 2021. Ordnance Survey 0100031673




Prepared by: Bernard Sales, 17-08-2021



© Construction Design Projects
These drawings are not to be copied or distributed to third parties without the written consent of Construction Design Projects

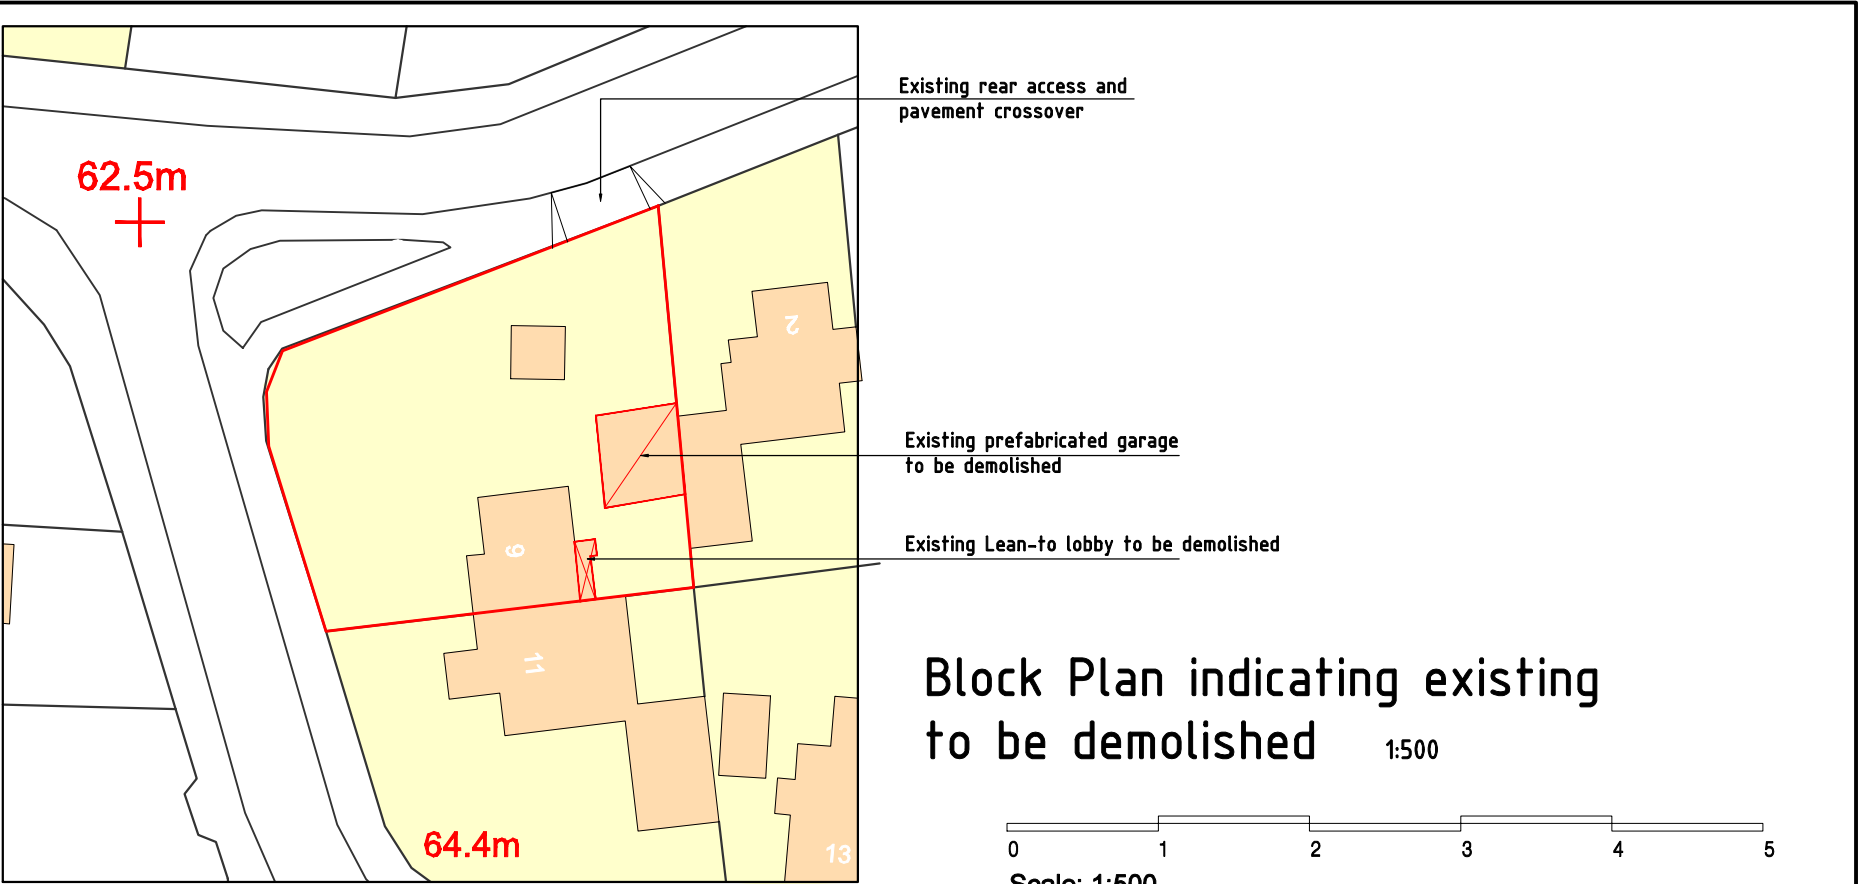

Block Plan indicating existing to be demolished 1:500

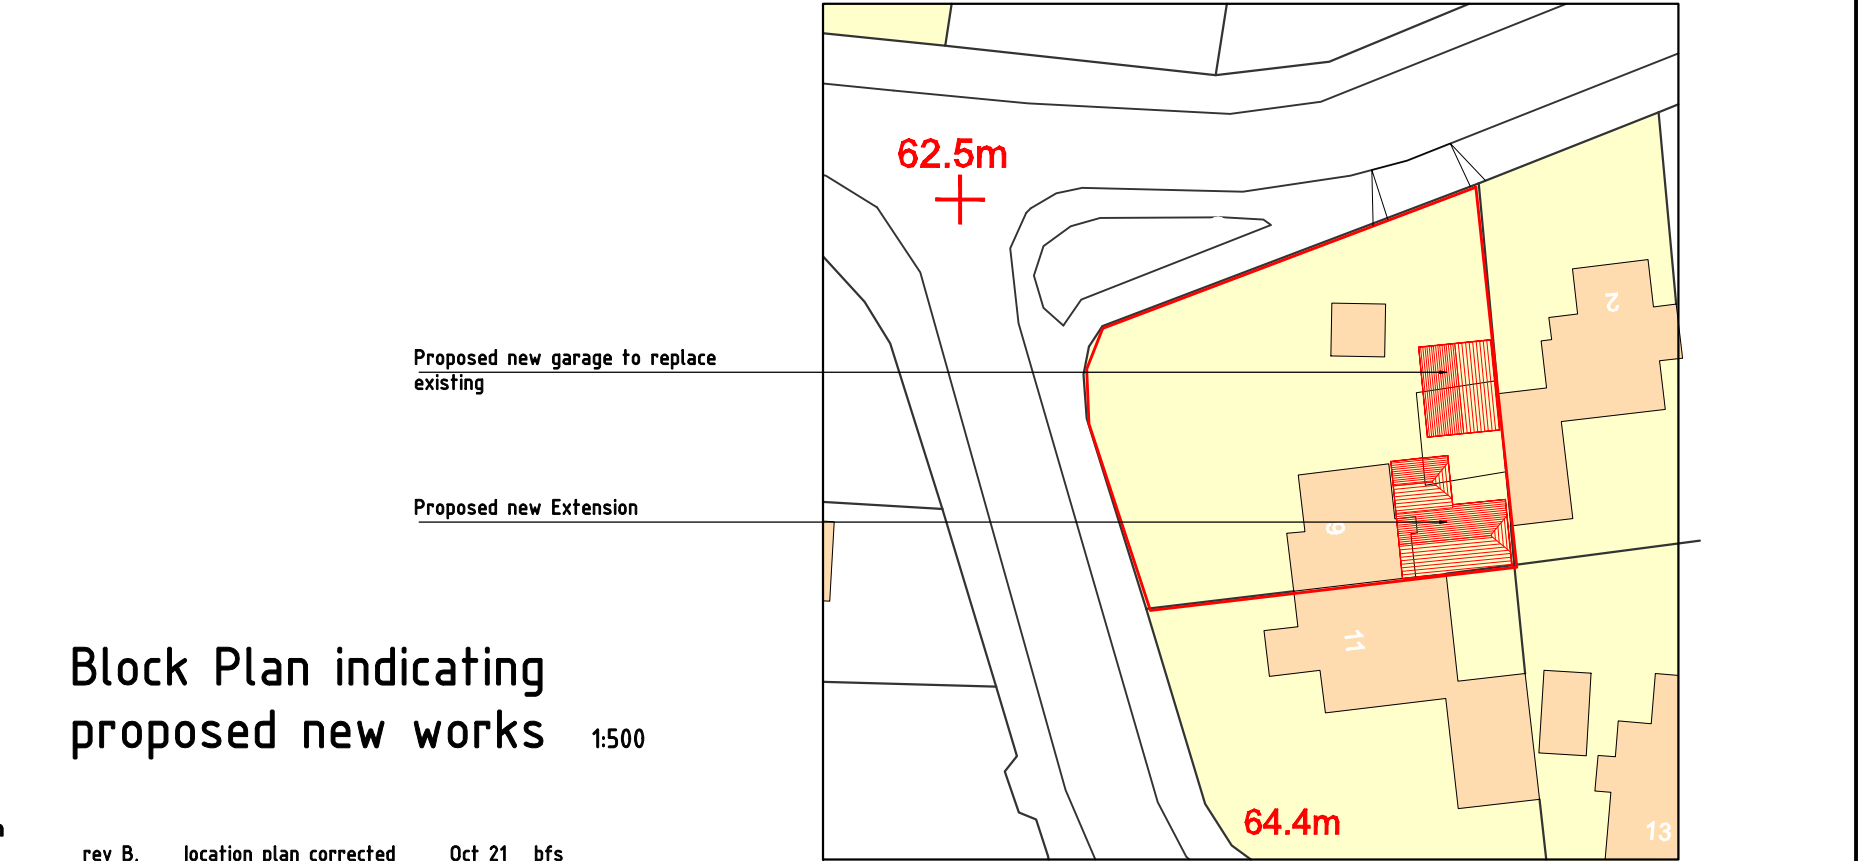

Block Plan indicating proposed new works 1:500

rev B, location plan corrected Oct 21 bfs
rev A, Issued for Planning Approval sept 21 bfs

project Proposed New Extension and replacement garage 9 The Brow,Purbrook		drawn by bf.sales		date aug 2021			job No		Drg No		 Architectural , Civil & Structural Draughting Services 6 Tukes Avenue,Bridgemary Gosport,Hampshire,PO13 oSE tel 01329 311671 tel 07956 065421 Bernie_cdp100@hotmail.com
drawing title Site Location and Block Plans		checked by bf.sales		date aug 2021			2016		01		
		scale 1:1250 & 500		rev A B							