


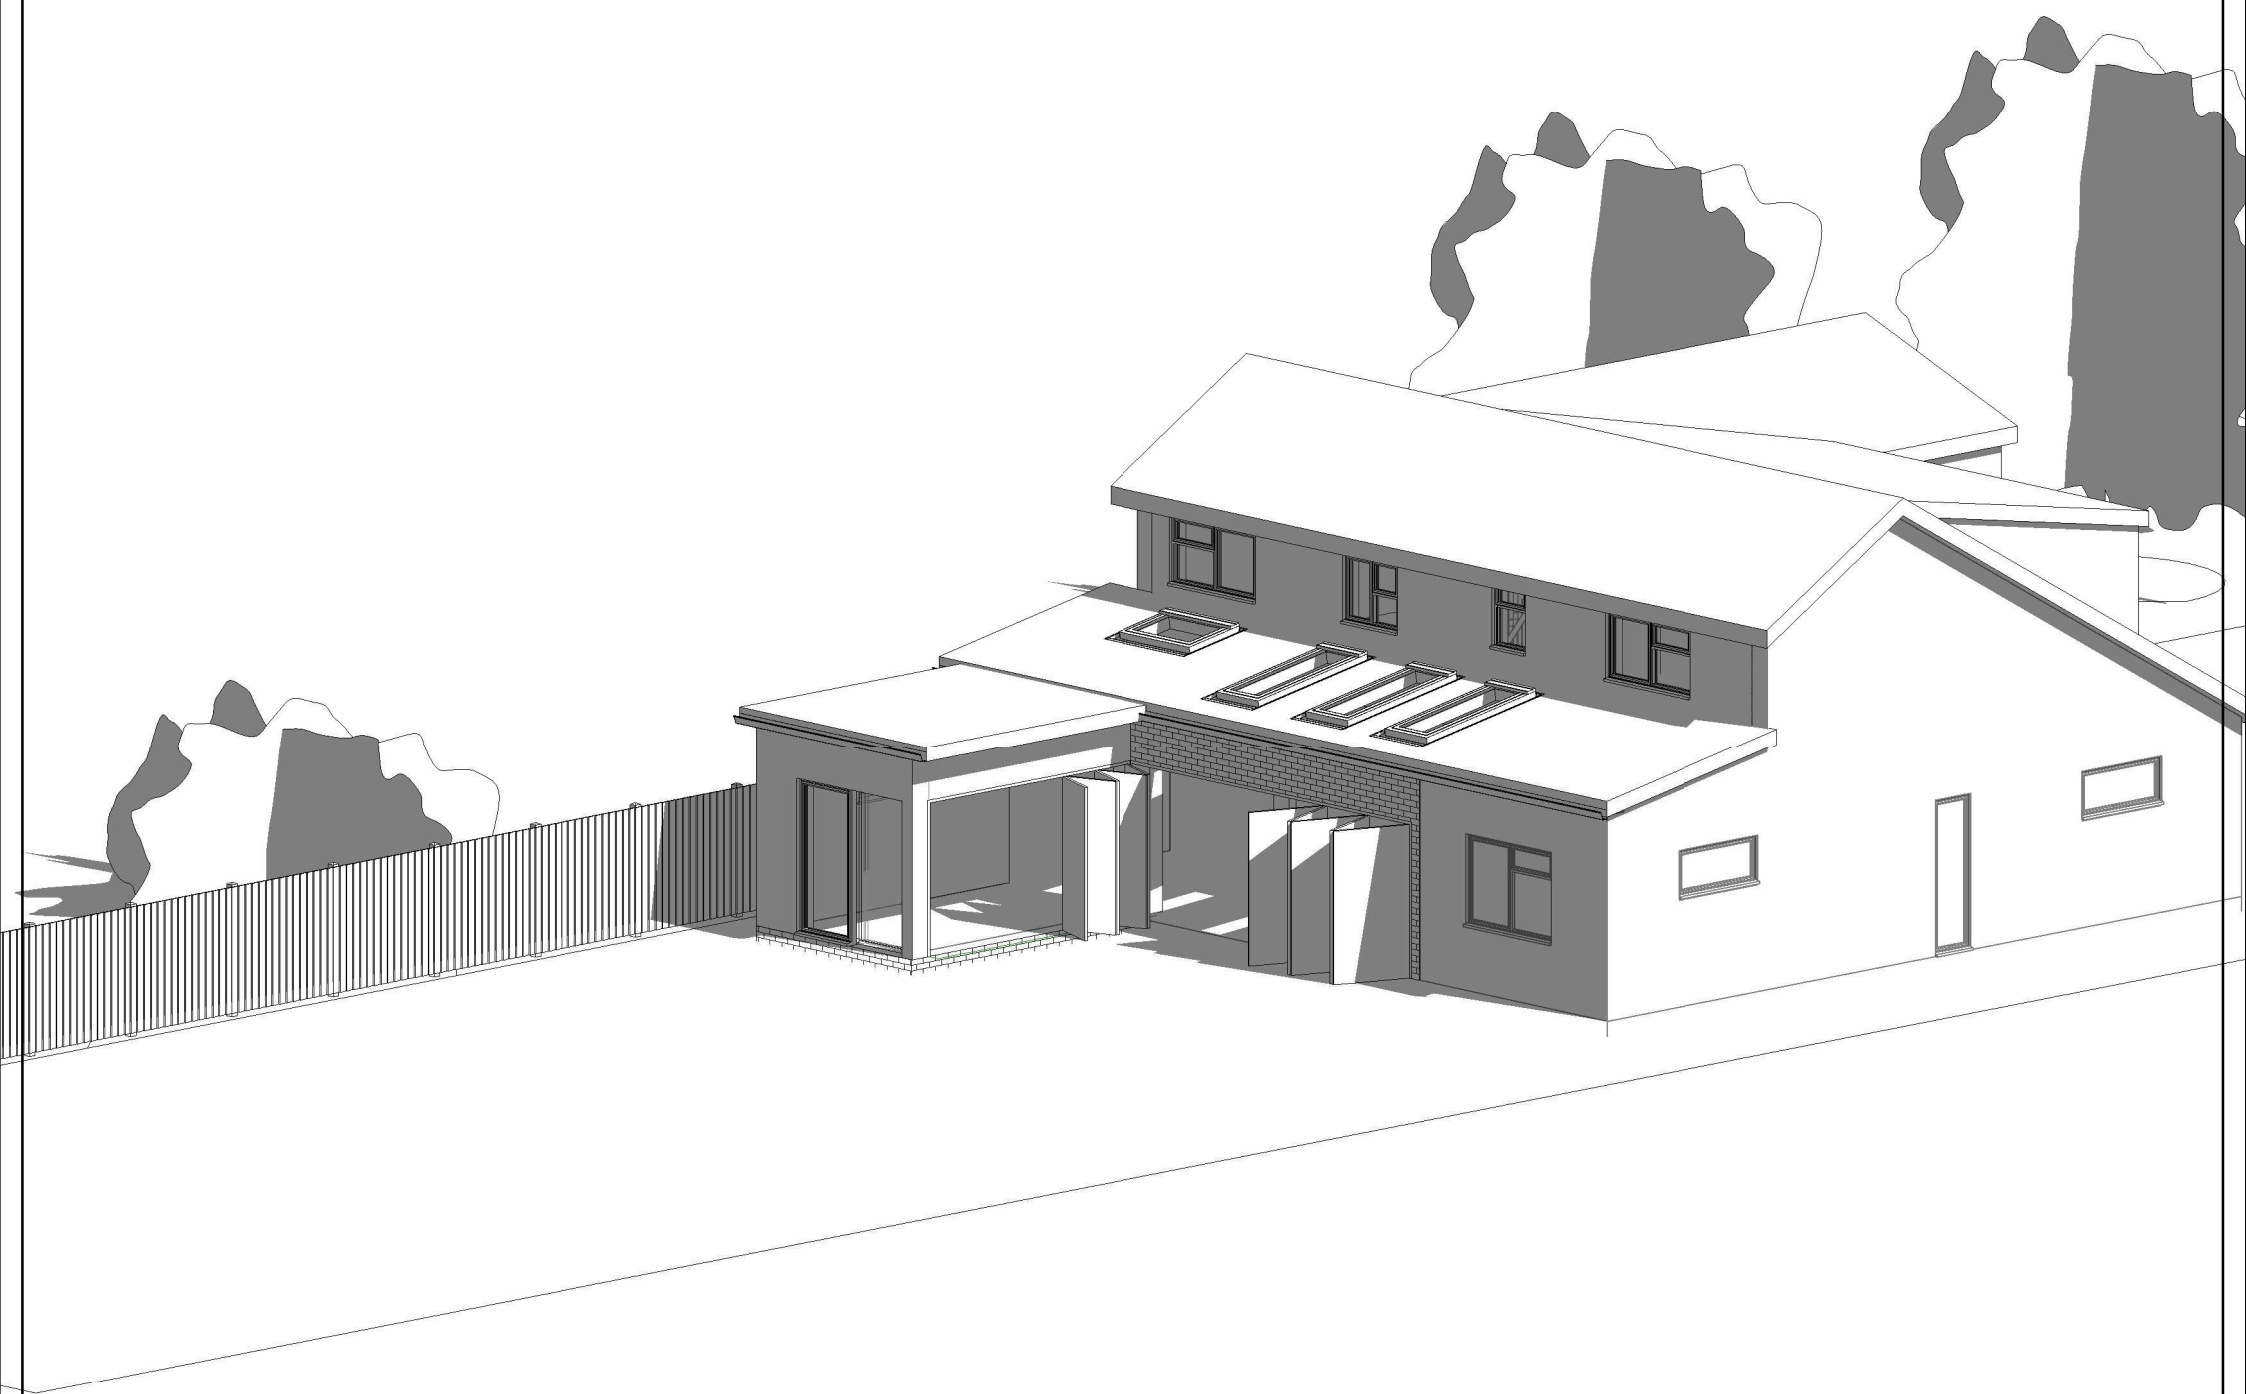

Scale @ A3 unless otherwsie stated

1:500	☐	☒	☐	☒	☐	☒	☐	☒	☐	50
1:200	☐	☒	☐	☒	☐	☒	☐	☒	☐	20
1:100	☐	☒	☐	☒	☐	☒	☐	☒	☐	10
1:50	☐	☒	☐	☒	☐	☒	☐	☒	☐	5



PROJECT 33 Victoria Avenue PO11 9AJ	CLIENT Satchwell			
	Date	Issue Date	Scale (@ A3)	
SHEET 3D	Drawn by	SW	DRAWING NUMBER P105	REV
	Checked by	SR		