





SOUTH

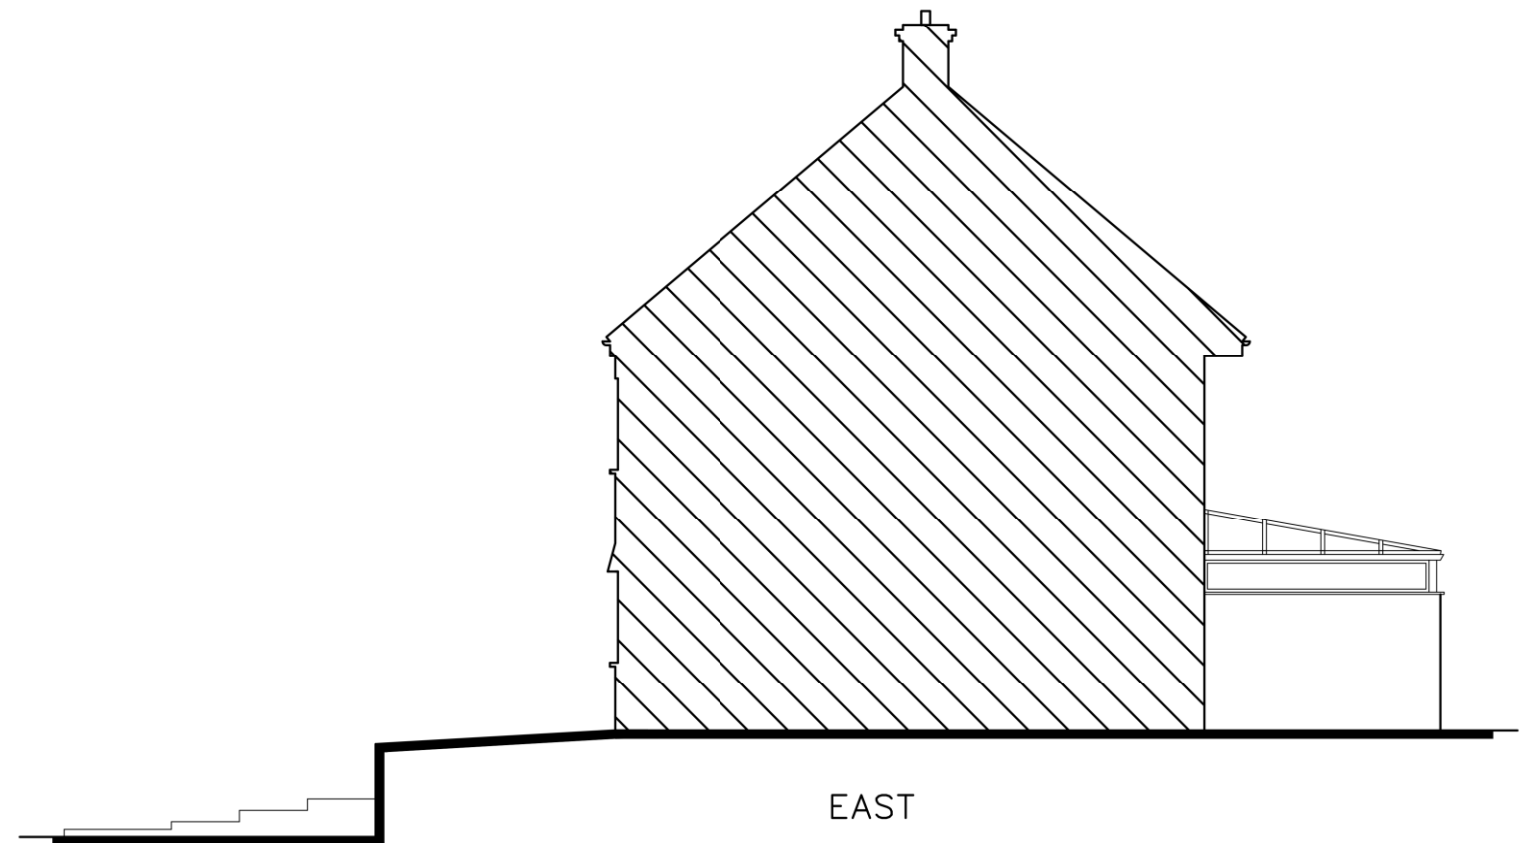

EAST



NORTH

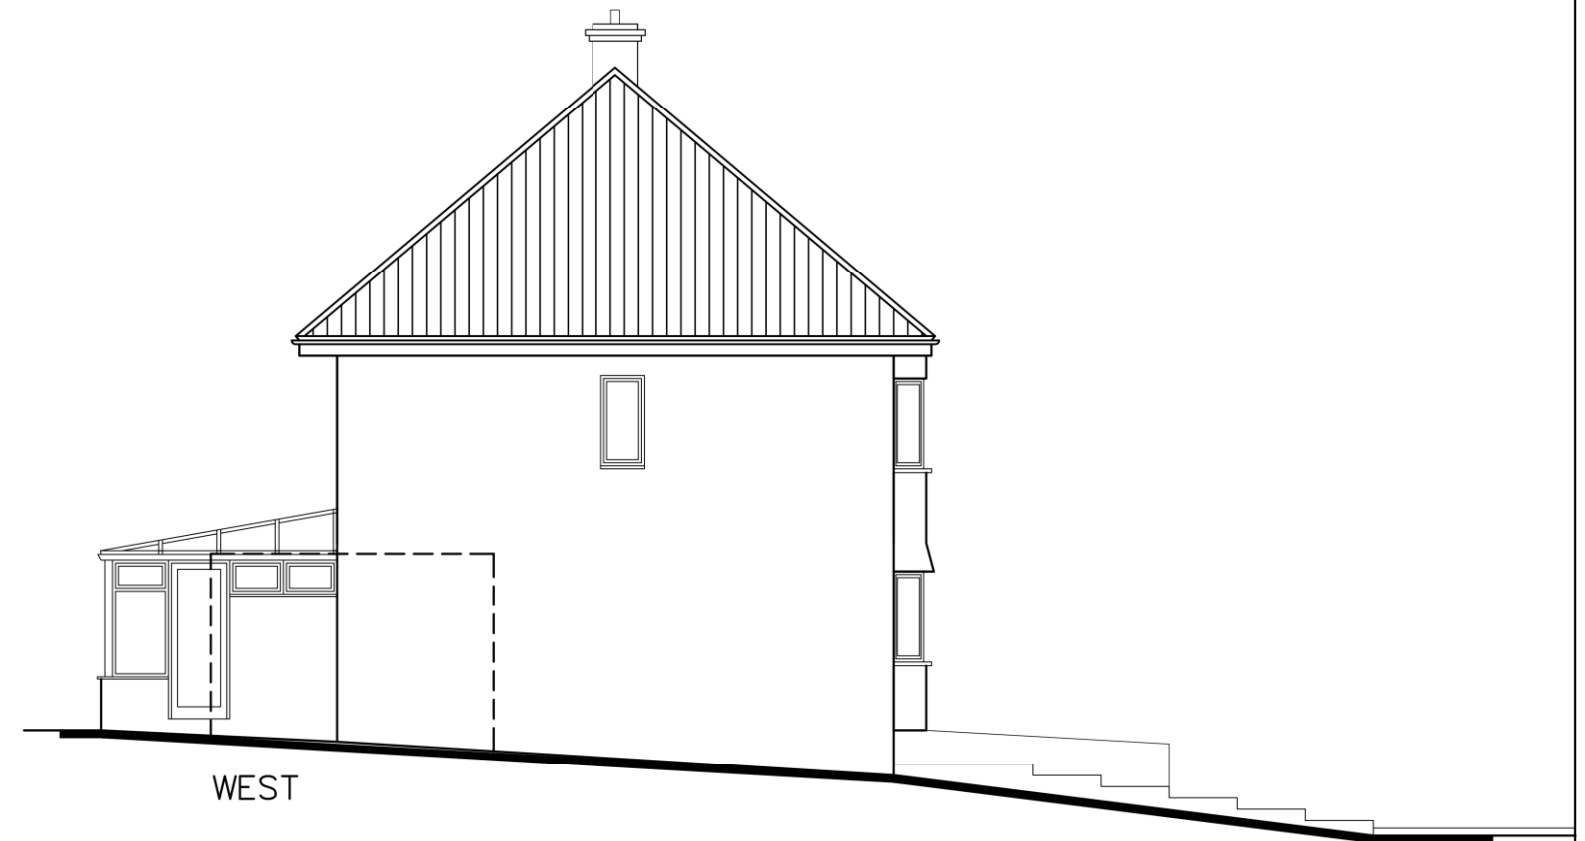

WEST

CAD

Critchley Architecture And Design Ltd.
Contact: 02392 474 919 | info@caad.online

The Old Brewery, 15E South Street, Havant, PO9 1BU

EXISTING ELEVATIONS

Revisions	a) Note/Date/Initial
b)	
c)	
d)	

56 Serpentine Road,
Widley,
Waterlooville,
PO7 5EF

Scale A1=1:50, A3=1:100
Drawn JHL/SAR
Date 25/10/21

21108-301⁰

10m

20m

30m

40m