


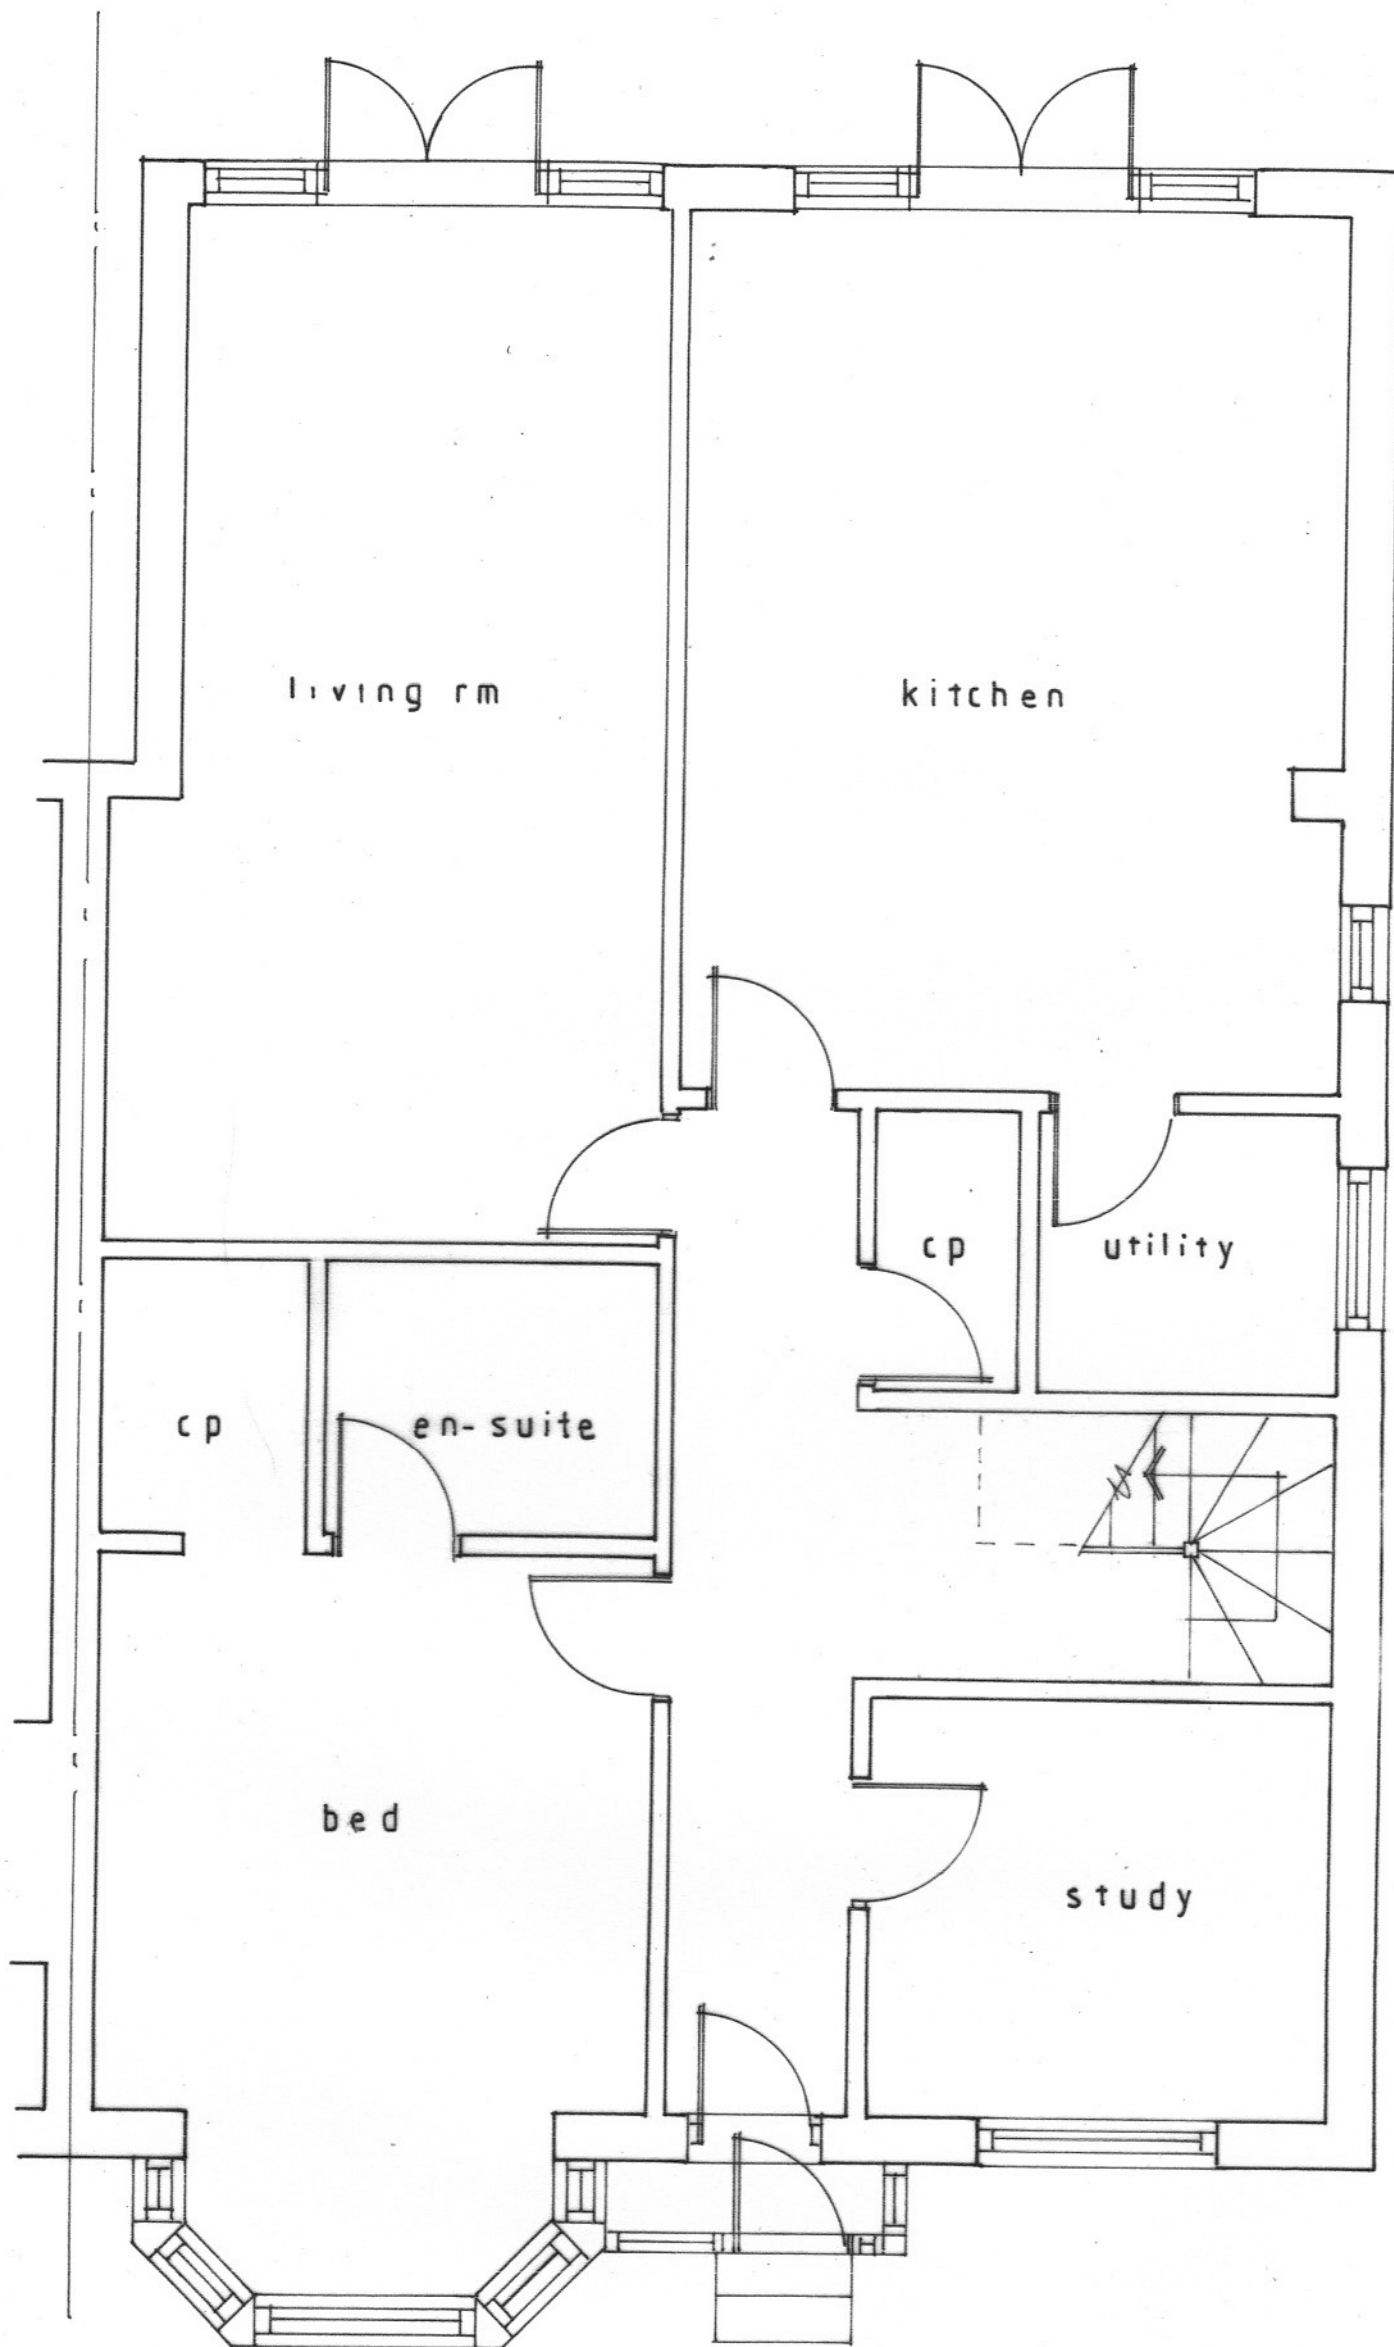

GROUND FLOOR AS PROPOSED

1:50

Plans 1:50

