




1:500		50
1:200		20
1:100		10
1:50		5

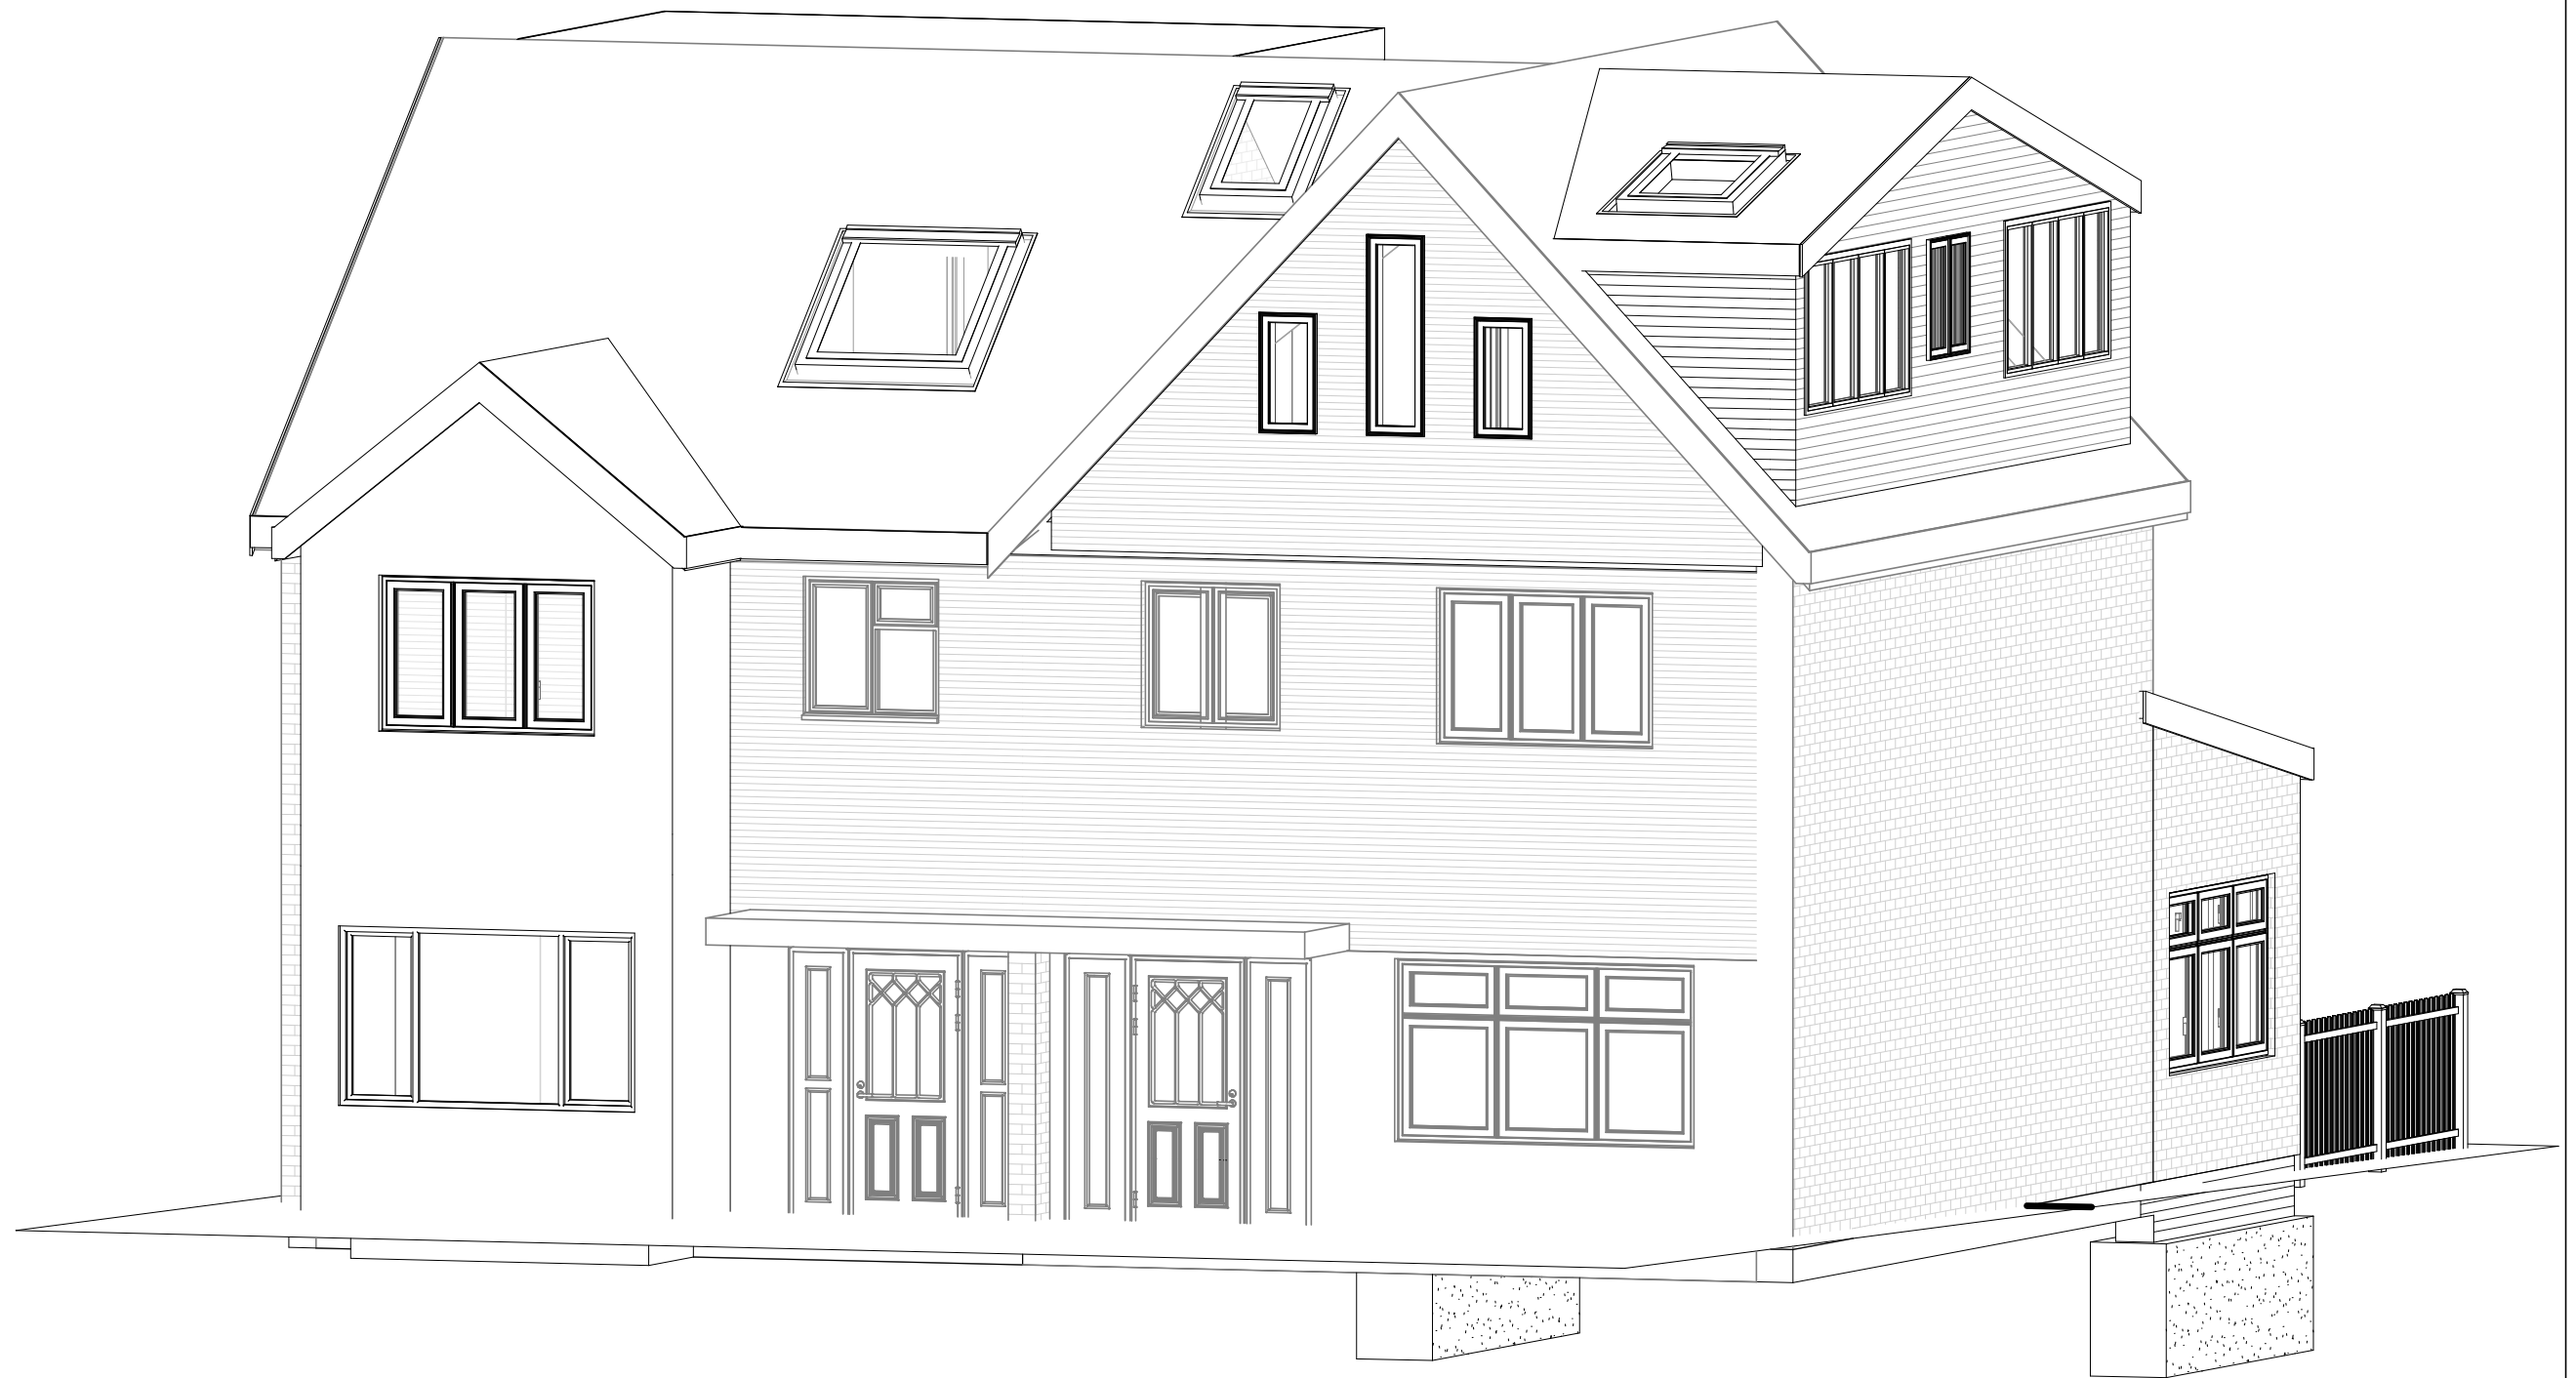

All measurement to be checked on site prior to any comment
(C) Copyright of Parkers Design (Southern) Limited. Any reproduction of these drawings will require written authority from the copyright owner.

Parkers Design Limited - The Studio @ 90, PO9 2PR

www.pexd.co.uk - info@pexd.co.uk - 07776 008822

PROJECT	15a Longwood Avenue			CLIENT		Beagley	
	SHEET			Date	Issue Date	Scale (@ A3)	
3D Front 15			Drawn by	SW	DRAWING NUMBER		REV
			Checked by	SR	P 10		