


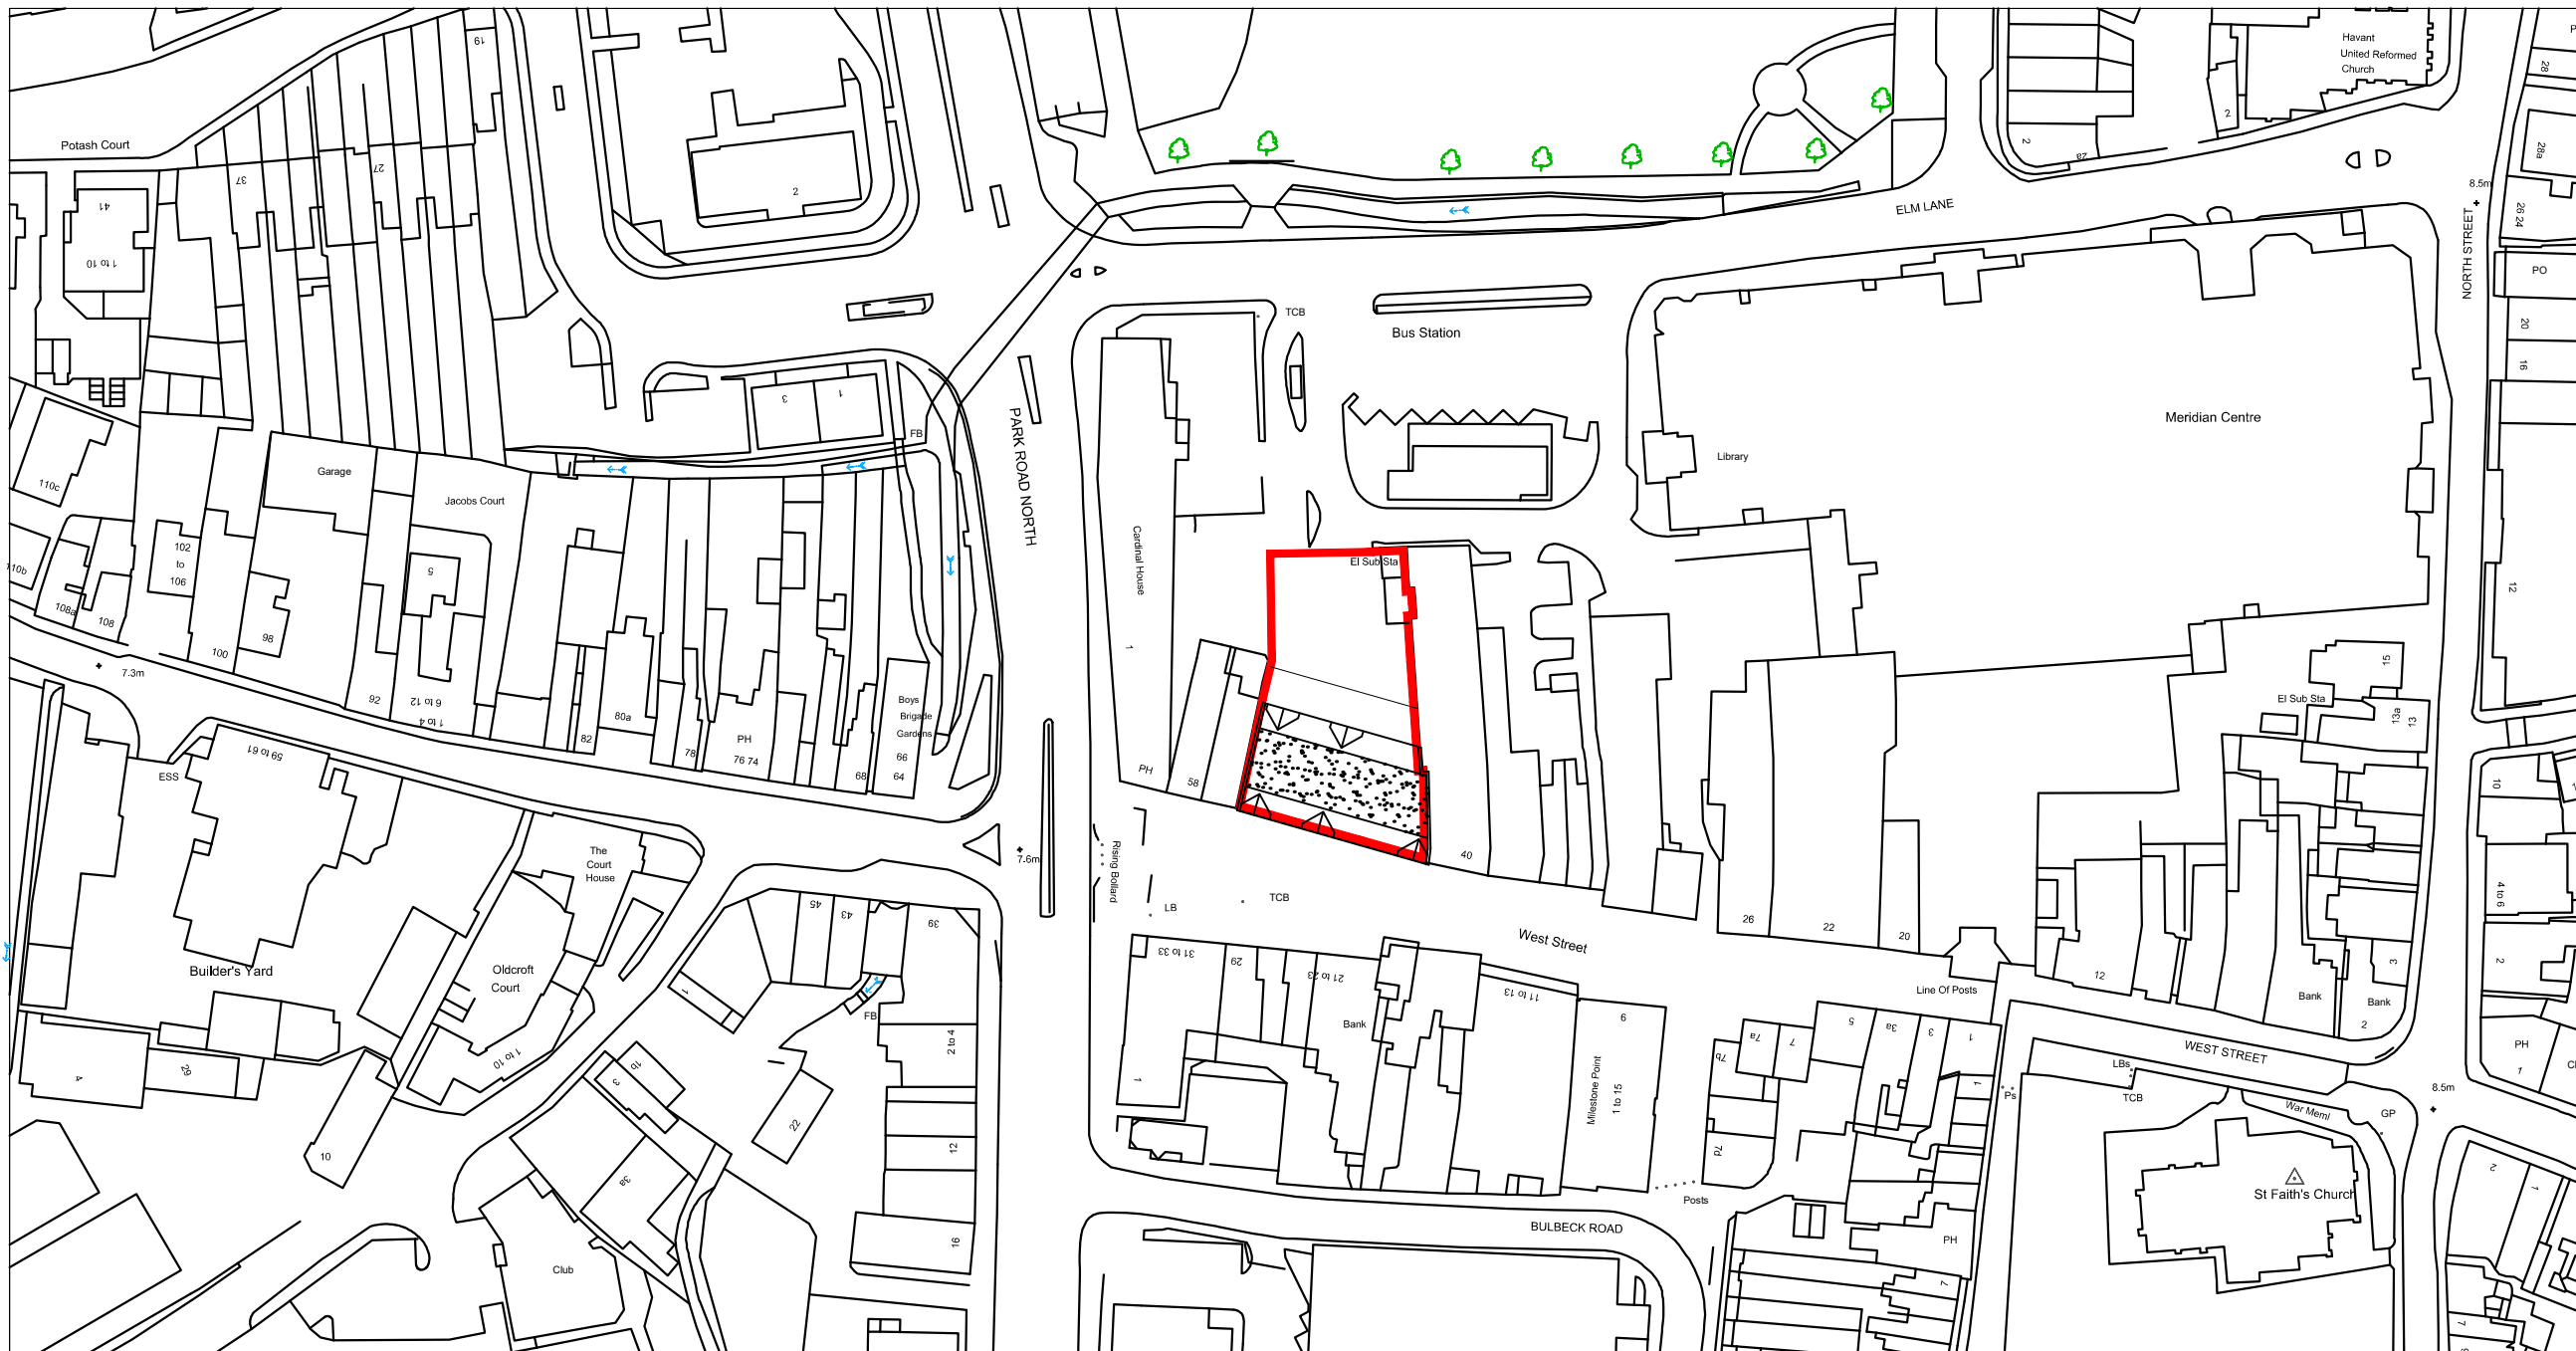

Location Plan: 1:2500

44-45 West Street,
Havant,
Hampshire,
PO9 1

Location Plan

Revisions a) Note/Date/Initial
b)
c)

© Crown Copyright
All right reserved
Reproduced by Permission
Licence No.100046837

CAD

Critchley Architecture And Design Ltd.

Contact: 02392 474 919 | info@caad.online

The Old Brewery, 15E South Street, Havant, PO9 1BU



Scale A3 = As Shown
Drawn OS
Date 04/01/2022

19055-150⁰

0m 10m 20m 30m 40m 50m