


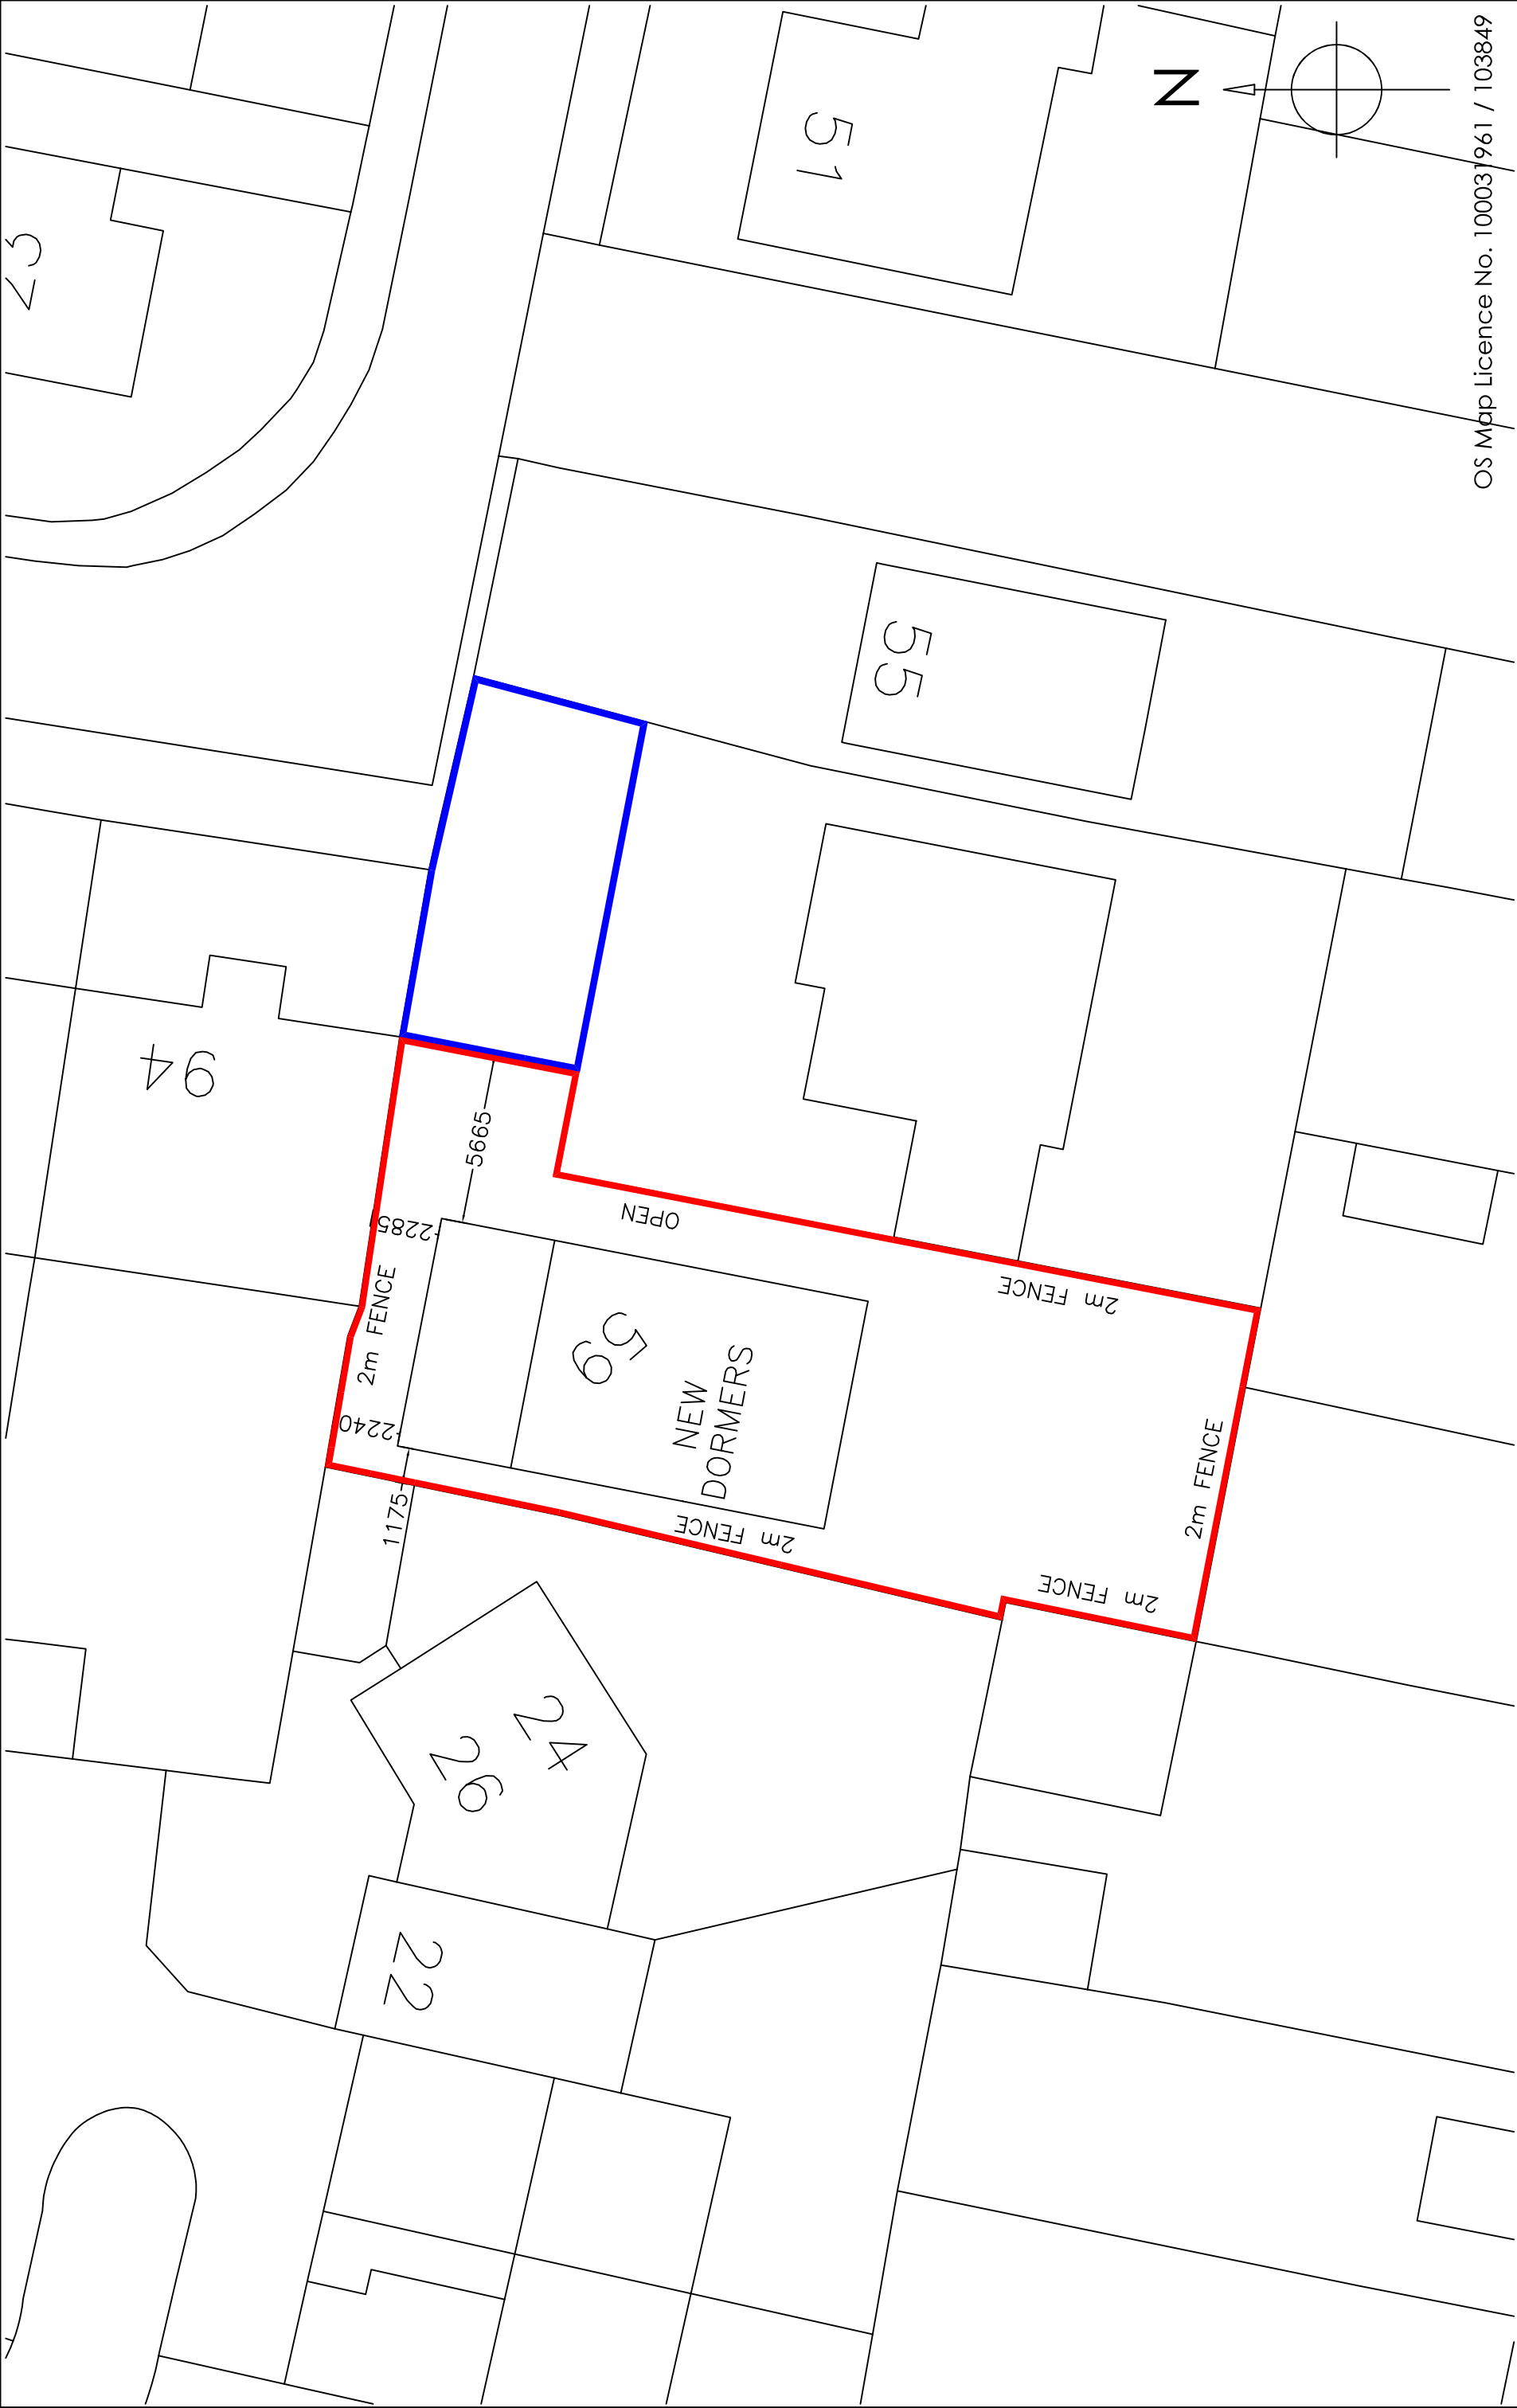

OS Mpp Licence No. 100031961 / 103849

Copyright is reserved by GBS Designs and is issued on the condition that it is not copied or disclosed by or to any unauthorised persons without prior consent in writing from GBS Designs. All dimensions to be checked on site All structural elements to be specified by a suitably qualified structural engineer.	REV	DESCRIPTION	DRAWN	DATE	Scale Bar 0 5 10	Drawing Ref 59 DEVERELL 12 Scale at A1 N/A Scale at A3 1:200	Drawing Title 59 Deverell Place, Widley, Waterlooville, Hampshire, PO7 5ED.
	-	Initial design	GBS	16.11.21			
	A	Internal and external changes to ground floor	GBS	09.12.21			
	B	Rear dormers removed	GBS	09.12.21			
	C	Rear dormers within permitted development added	GBS	24.01.22			
						Date	16 NOV 2021
						Drawn by	GBS



GBS designs

CAD - ARCHITECTURE - DESIGN

6 Shillinglee Waterlooville
Hampshire PO7 5RW
Tel 023 9225 8315
www.gbsimages.co.uk