


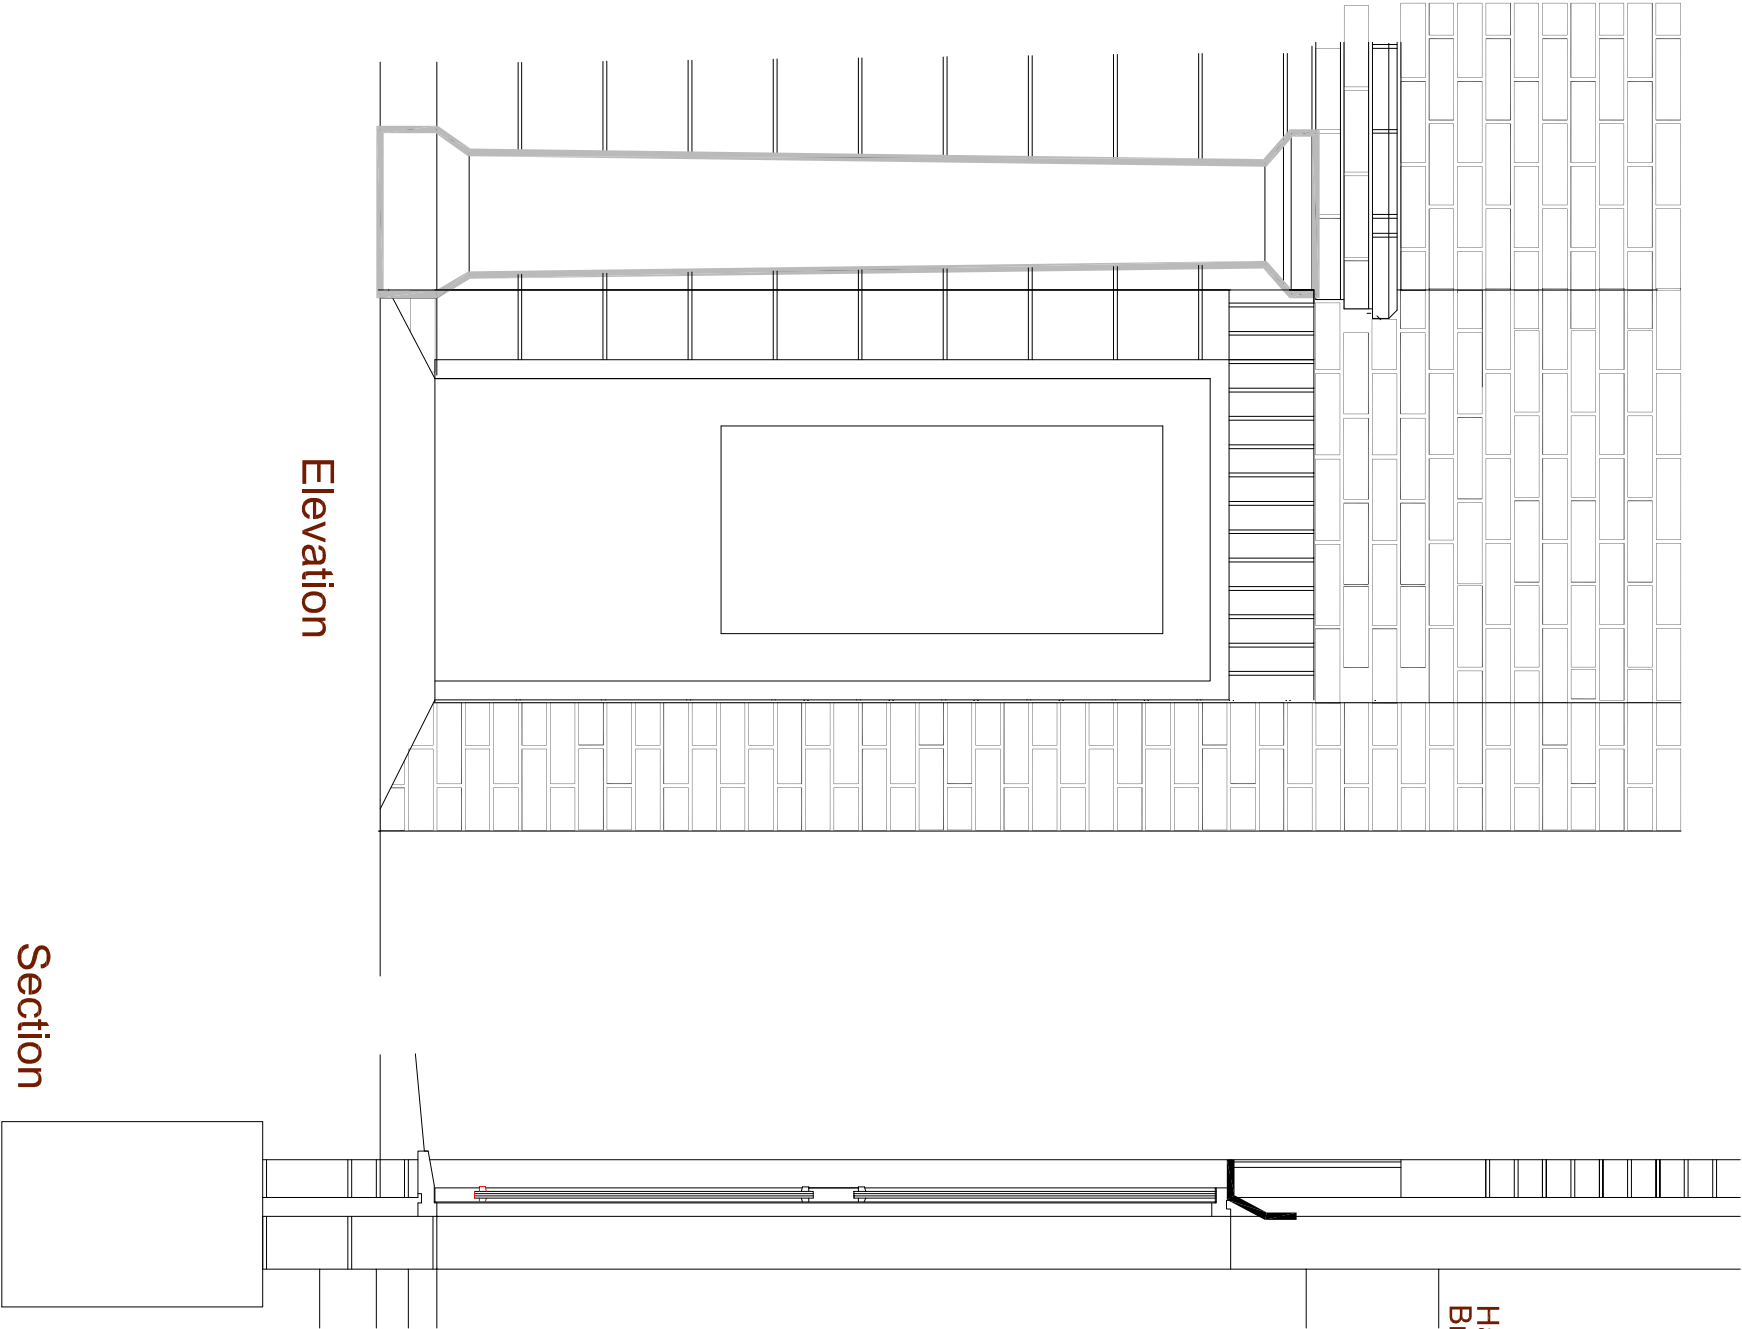


Haddenstone Arch Lintel
Brick Slips

SCALE	TITLE
1/20	4 no. 1 Bed Apartments + 4 no. 2 Bed Apartments
DATE	
Oct. 21	Nos. 5 & 7, East Street - Havant
	DETAIL
	Door Details - 1
AUTHOR	DRAWING No
PG	20/10/P10

CONTRACTOR MUST CHECK ALL
DIMENSIONS ARE TO BE WORKED FROM
THE ARCHITECT'S DRAWINGS
© COPYRIGHT

A	B	C	D	E	F	G	H
J	K	L	M	N	O	P	R
S	T	U	V	W	X	Y	Z

PETER GALLOWAY PARTNERSHIP

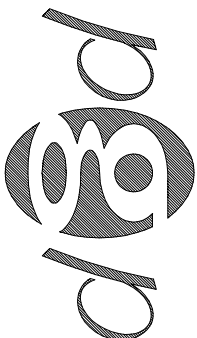

A R C H I T E C T S

HAVANT

TEL. 02392 483153
E-MAIL: peter@pgparchitects.co.uk

MDB. 07808 483362