


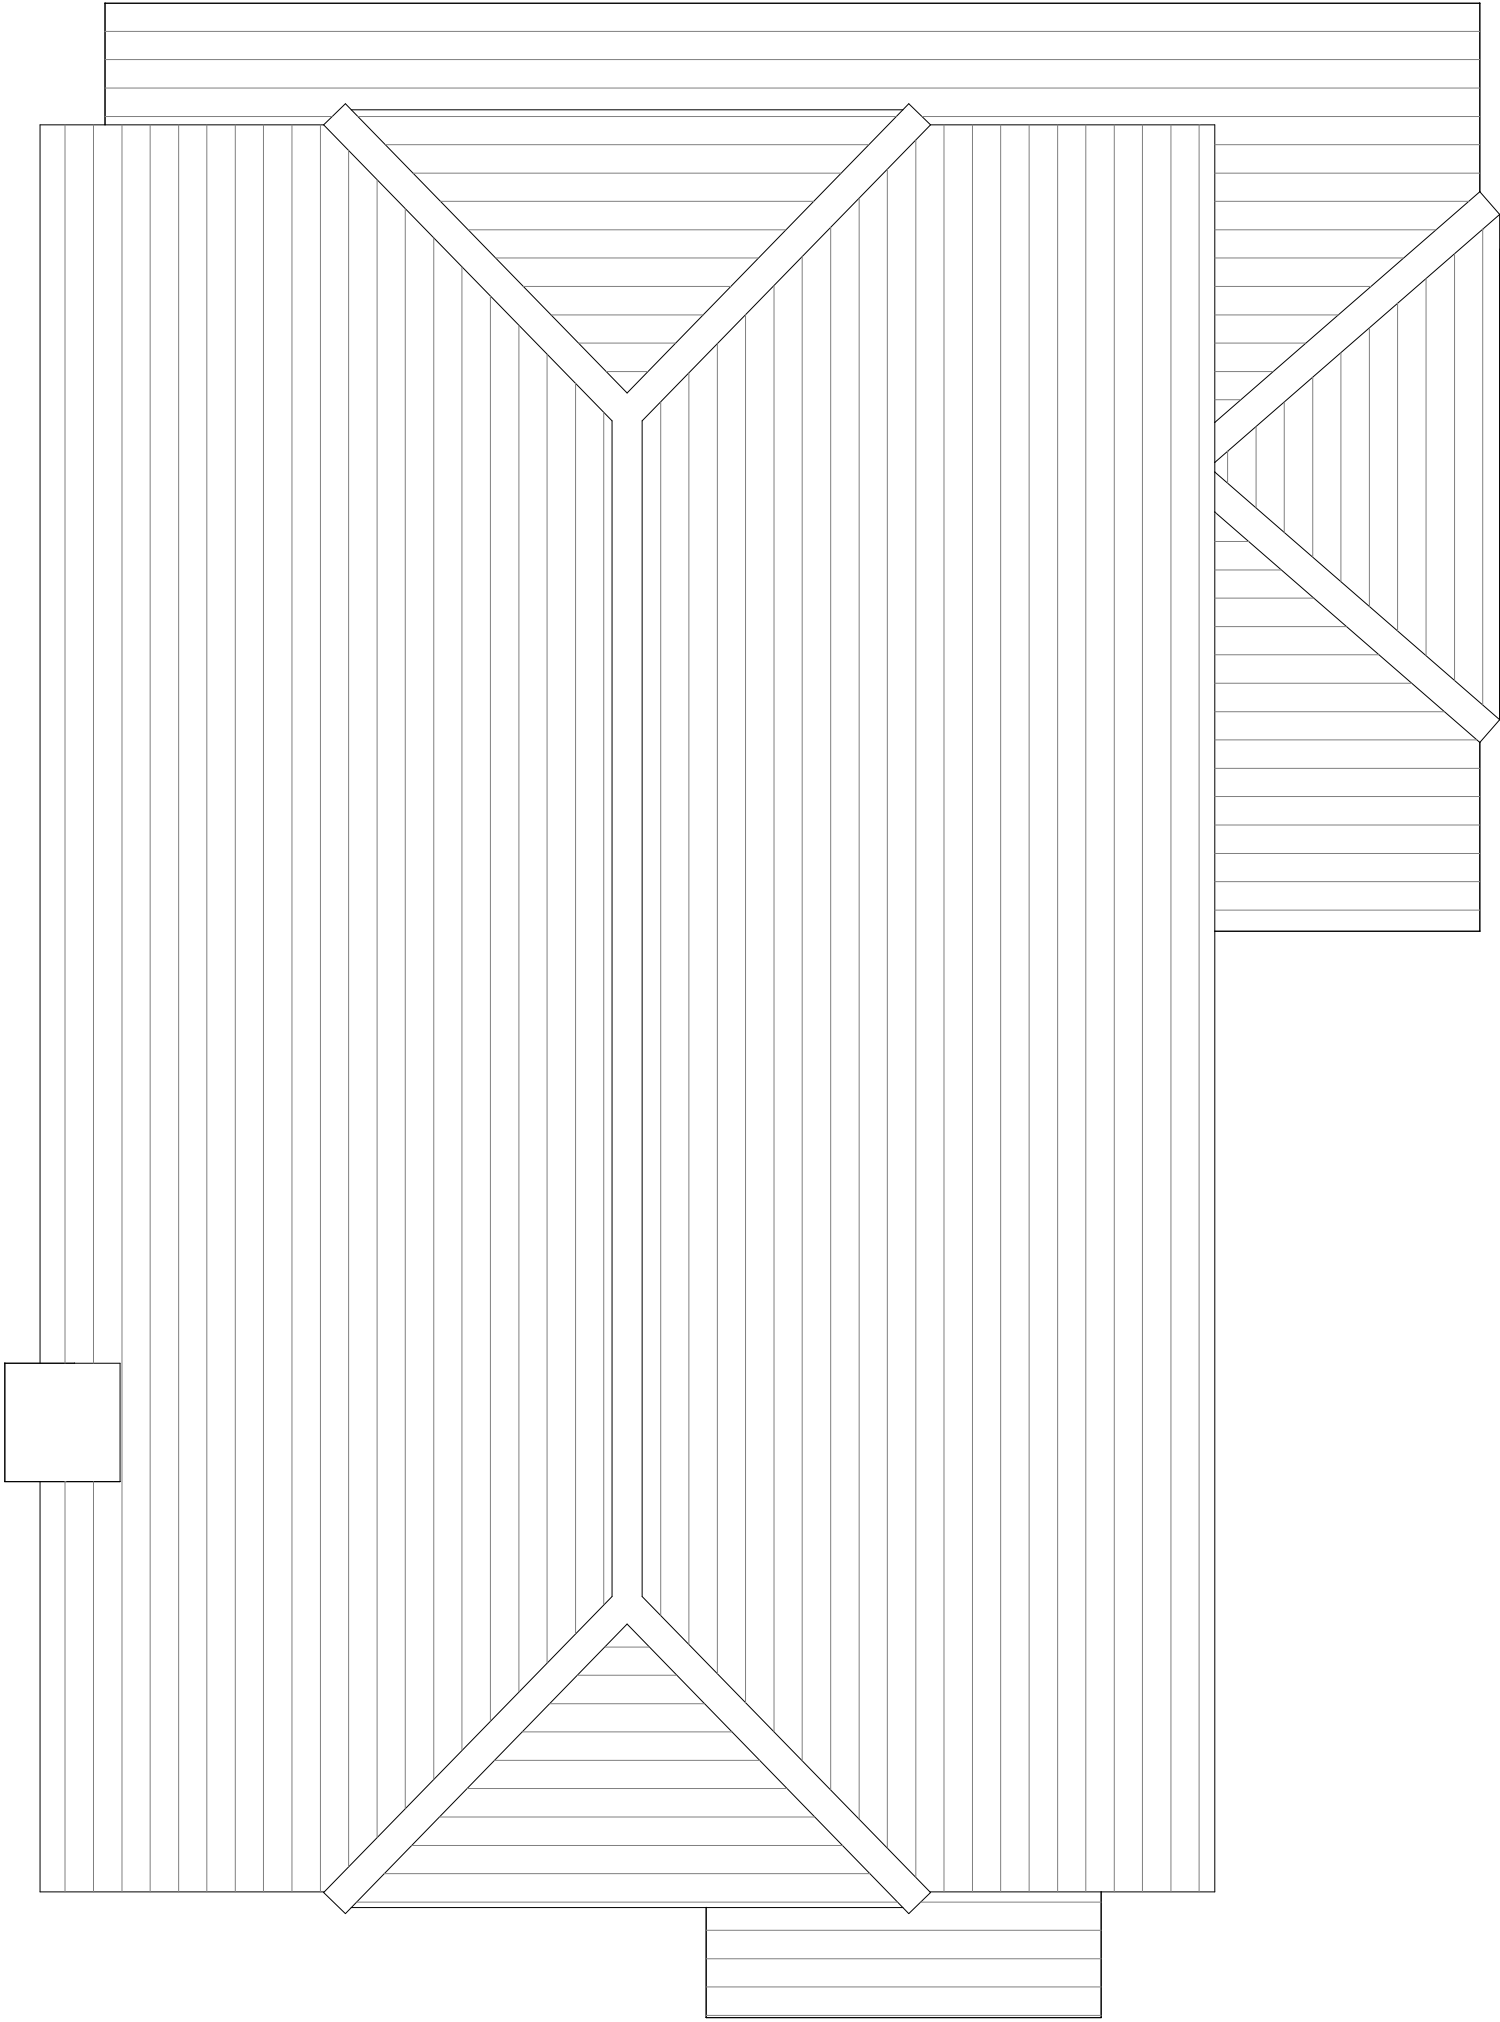

Existing Roof

Copyright is reserved by GBS Designs and is issued on the condition that it is not copied or disclosed by or to any unauthorised persons without prior consent in writing from GBS Designs.

All dimensions to be checked on site

All structural elements to be specified by a suitably qualified structural engineer.

REV	DESCRIPTION	DRAWN	DATE
-	Initial design	JLR	10.12.21

012345

012345

Scale Bar

Drawing Ref	Drawing Title	
2KHANDALA 04	2 Khandala Gardens, Waterlooville, Hampshire, PO7 5UA.	
Scale at A1 1:50	Scale at A3 1:100	Date 10 DEC 2021
Drawn By GBS		



CAD - ARCHITECTURE - DESIGN

6 Shillinglee Waterlooville
Hampshire PO7 5RW
Tel 023 9225 8315
www.gbsimages.co.uk