

This Drawing remains the property of Cluttons LLP January 2021 copyright ©

This drawing is to be read in conjunction with the specification and all relevant drawings.


All dimensions to be checked on site prior to commencement of any works.

Refer any discrepancies to the surveyor.

Do not scale from this drawing.

All dimensions are in mm unless otherwise specified.


The contractor is responsible for the stability of the building and adjoining structures during construction and shall design, install, adapt and maintain all necessary propping and temporary works. A method statement for the temporary works must be submitted to the contractor administrator for comment before work begins.

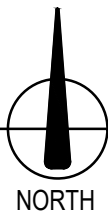

KEY


Ownership Area

Development Area

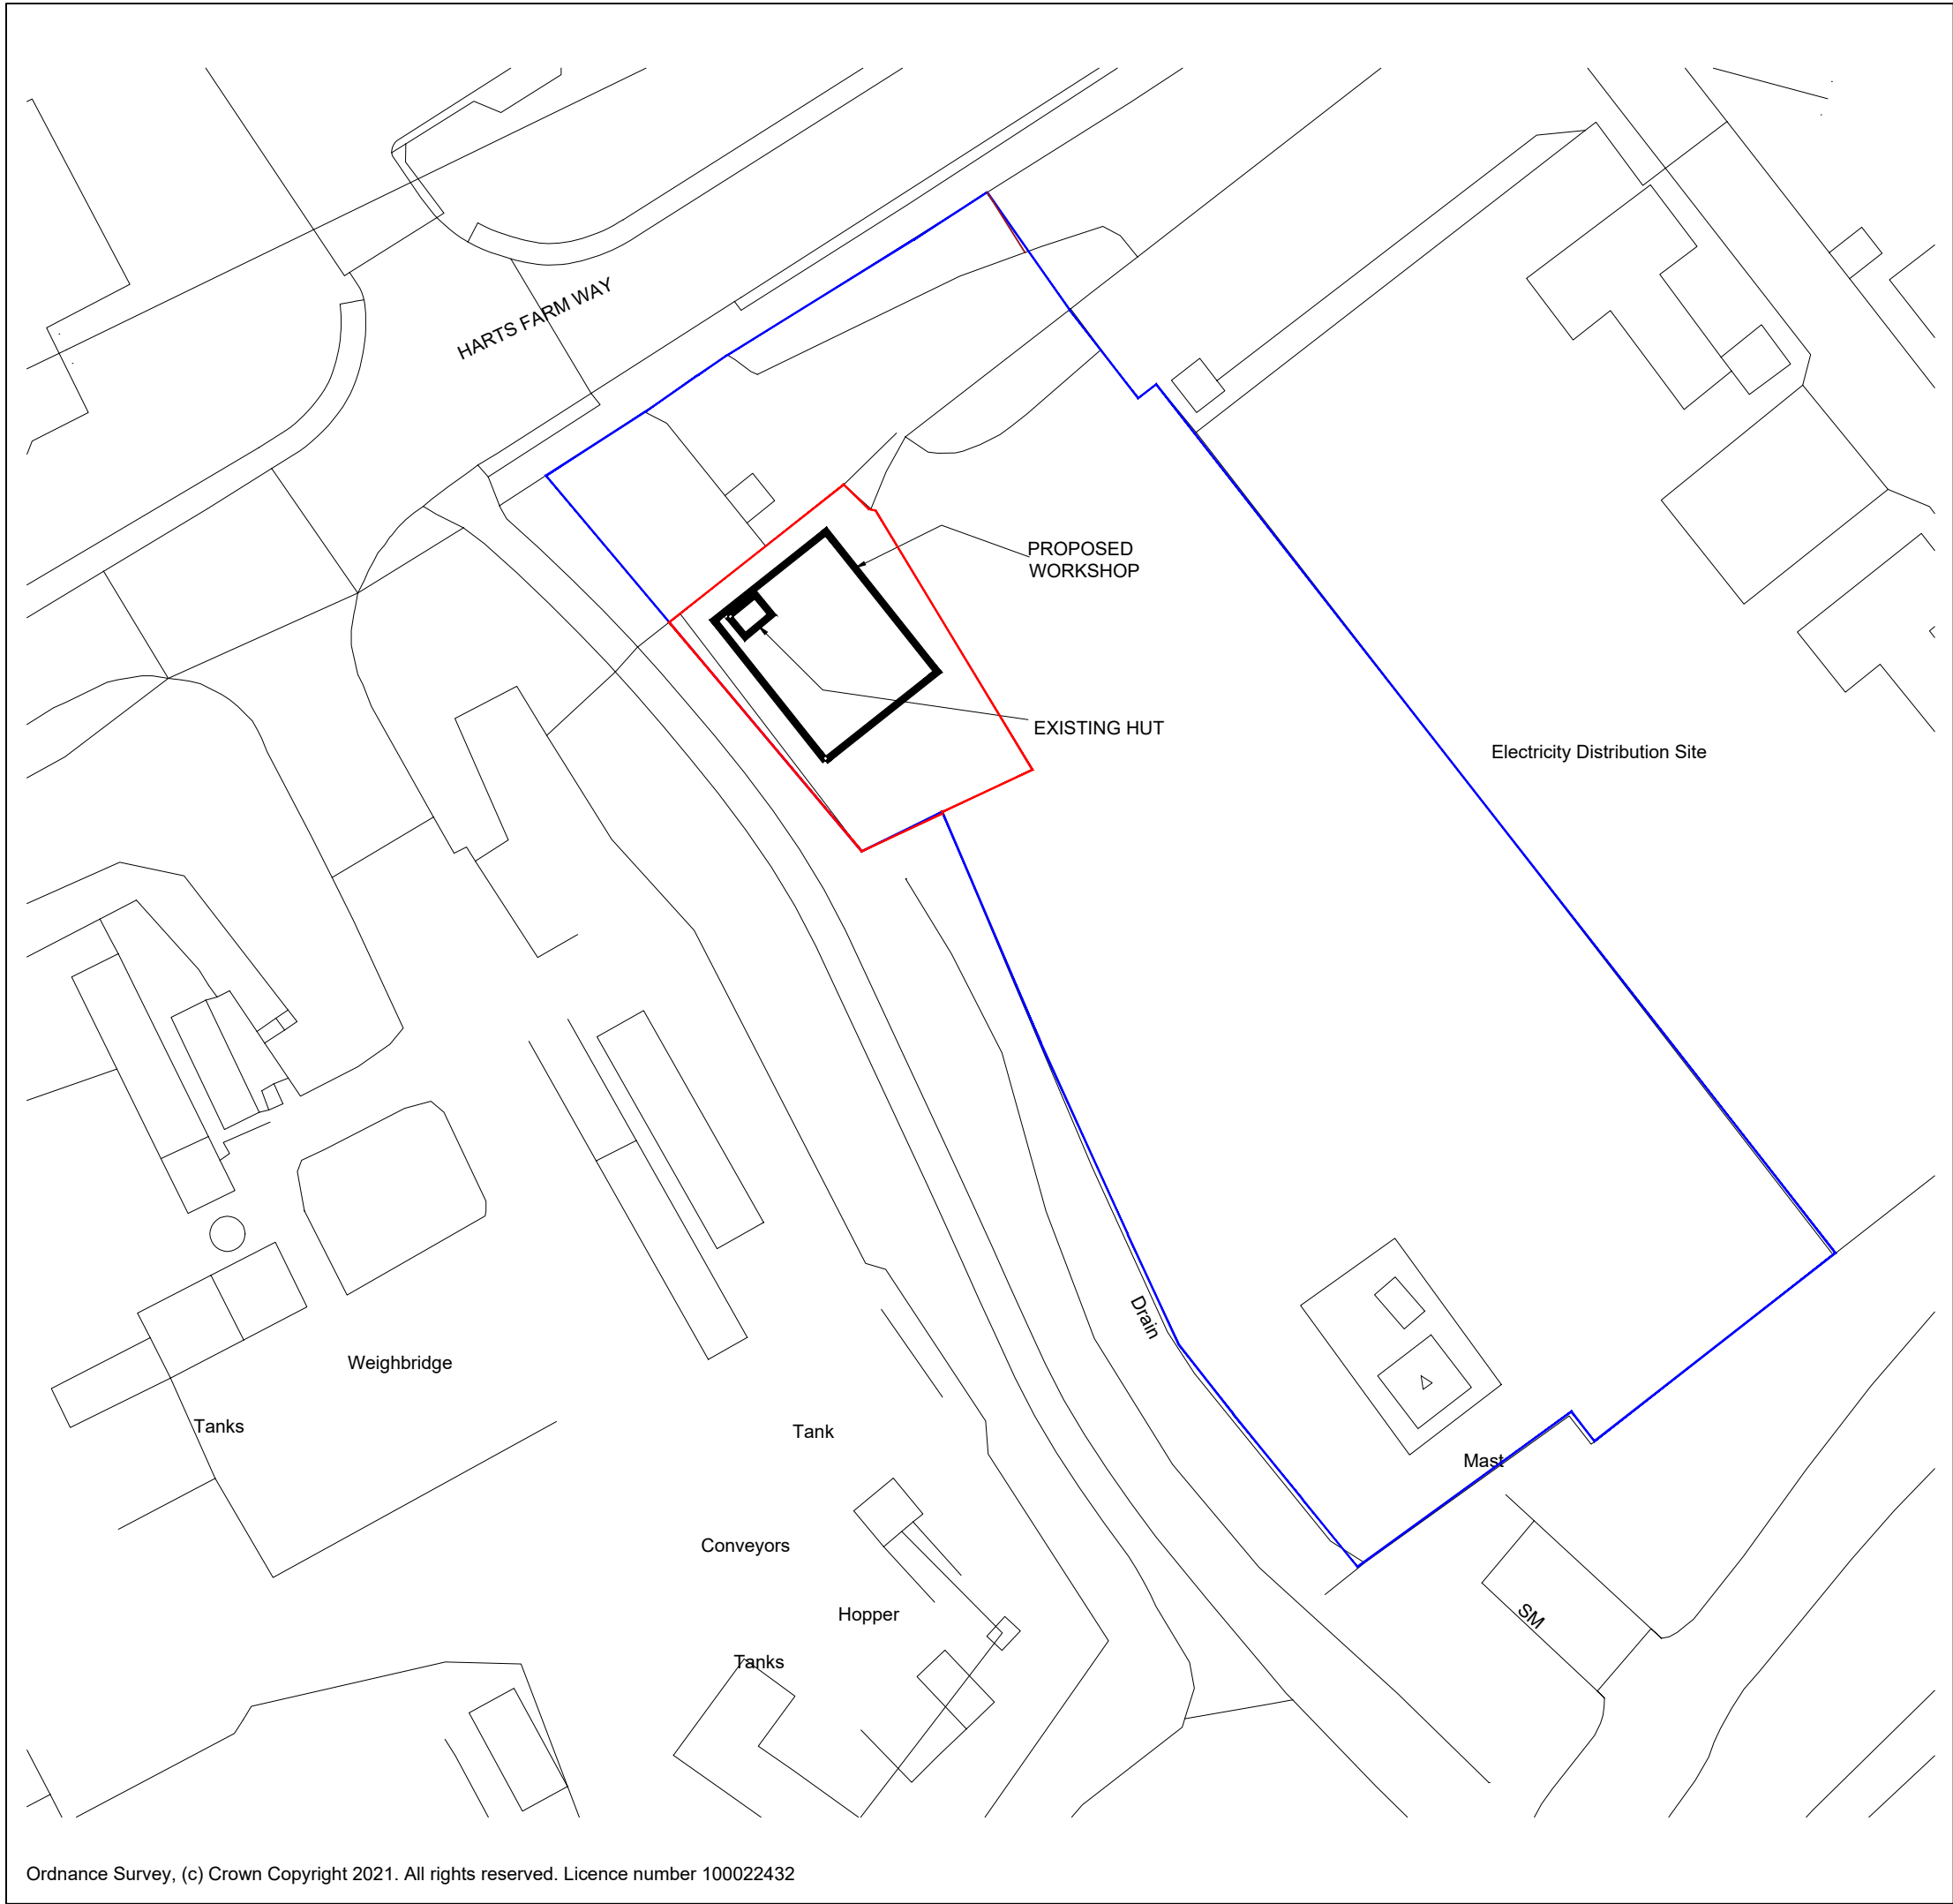

Ordnance Survey, (c) Crown Copyright 2021. All rights reserved. Licence number 100022432

BLOCK PLAN
SCALE 1:500

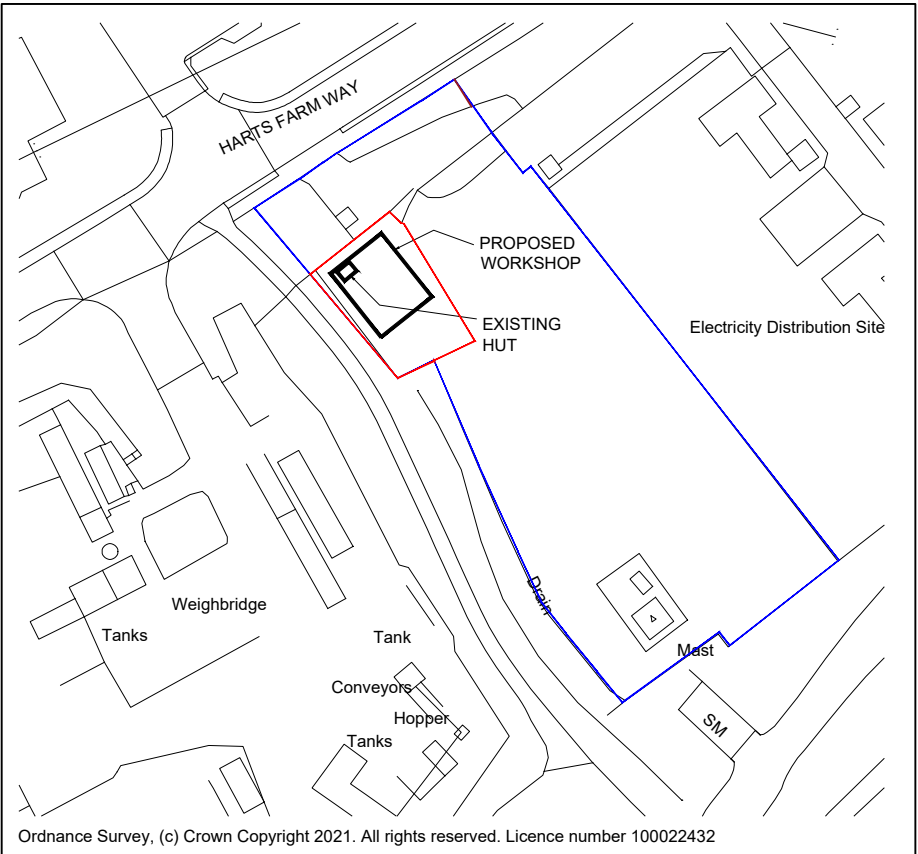

Ordnance Survey, (c) Crown Copyright 2021. All rights reserved. Licence number 100022432

LOCATION PLAN
SCALE 1:1250

PL1	*	Planning Application	SS
Rev	Date	Amendment	By

Revisions

Drawing Status

PLANNING

Project and Building Consultancy
Cluttons LLP, First Floor, 7400 The Quorum,
Alec Issigonis Way, Oxford Business Park,
Oxford, OX4 2JZ
Tel No: 01865 728000

www.cluttons.com

Project
Fleet Workshop
Harts Farm Way
Havent PO9 1HS

Client



Drawing no.
PS000000

Drawing

Fleet Workshop
Location Plan and Block Plan

Scale As indicated @ A1

Drawn By SS Checked By IP

Project No. 27094 Drawing No. 01

Revision PL1

CLUTTONS