



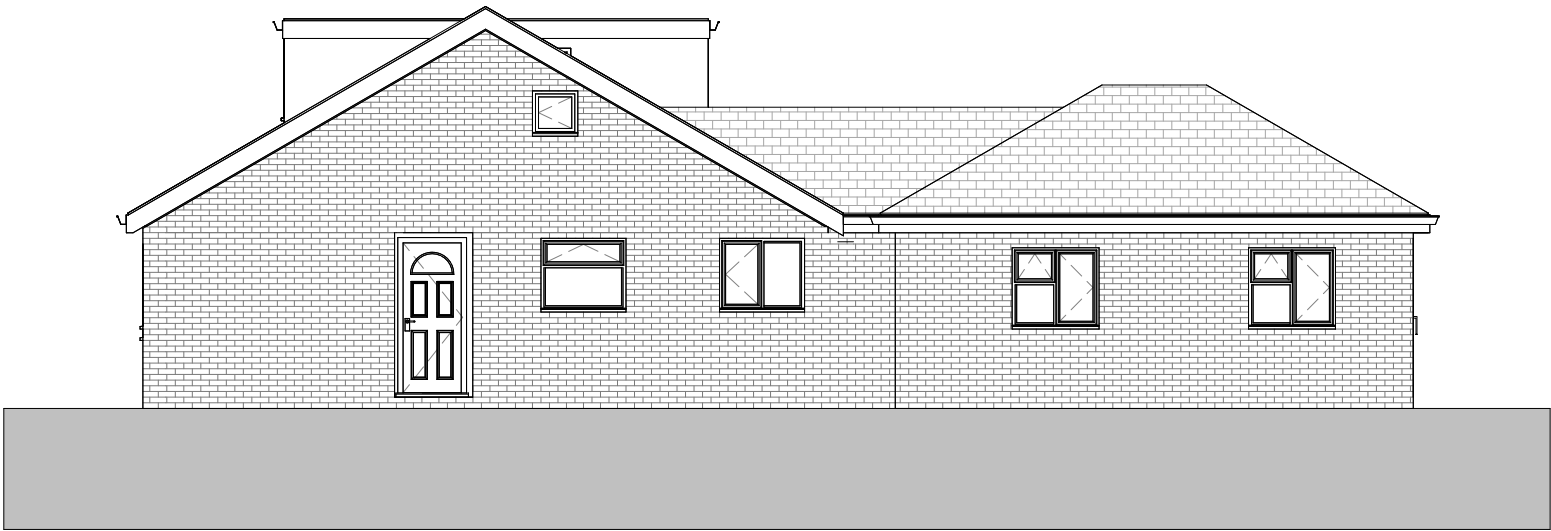


Proposed Side Elevation



Proposed Rear Elevation

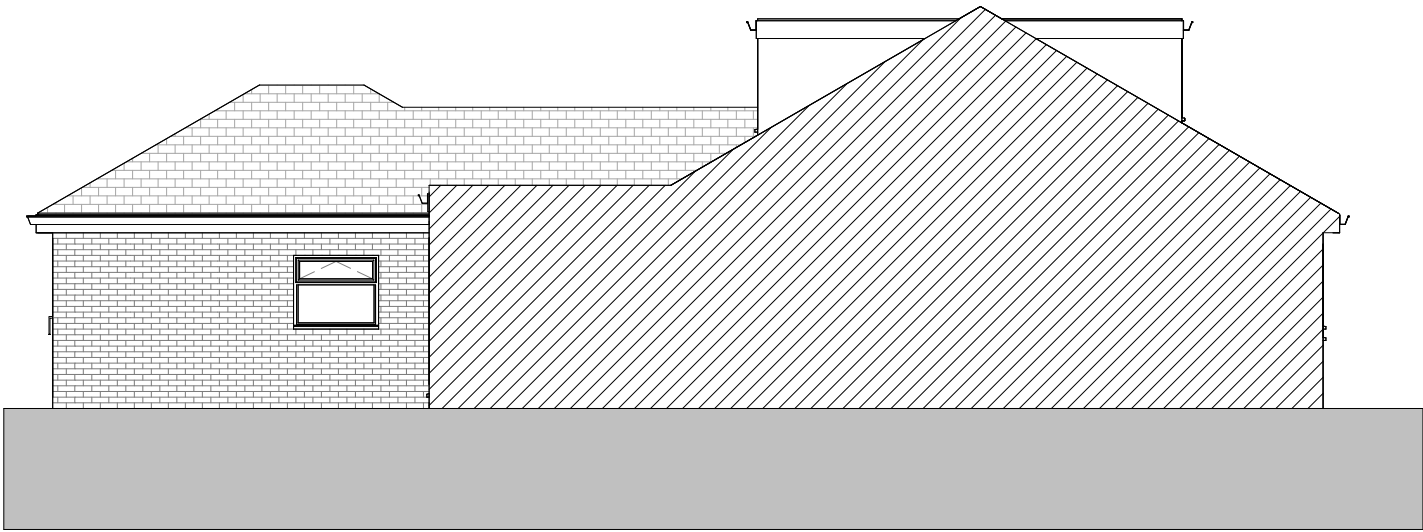

Proposed Adjoining Elevation

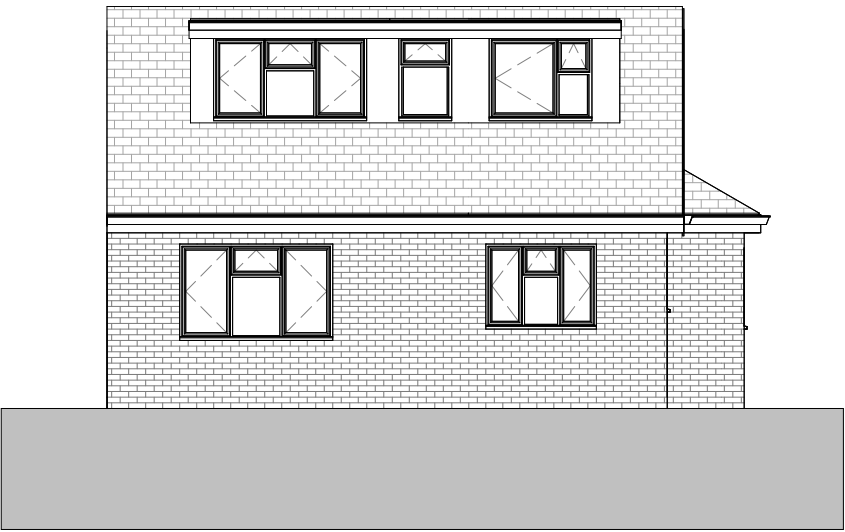

Proposed Front Elevation

PLANNING					
REV.	DATE	DESCRIPTION	BY	CHK.	
P01	07.12.2021	First Issue	RR	RR	
P02	13.12.2021	Planning Issue	RR	RR	

</

