




1. This drawing is the copyright of MH Architects Ltd
2. Do not scale this drawing except for Local Authority planning purposes
3. All dimensions must be checked on site by the contractor prior to commencement of the works.

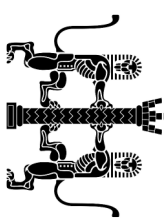

Client Approval	Rev.	Revision (Note purpose of Issue)	Drawn By	Date	Check By	Date
P01 P02 P03	A -	Approved				
	B -	Approved with comments				
	C -	Do not use				
			PWW	07.07.21		
		Preliminary Issue of new drawing	PWW	07.07.21		
		Issued for planning approval	PWW	22.07.21		
		Incorporating client comments	PWW	04.10.21		

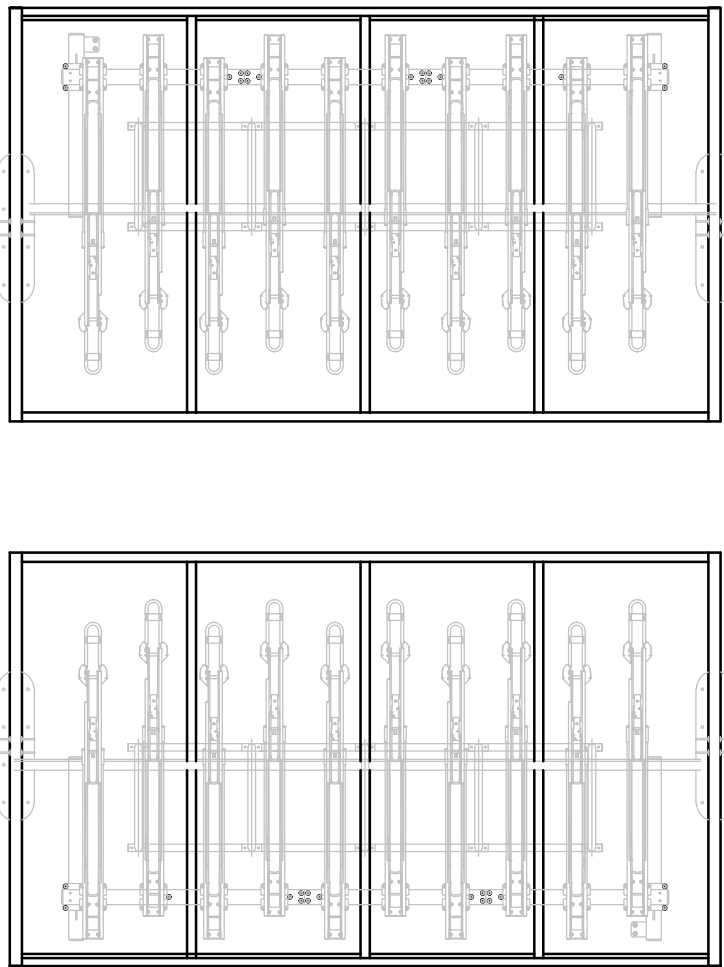

CYCLE PARK TYPE B

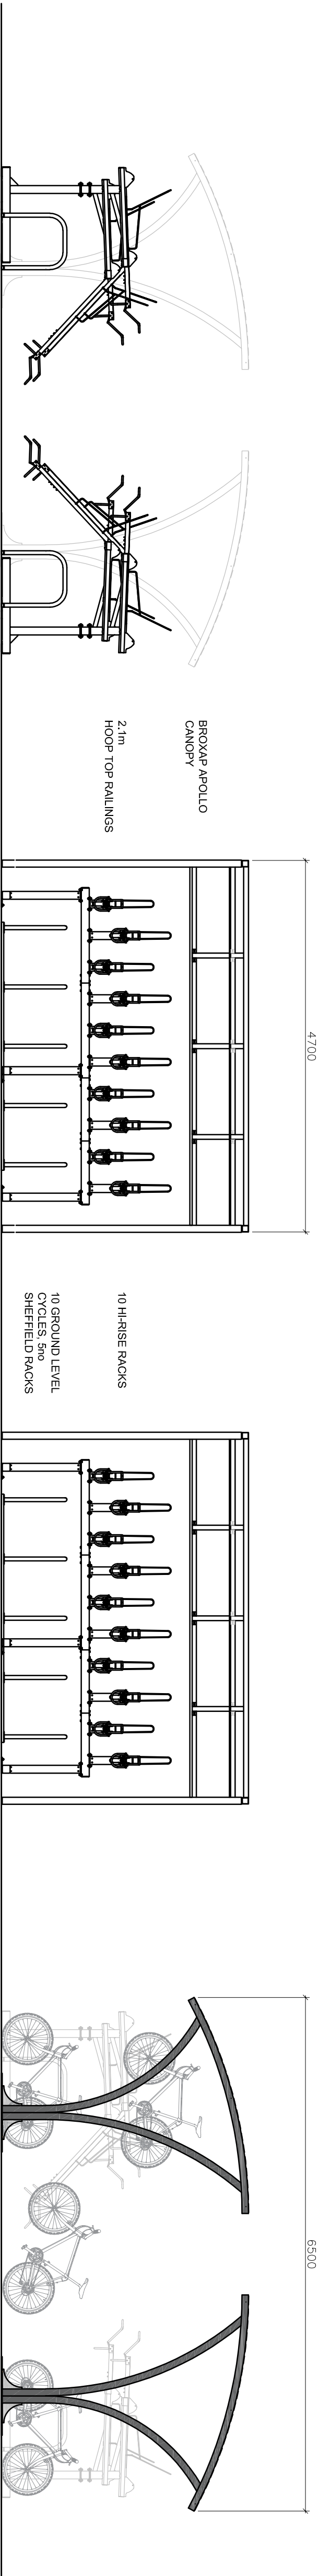

Client	Drew Smith Ltd										
Job title	Colt Industrial Estate Havant										
Drawing title	ITT for Homes England										
	Proposed Cycle Stores										
Drawn	Date	Checked	Date	Scale at A1							
PMV	07/07/2021			1:50							
Job No.	Proj.	Client	Drawn	Type	Route	No.					
183-197	CE	MHA	ZZ	ZZ	DR	A	0715				
Reference of Issue					P03						