


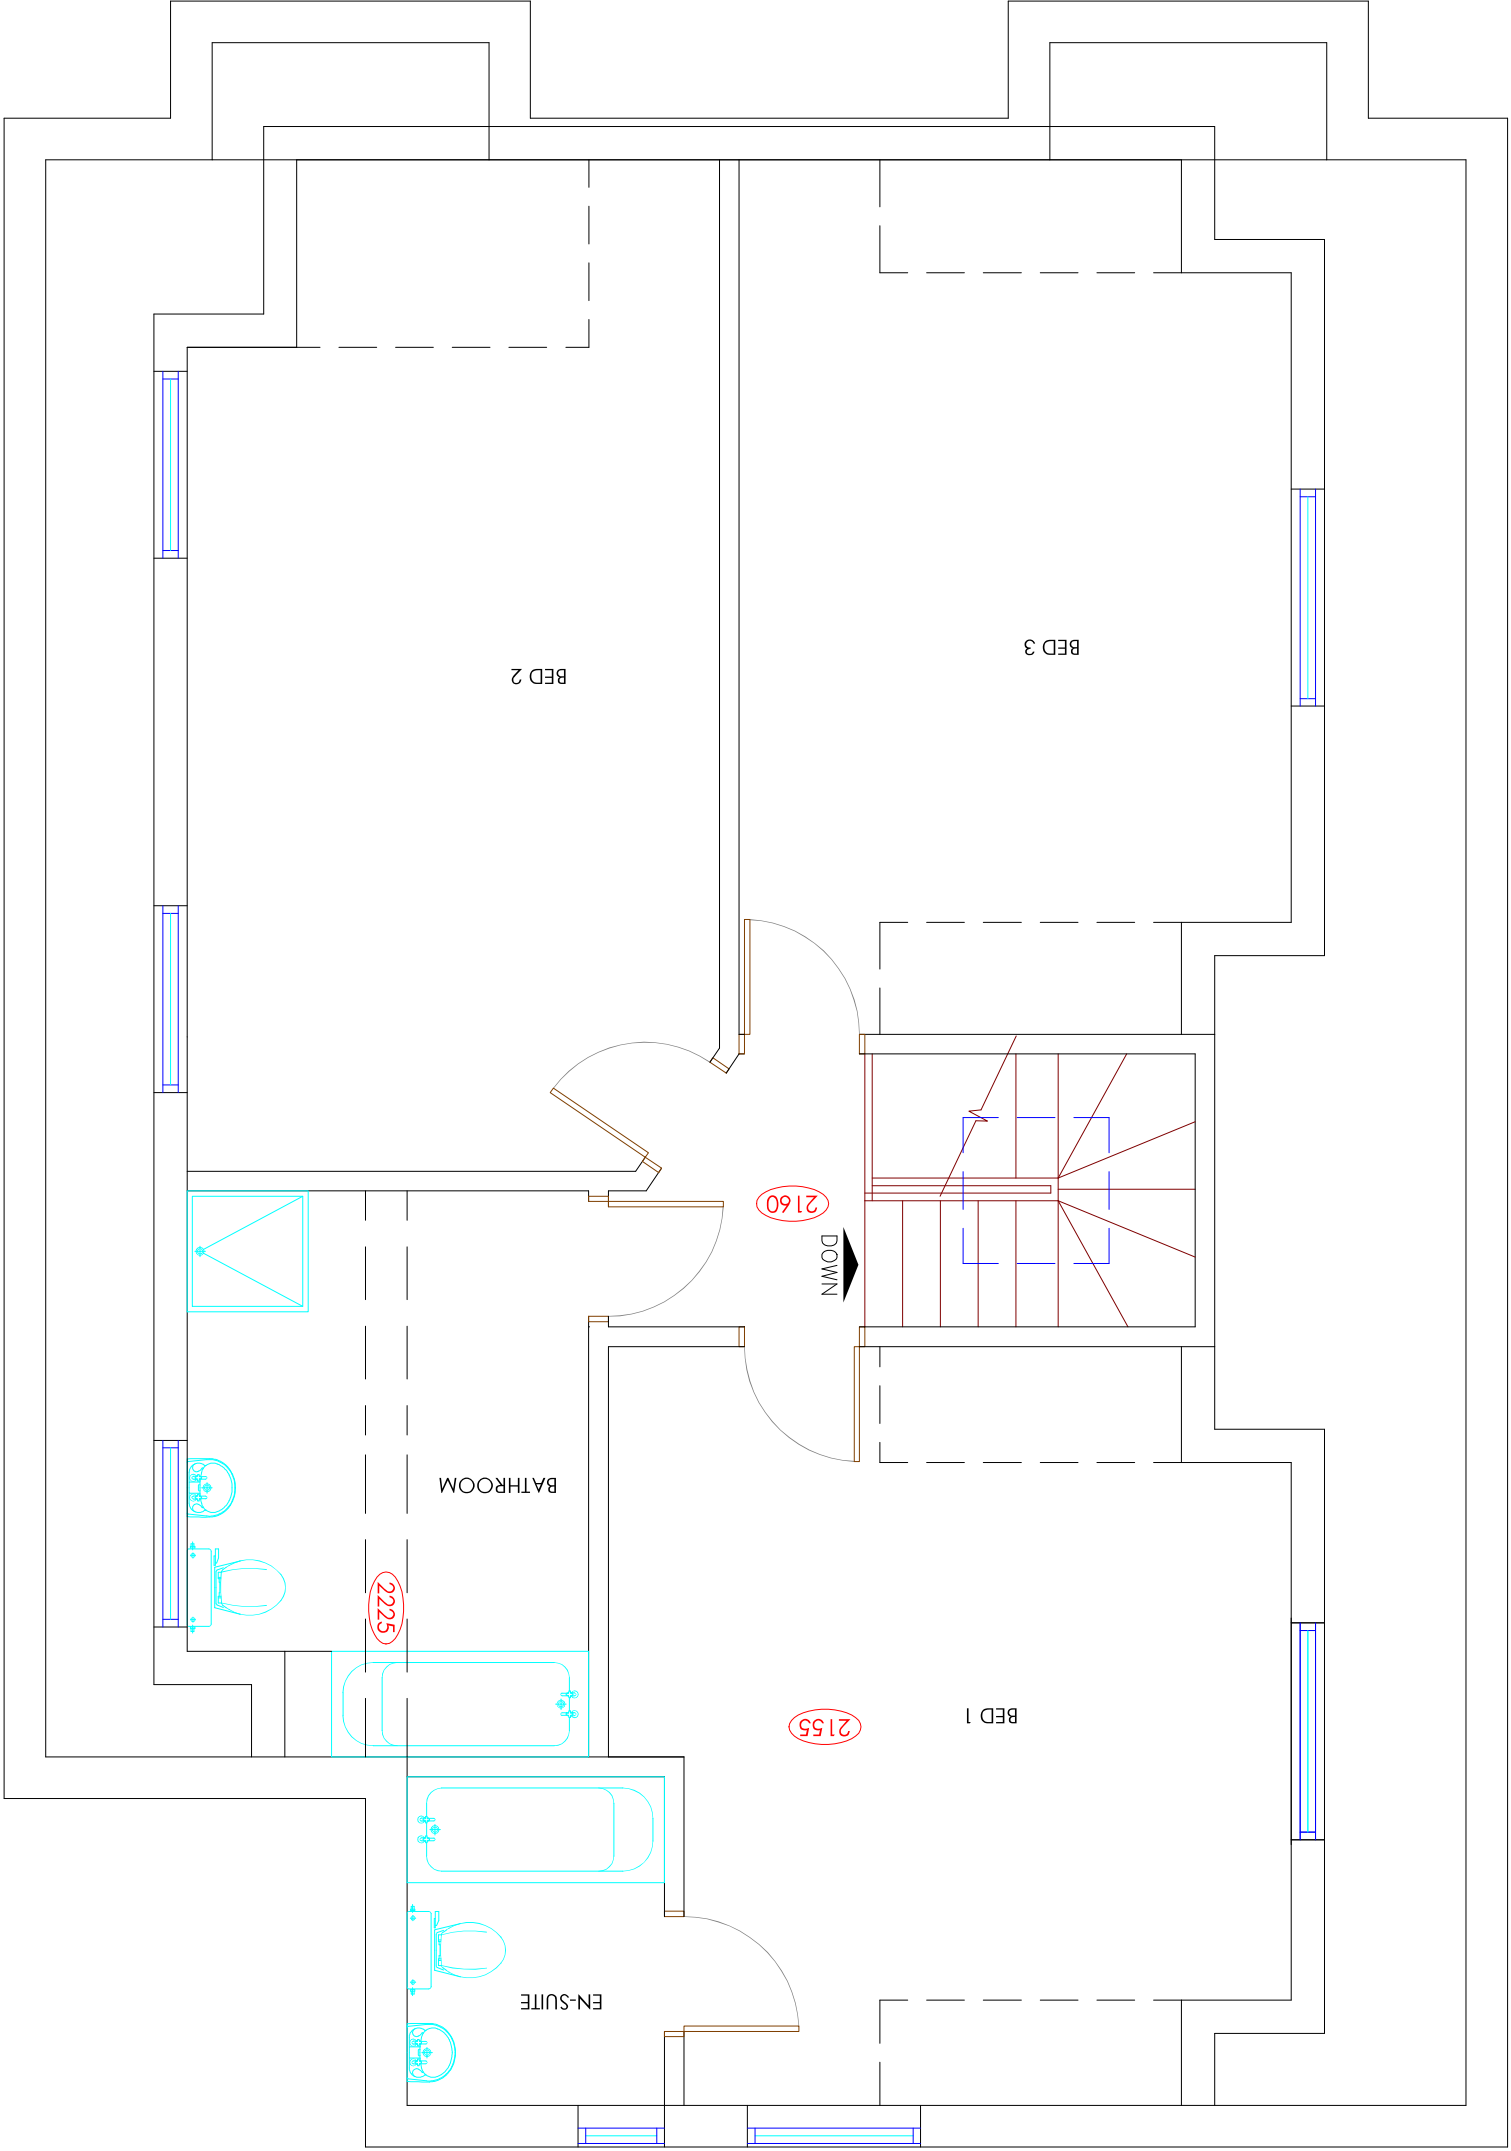

PROPOSED FIRST FLOOR

Copyright is reserved by GBS Designs and is issued on the condition that it is not copied or disclosed by or to any unauthorised persons without prior consent in writing from GBS Designs.

All dimensions to be checked on site

All structural elements to be specified by a suitably qualified structural engineer.

REV	DESCRIPTION	DRAWN	DATE	Scale Bar	Drawing Ref	Drawing Title		
-	Initial design	JLR	16.03.21	0 1 2	85STAKESRD 09	85 Stakes Road, Widley, Waterlooville, Hampshire, PO7 5NR.		
A	Revisions to initial proposed drawings	GBS	06.07.21				Scale at A1	Scale at A3
B	Changes to new rear porch and dormers to both sides	GBS	19.08.21				1:25	1:50
					Date			
					16 MAR 2021			
					Drawn by			
					JLR/GBS			

CAD - ARCHITECTURE - DESIGN

6 Shillinglee Waterlooville
Hampshire PO7 5RW
Tel 023 9225 8315
www.gbsimages.co.uk