


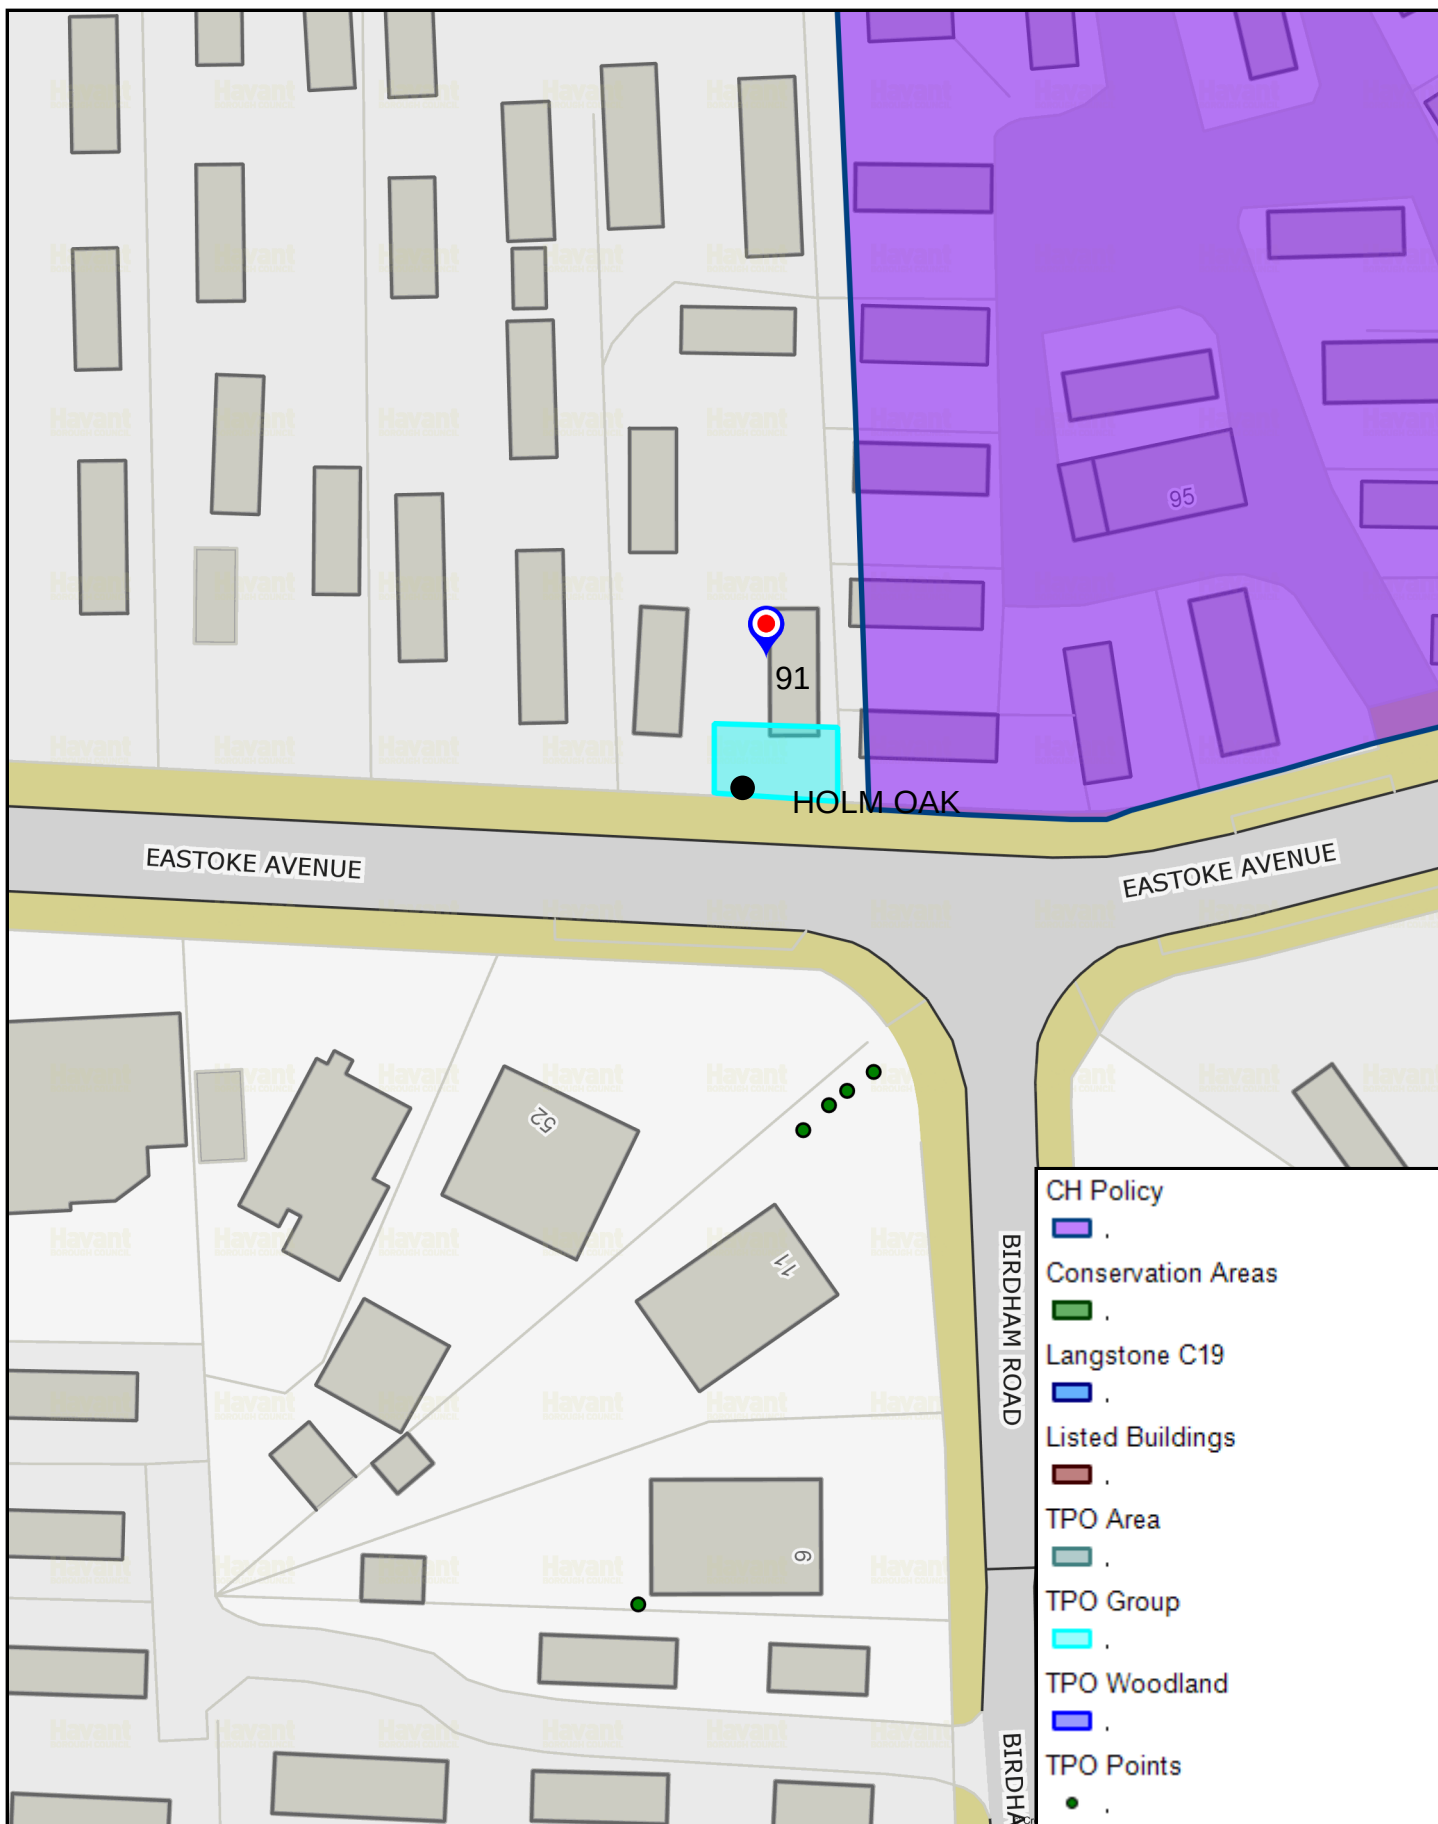

**91 Eastoke Avenue, Hayling Island, PO11 9QP**

**Havant**  
BOROUGH COUNCIL

N Scale: 1:500

Printed on: 2021-12-24 10:41:53

© Havant Borough Council - OS Licence 100019217