
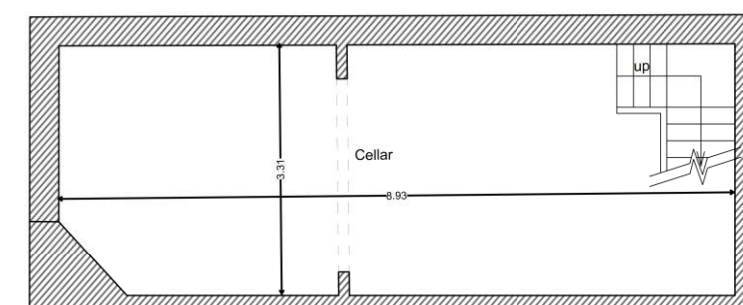
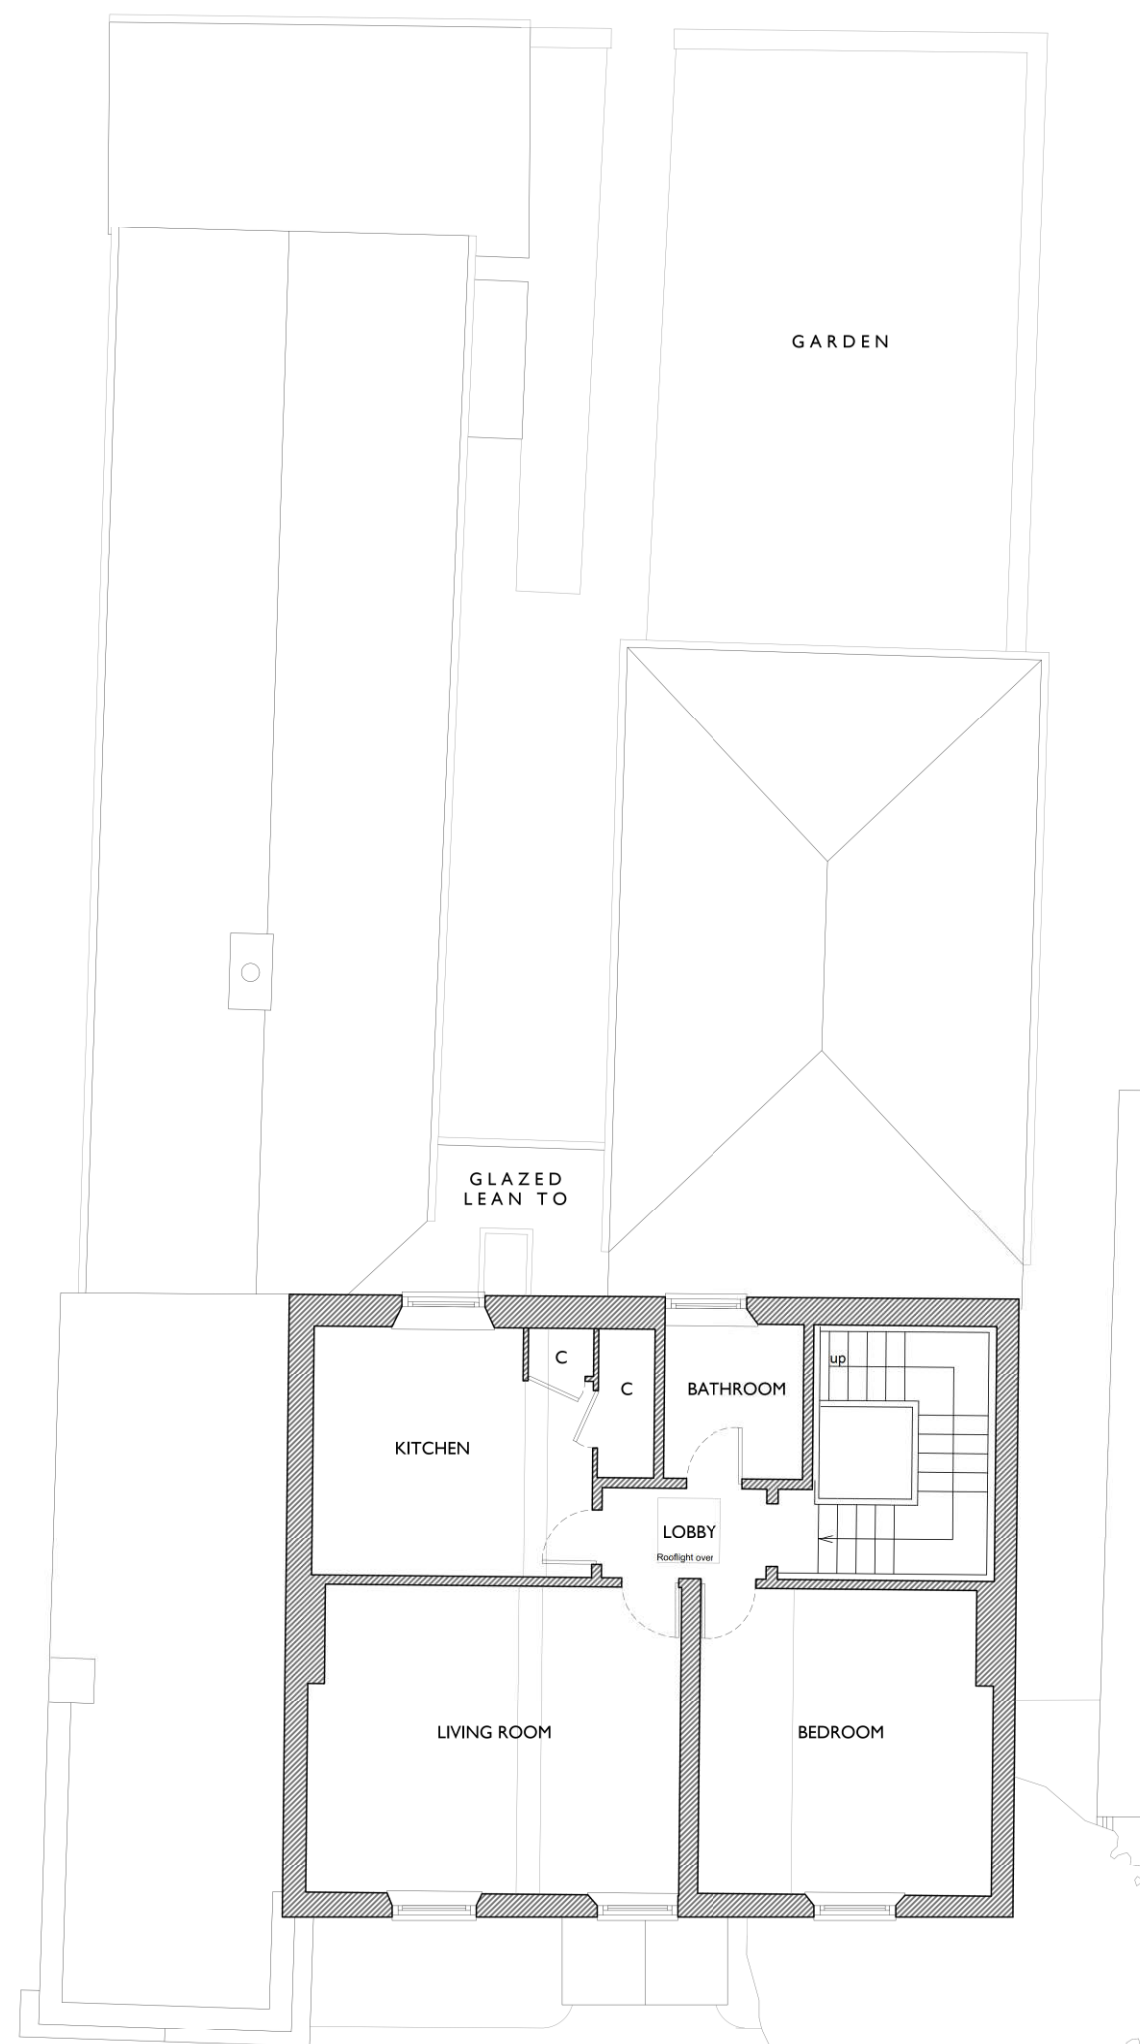


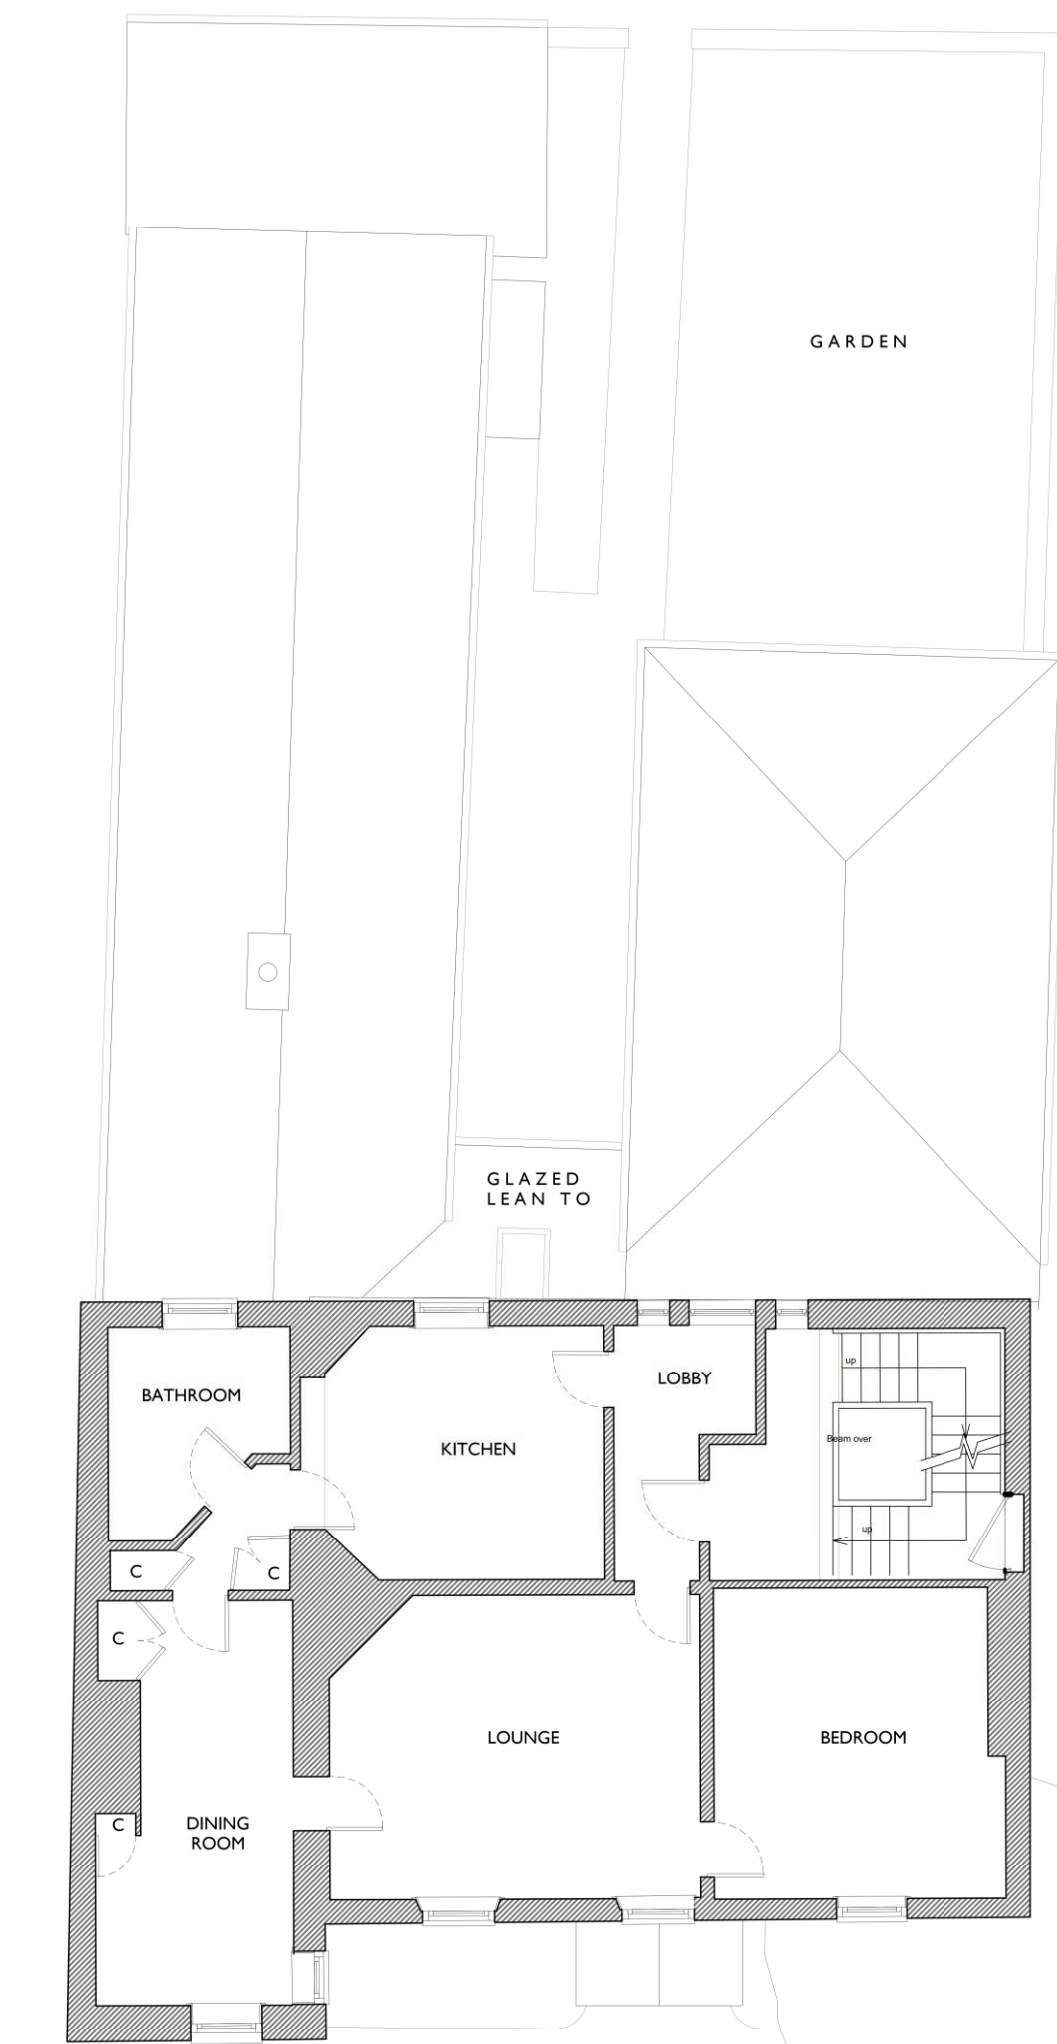

This drawing has been produced for **Abbas Visanji** for the project Magnolia House and is submitted as part of the **LBC and Planning Submission** and is not intended for use by any other person or for any other purpose.

Notes -

[illegible]

Project: **Magnolia House, Havant**

Drawing Title:

Existing First Floor, Second Floor and
Basement Plans

Scale: 1:100 @ A2

Issue Date:
18/12/2019

Drawing No. 692/SU 103

Revision. **A**

Drawn By:
MJ