



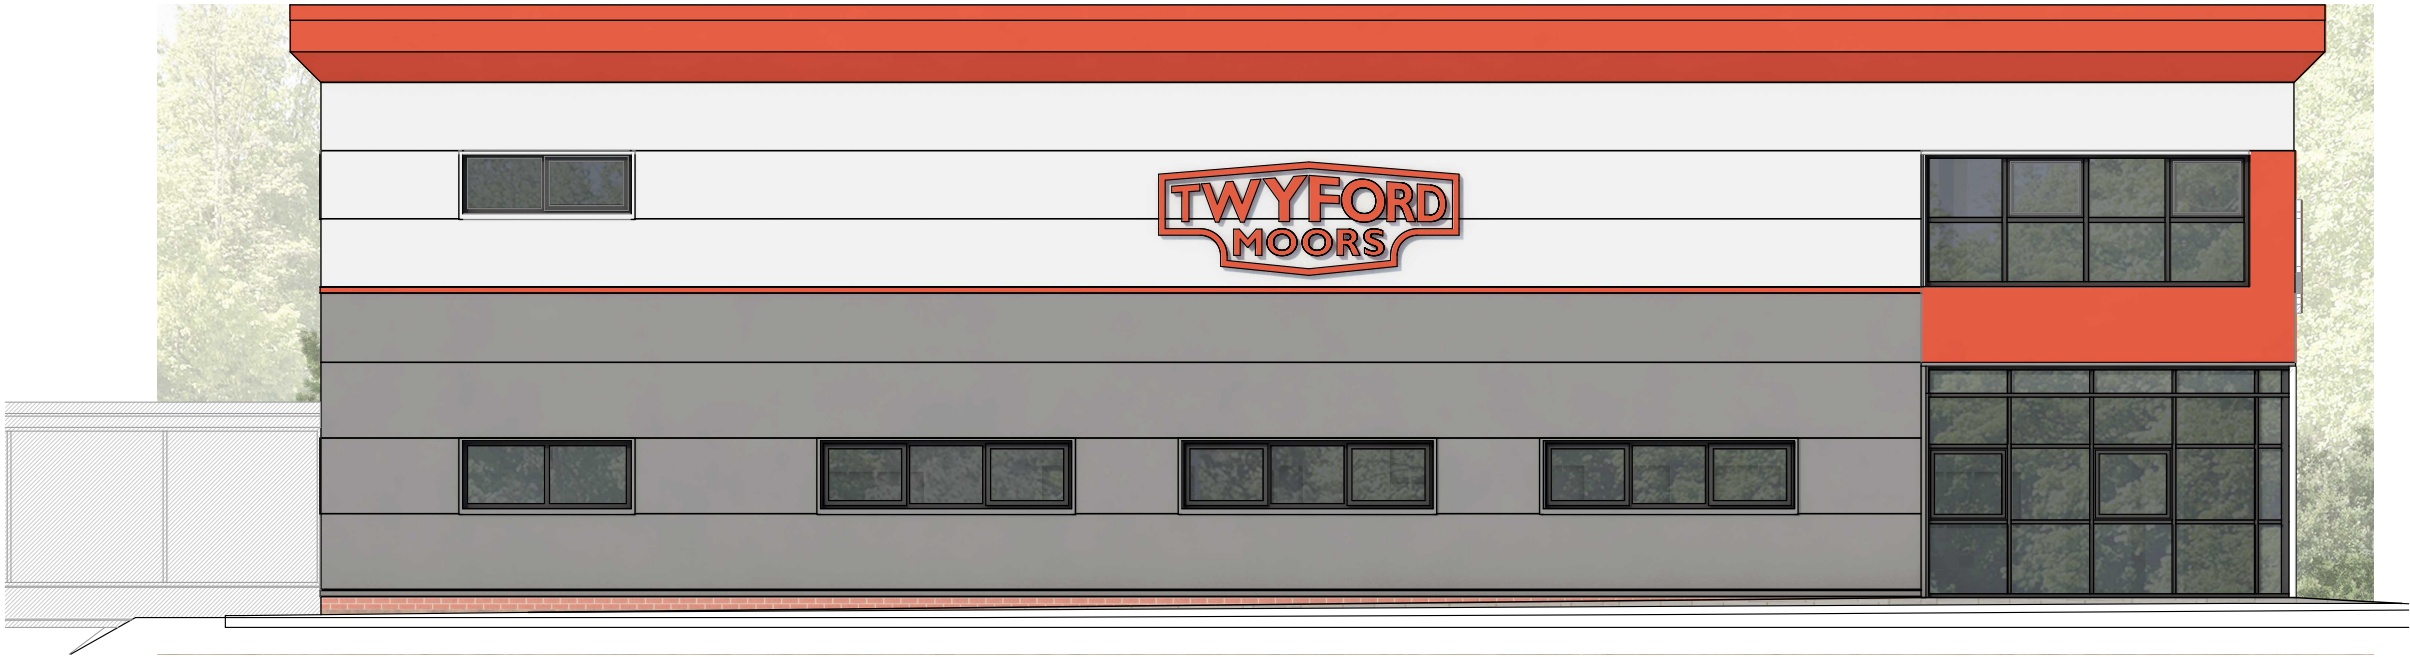


1:100

E-03 Elevation

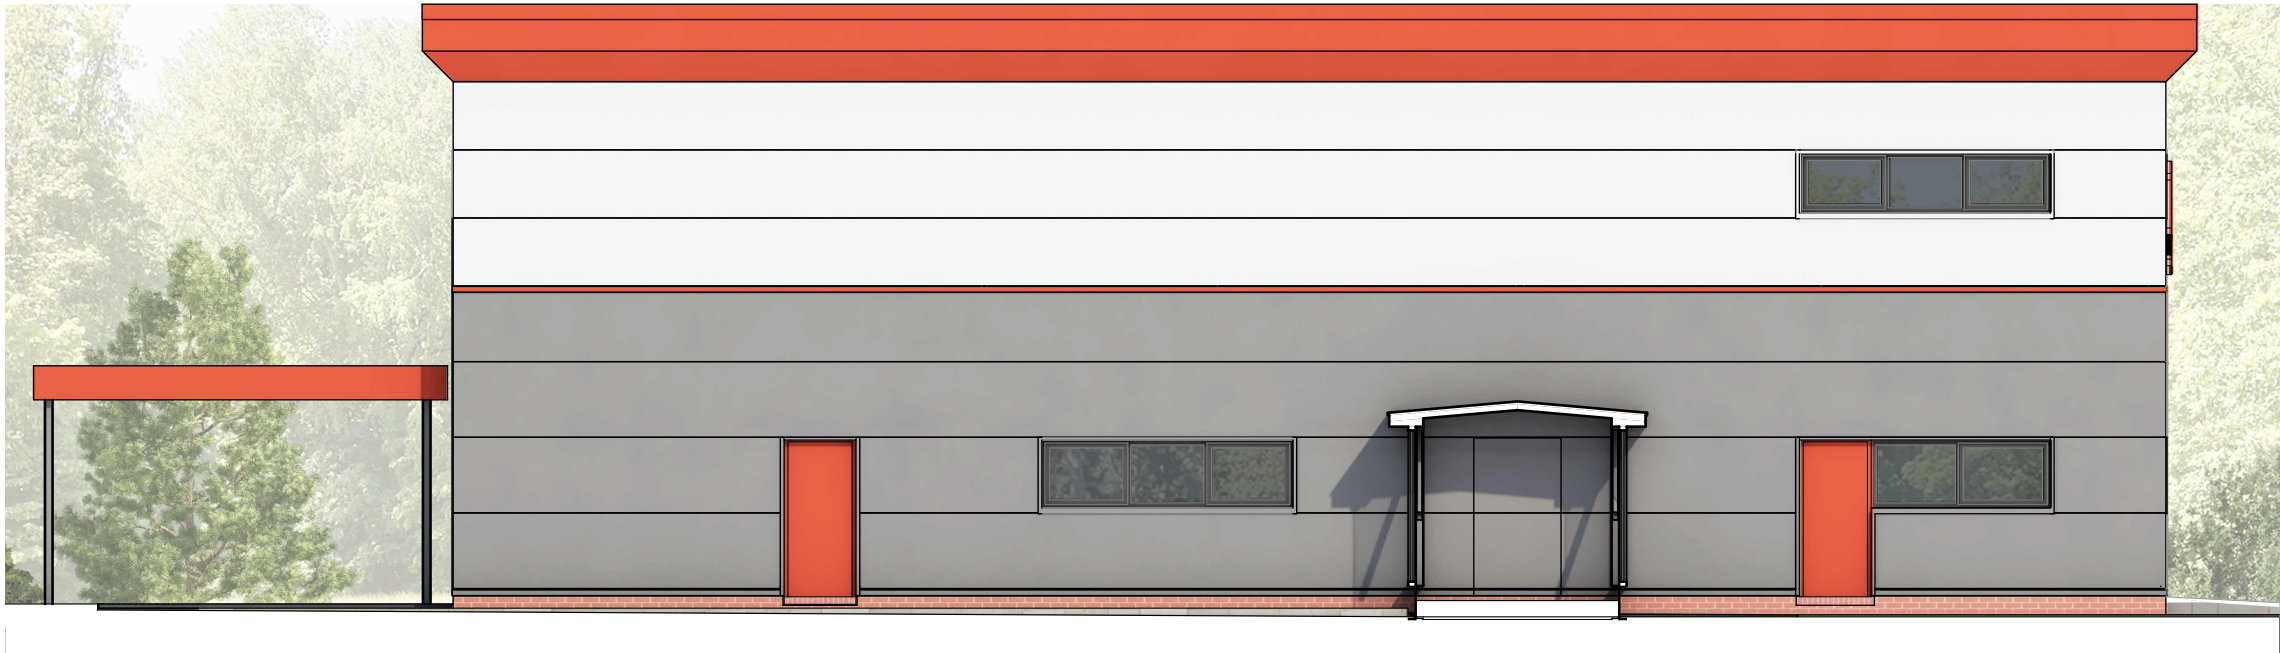

1:100

E-04 Elevation

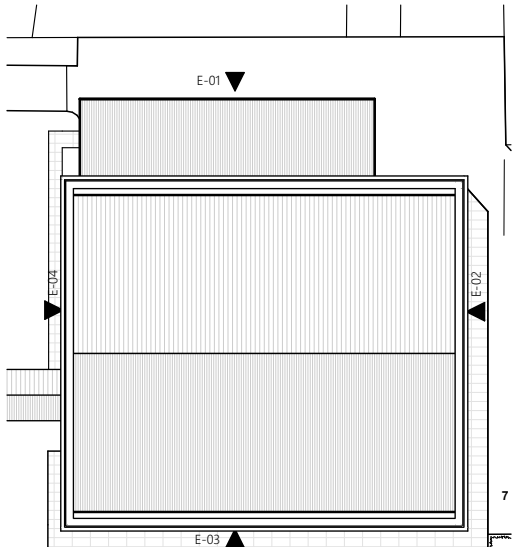


1:500

Key - Elevations

rev.	date	changes description
P01	2/4/2022	For Final Issue

status	issued by
S0	JP

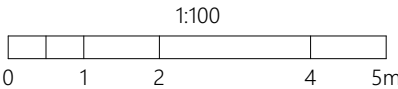

RE-FORMAT

this drawing is the copyright of Re-Format LLP and may not be copied, altered or reproduced in any way or passed to a third party without written authority. All dimensions subject to site survey and site verification. Do not scale for construction ©

www.re-format.co.uk
mail@re-format.co.uk
+44 (0)1730 778778

drawn by
JP

checked by
MS

date created
Jan 2022

scale at A3
1:100

project title
TWY Ford Moors

document title
E-03, E-04 Elevations

project	originator	volume	level	type	role	number
P22016	- RFT	- zon	- lev	- typ	- A	- 0301
status	suitability description					revision
S0	Work In Progress					P01