TOURNERBURY DECK AREA -
FLOOR PLAN
SCALE 1:100 ON A3

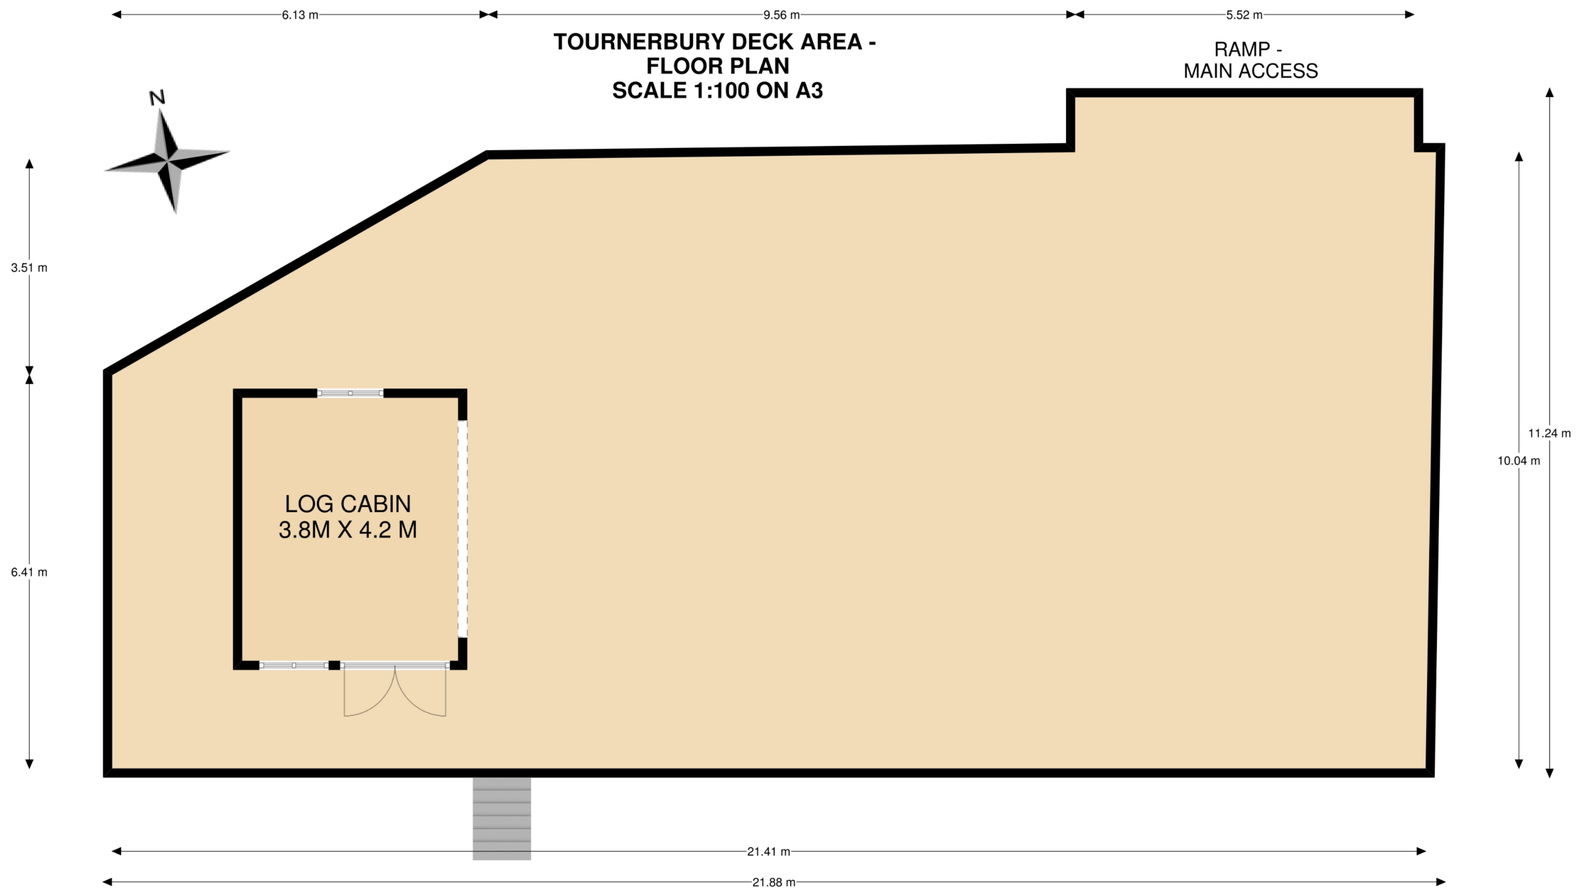

0m 5m