


73 Creek Road PO11 9RA

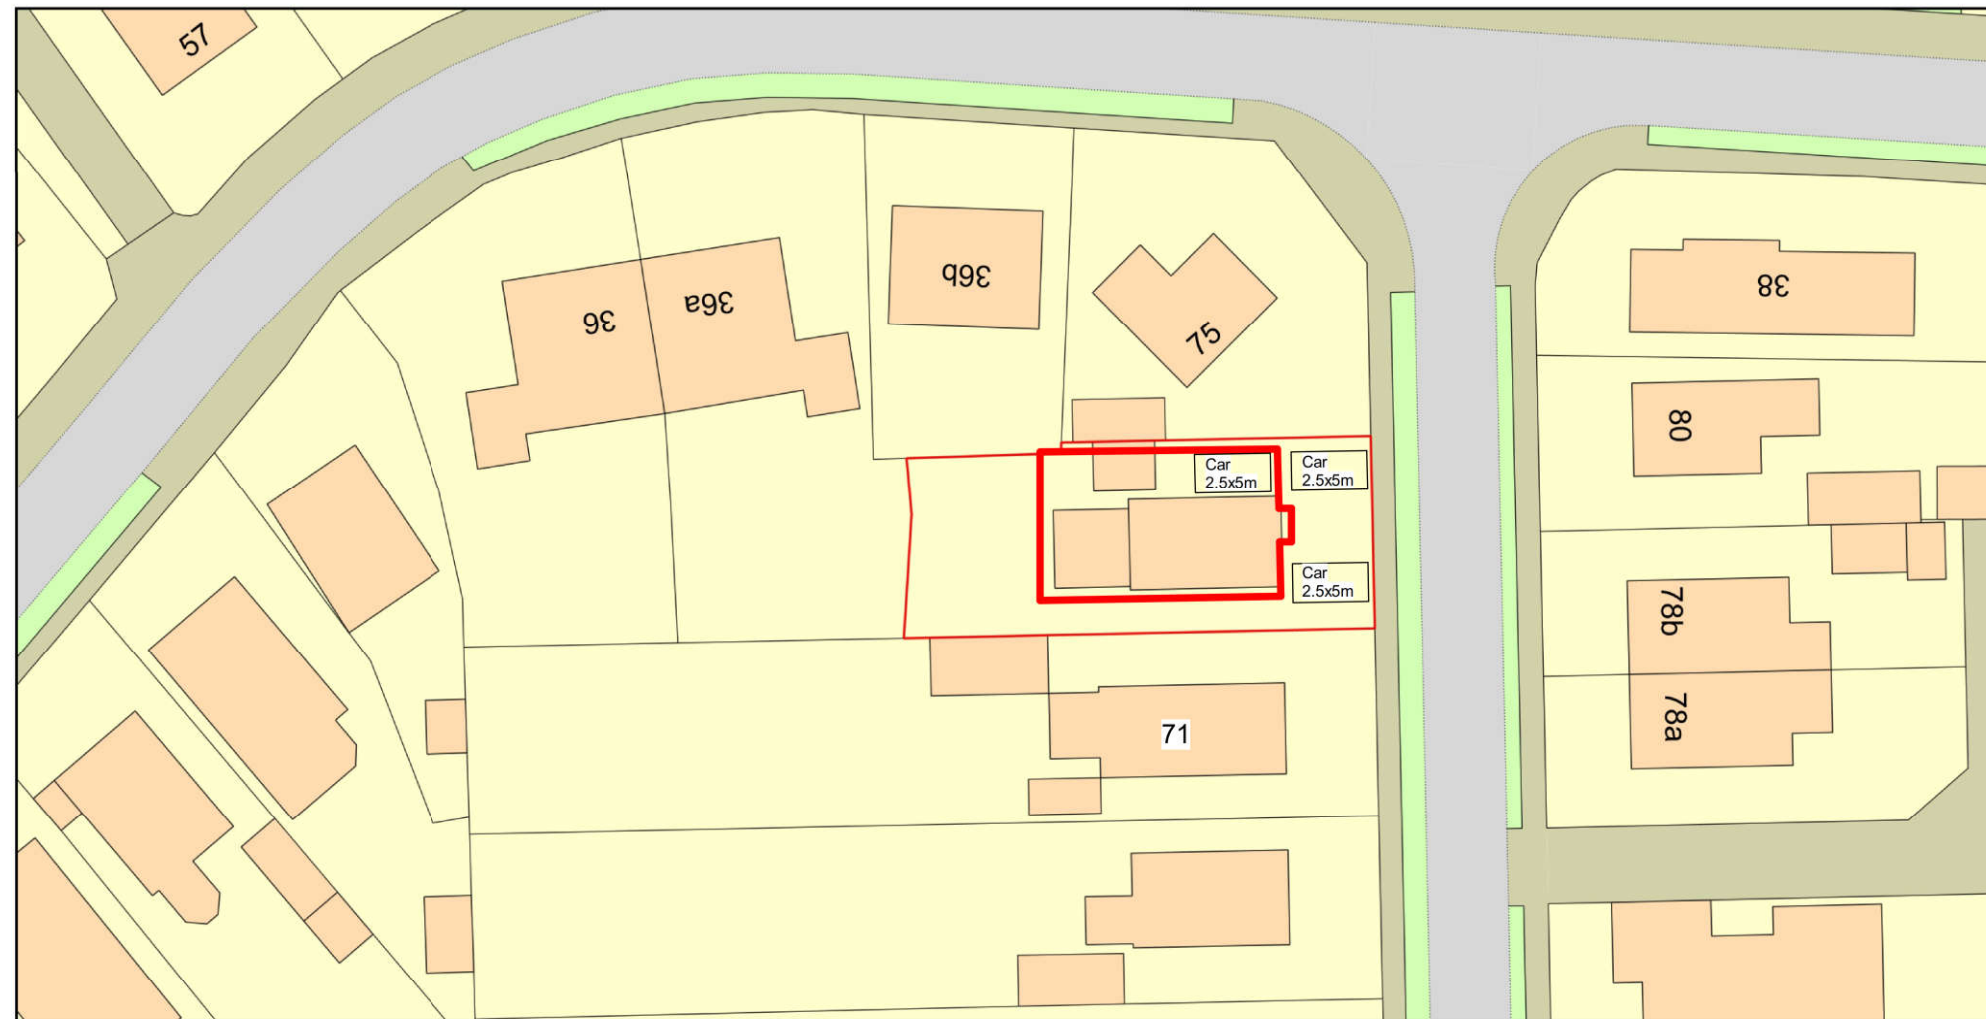

Plan Produced for: Parkers Design


Date Produced: 28 Jun 2021

Plan Reference Number: TQRQM21159055237507

Scale: 1:500 @ A4

© Crown copyright and database rights 2021 OS 100042766

Scale @ A3 unless otherwise stated

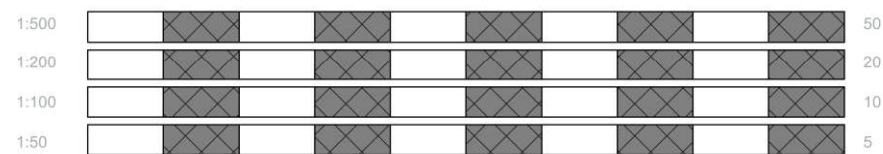

All measurement to be checked on site prior to any comment.
(C) Copyright of Parkers Design (Southern) Limited. Any reproduction of these drawings will require written authority from the copyright owner.

Parkers Design Limited - The Studio @ 90, PO9 2PR

www.pexd.co.uk - info@pexd.co.uk - 07776 008822

PROJECT

73 Creek Road PO11 9RA

SHEET

Block

CLIENT

Rawlings

Date

Issue Date

Scale (@ A3)

Drawn by

SW

DRAWING NUMBER

REV

Checked by

SR

P206