


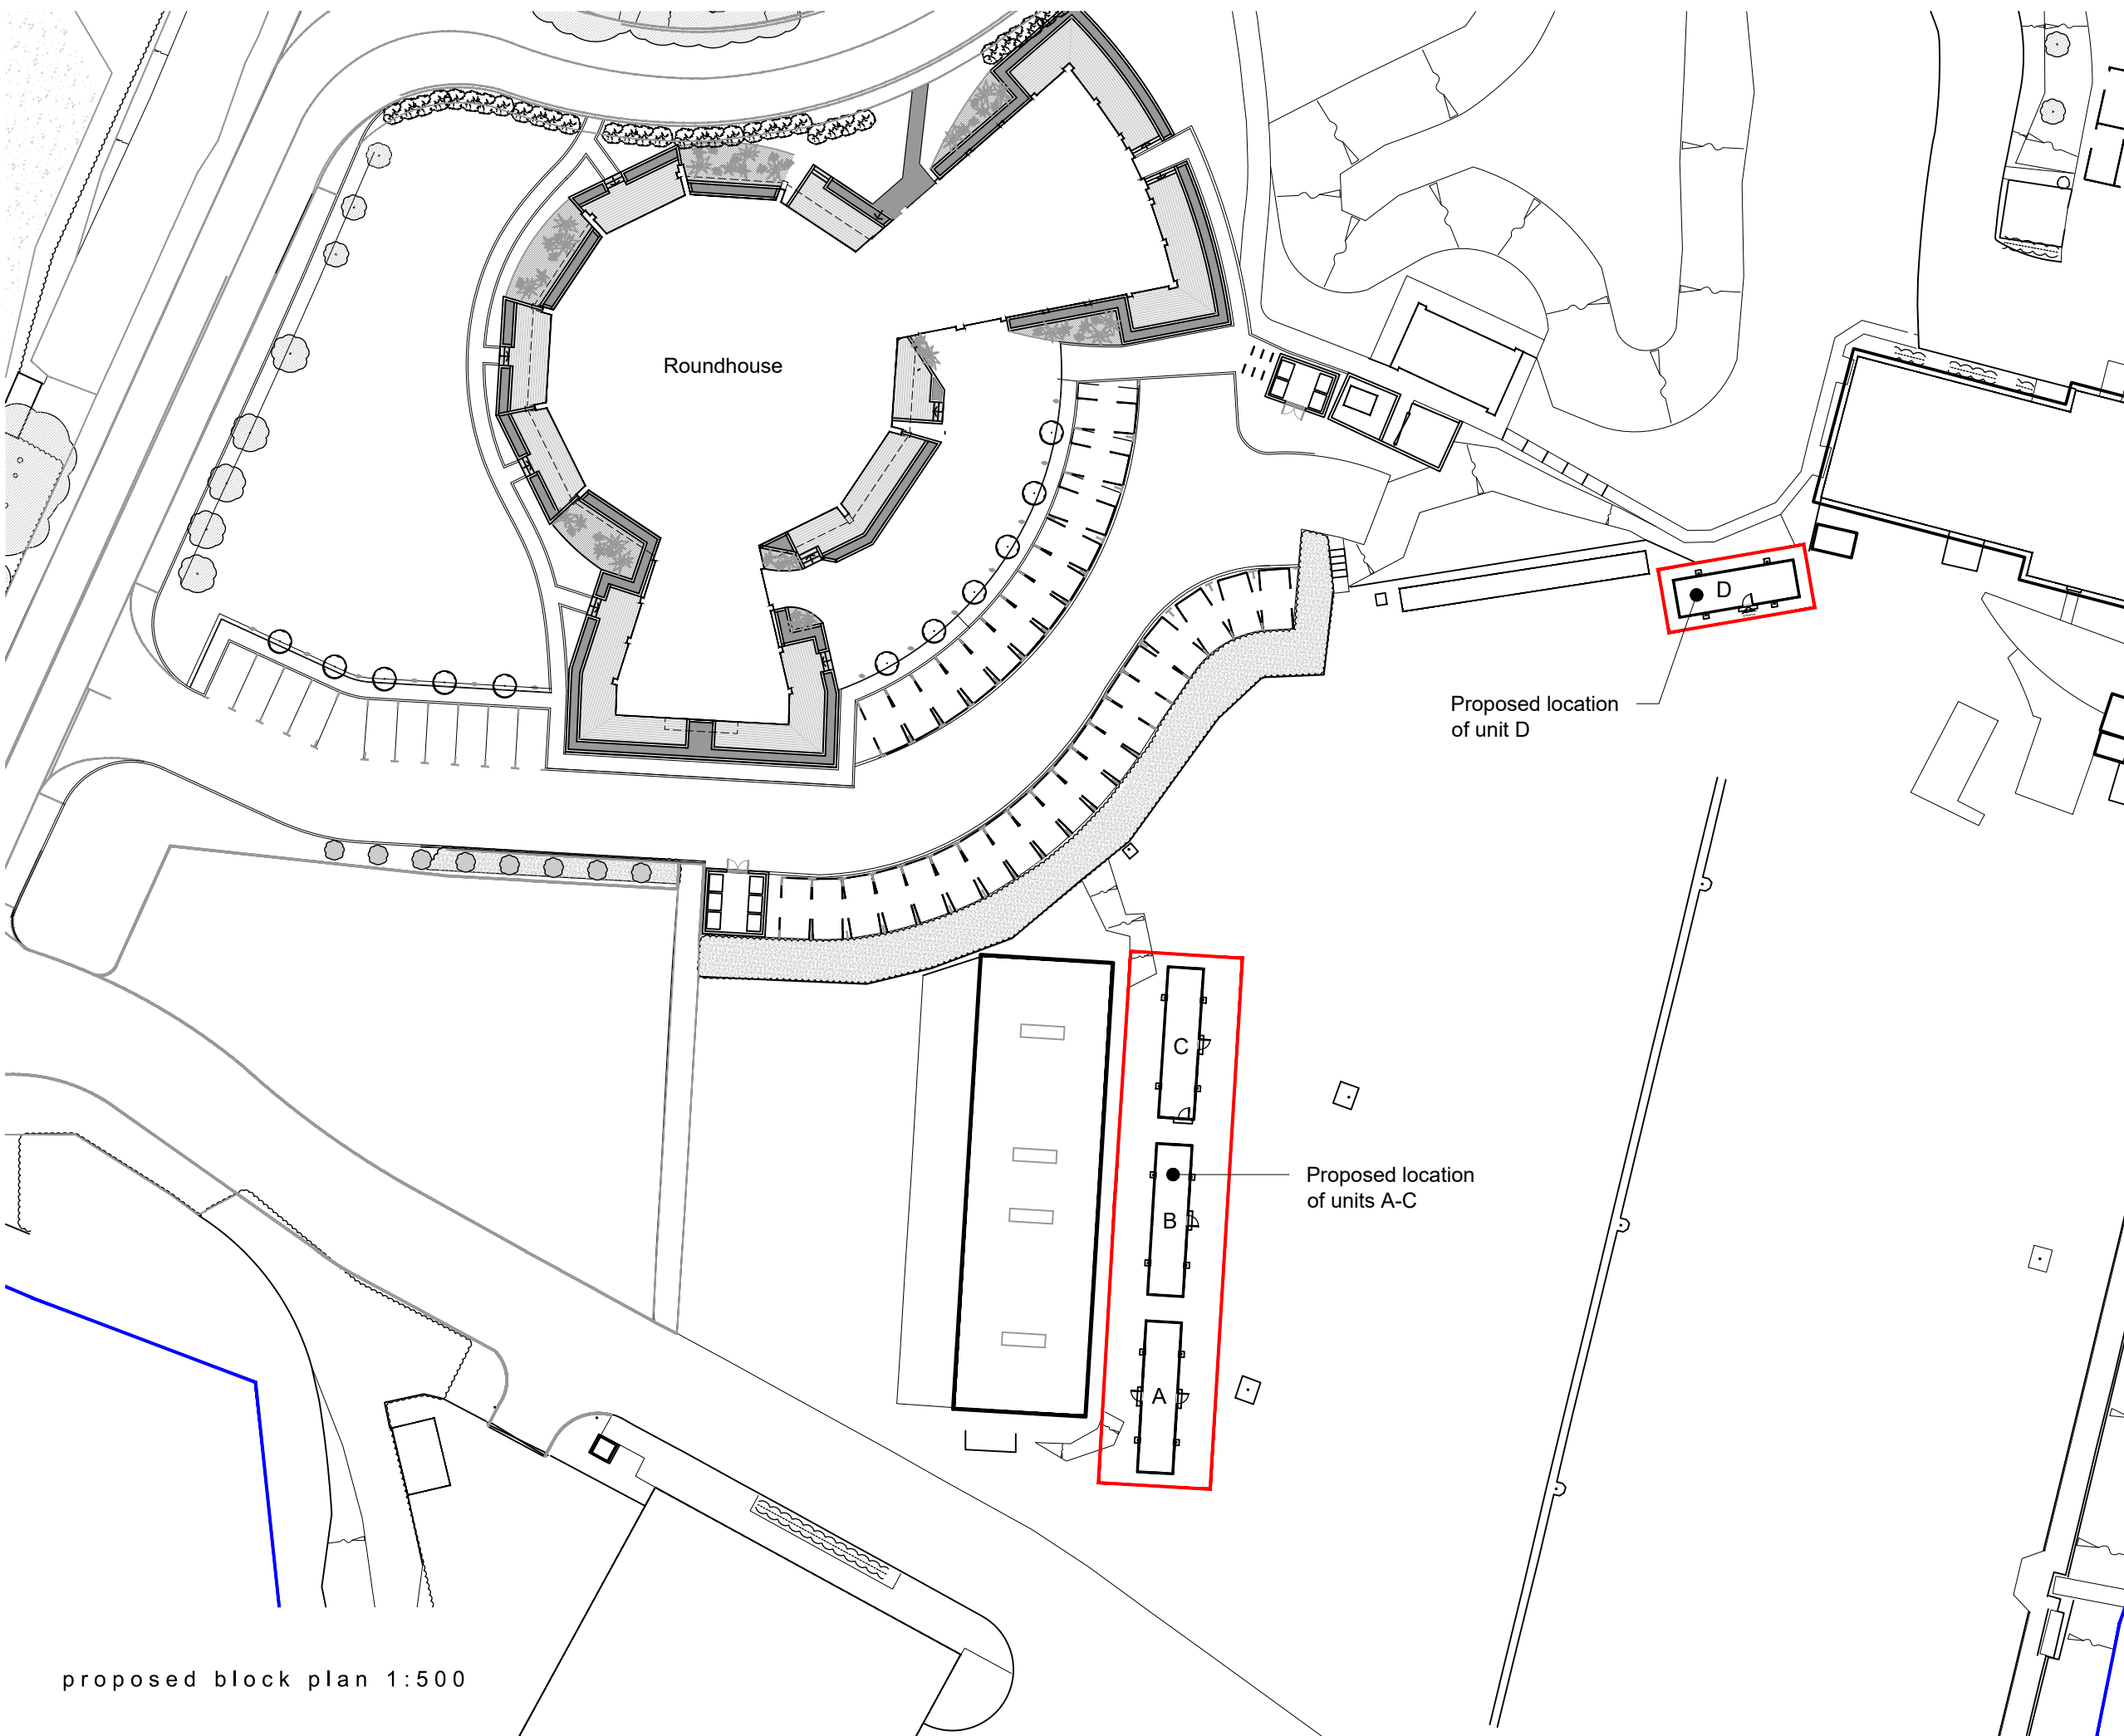

N

scale 1:500

0m

2.5m

5m

12.5m

25m

Do not scale this drawing except for planning application purposes

All dimensions must be verified on site prior to construction

This drawing is copyright of Cover Storey Architects LLP

proposed block plan 1:500

|                                              |                     |            |                  |        |          |             |             |           |
|----------------------------------------------|---------------------|------------|------------------|--------|----------|-------------|-------------|-----------|
| Project name:                                | Drawing name:       | Scale @ A3 | Drawn / Checked: | Date:  | Status:  | Project no: | Drawing no: | Revision: |
| Temporary Office & Community Unit Relocation | Proposed Block Plan | 1:500      | SW / DS          | MAR 21 | PLANNING | 21004       | V02-200     | -         |

|     |                |    |     |          |  |
|-----|----------------|----|-----|----------|--|
|     |                |    |     |          |  |
|     | PLANNING ISSUE | SW | DS  | 06.08.21 |  |
| REV | DESCRIPTION    | BY | CHK | DATE     |  |

Cover Storey

Architects

Cover Storey Architects LLP

The Studio, 18 St Georges Avenue, Havant

Tel. 02392 006266

PO9 2RX

info@coverstorey.co.uk

www.coverstorey.co.uk