


PHYSICAL SCALE IN METERS @ 1:1250

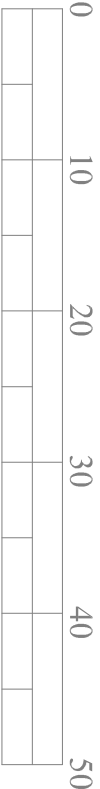

PHYSICAL SCALE IN METERS @ 1:500

NOTES:
This drawing has been produced solely for PLANNING/DESIGN.
Do not Scale from this Drawing except for planning purposes.
Any drainage shown is presumed and to be checked on site before commencement of works.
This drawing is the copyright of MF Designs Ltd.



Produced on 24 September 2021 from the Ordnance Survey National Geographic Database and incorporating surveyed revision available at this date.
This map shows the area bounded by 472849 106523, 472949 106523, 472949 106623, 472849 106623, 472849 106523
Reproduction in whole or part is prohibited without the prior permission of Ordnance Survey.
Crown copyright 2021. Supplied by copla ltd trading as UKPlanningMaps.com a licensed Ordnance Survey partner (100054135).
Data licence expires 24 September 2022. Unique plan reference: vlc/694170/940038

Location



Block



B: 15/11/2021 - proposed tree type
A: 11/11/2021 - proposed replacement tree to front garden

mf designs ltd

Chartered Architects

36 Grove Road • Havant • Hampshire • PO9 1AR
Director: Martin Farrer RIBA • Co Registration No.4507379
e admin@mfdesigns.org.uk



Date: September 2021
Scale: 1:1250/500
Job No: 3213
Dwg No: P_03 B

EXTENSION & ALTERATIONS - 7 Glenleigh Park, Warblington. PO9 2PH