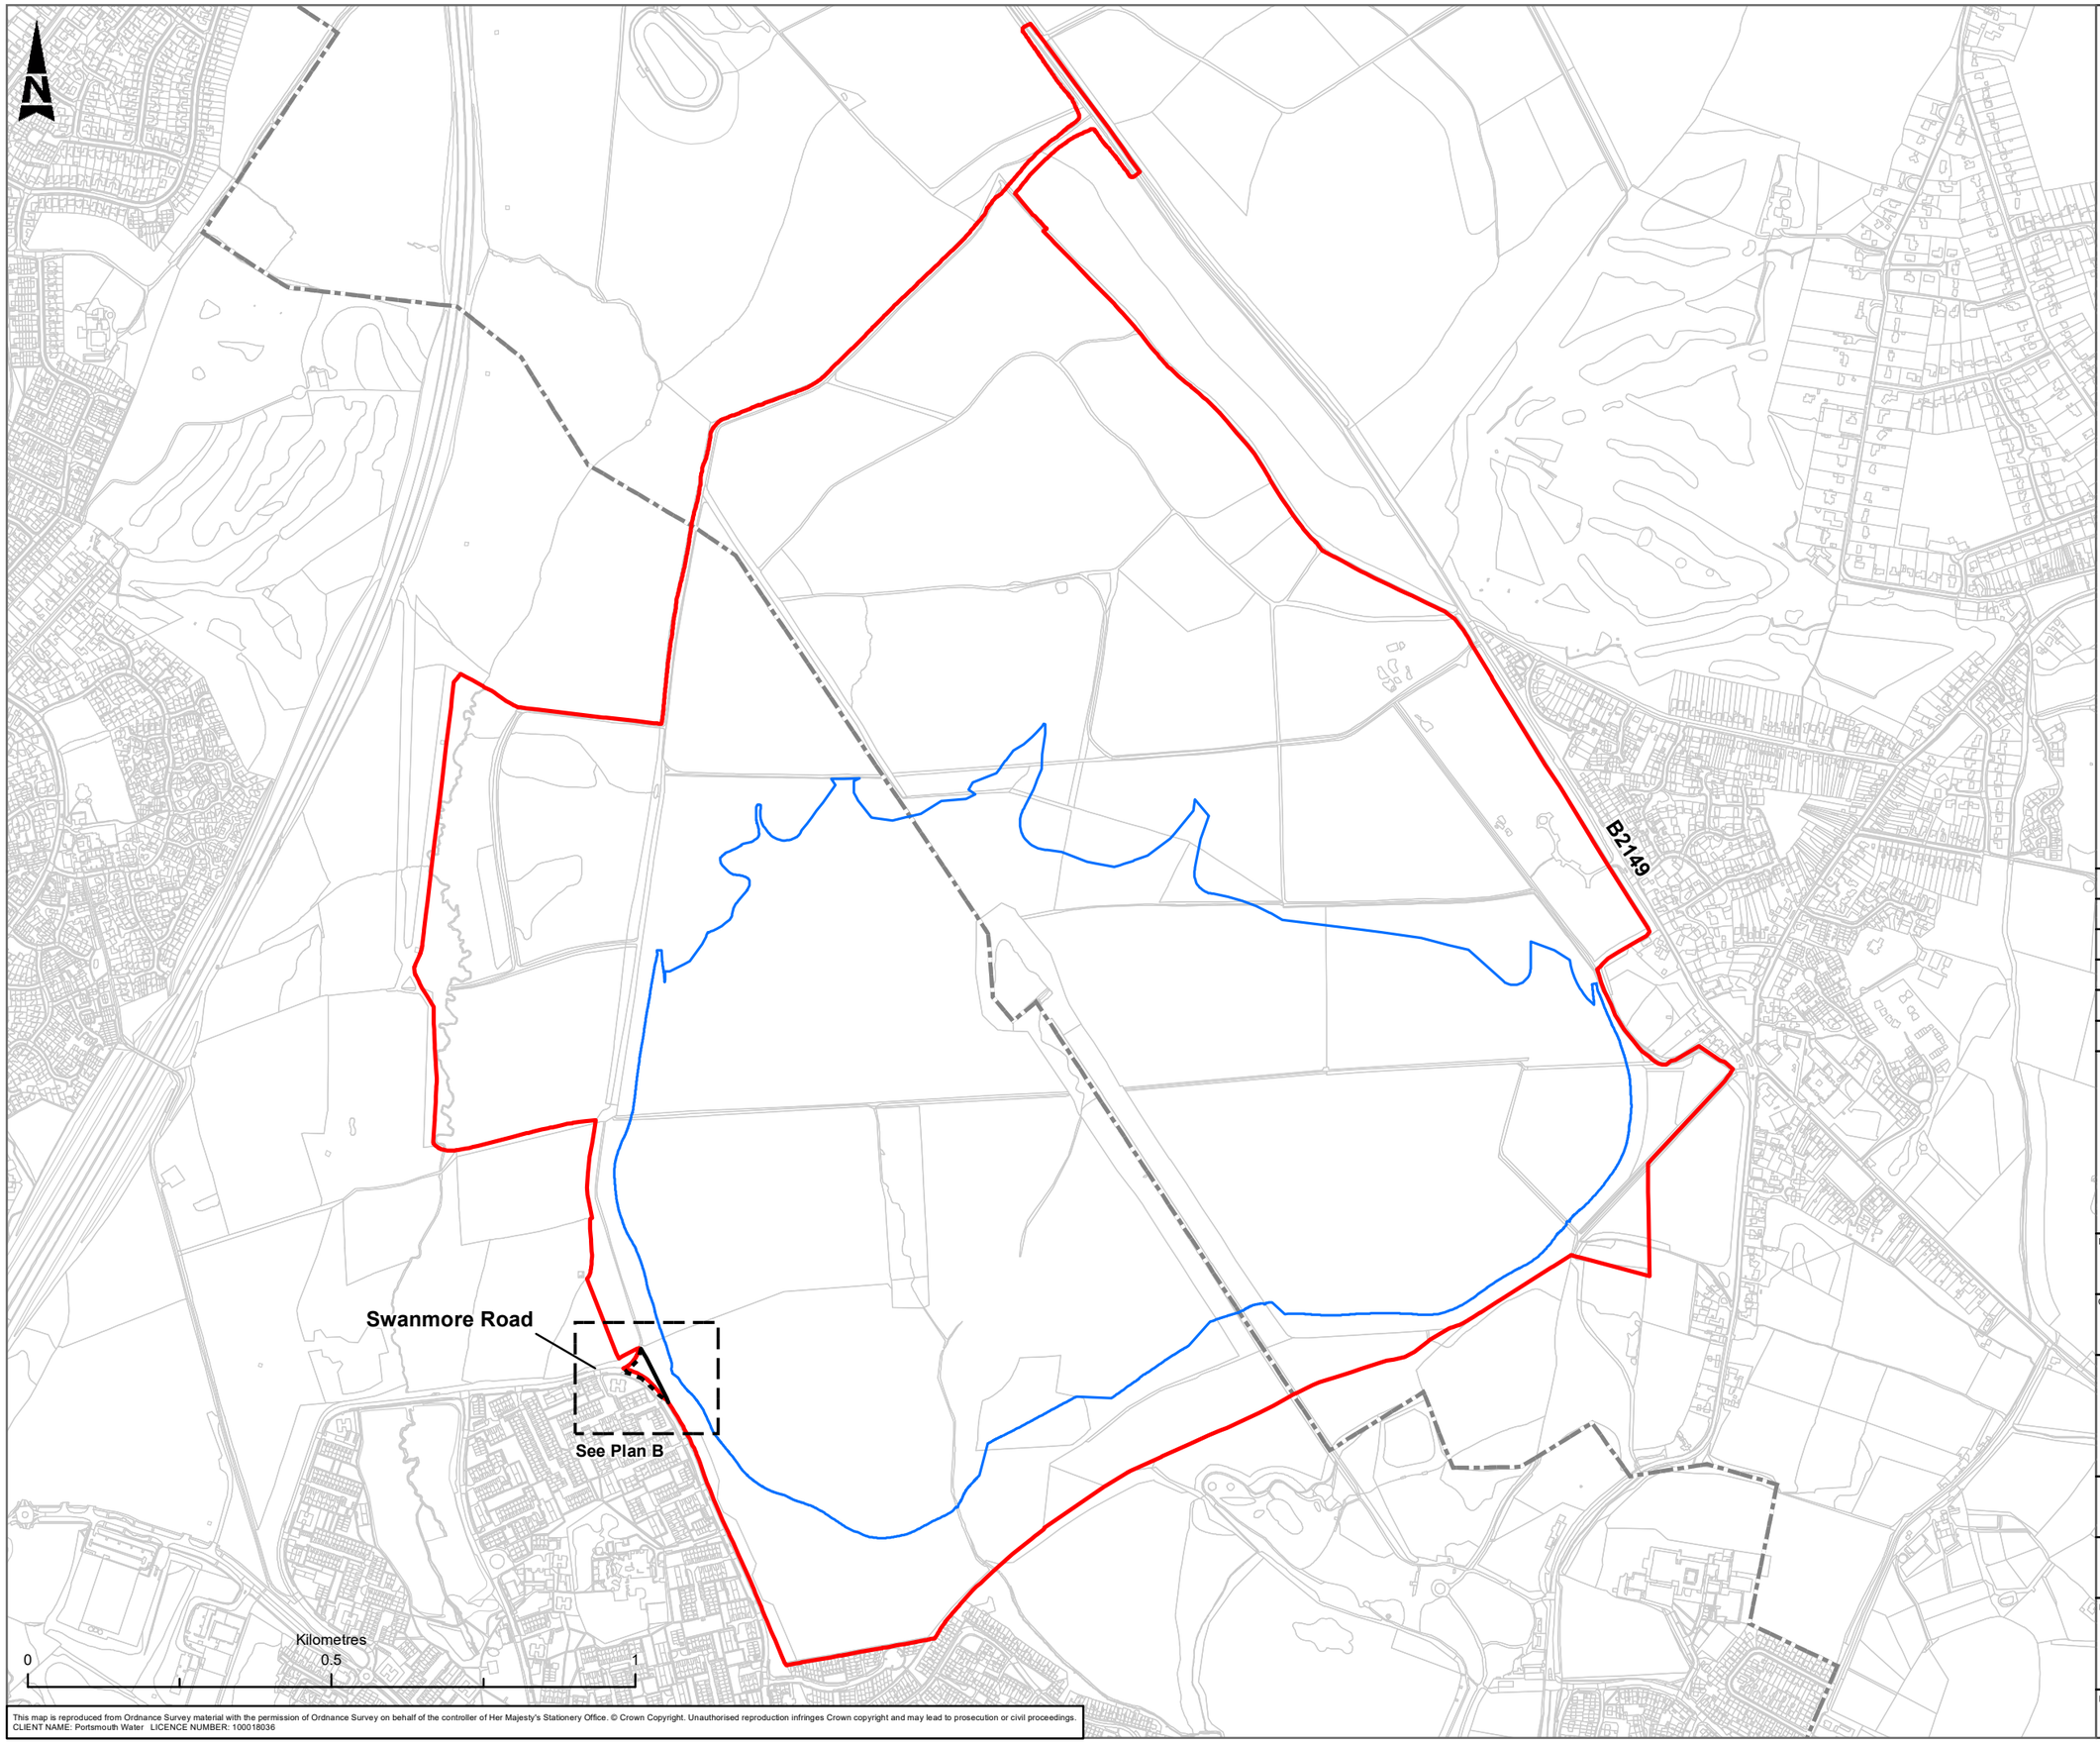

This map is reproduced from Ordnance Survey material with the permission of Ordnance Survey on behalf of the controller of Her Majesty's Stationery Office. © Crown Copyright. Unauthorised reproduction infringes Crown copyright and may lead to prosecution or civil proceedings.
CLIENT NAME: Portsmouth Water LICENCE NUMBER: 100018036

- Direction Change
- Existing Bridleway
- Permanent Diversion
- Red Line Boundary
- Reservoir Footprint
- Local Authority Boundary

Rev.	Drn By	Ckd By	Rev By	Auth By	Description	Date
P01	FD	SD	JF	JF	PUBLISHED	14/12/2021

ATKINS
Member of the SNC-Lavalin Group

Aztec West
500 Park Avenue
Almondsbury
Bristol
BS32 4RZ

Tel: +44 (0) 1454 6620000
Fax: +44 (0) 1454 663333
www.atkinsglobal.com

Copyright © Atkins Limited (2021)

Drawing Suitability: PUBLISHED

Status: A1

Contractors Drawing Number:
HTR - ATK - RZ - RE - GS - Z - 0003
Project | Originator | Volume | Location | Type | Role | Number

Telephone: Havant (023) 9249 9888
Fax: Havant (023) 9245 3632
Website: www.portsmouthwater.co.uk
Registered Office: PO Box 8 West Street
Havant Hampshire PO9 1LG
REGISTERED IN ENGLAND No. 2536455
Portsmouth Water

Project Ref. No	Sheet	Scale	Sheet Size
5169117	1 of 1	1:10,000	A3

Project Title: HAVANT THICKET RESERVOIR

Drawing Title: BRIDLEWAY 121 DIVERSION PLAN A

Portsmouth Water Drawing Number:

Rev: P01