


Old Taxi Office Havant Station 1:1250 plan

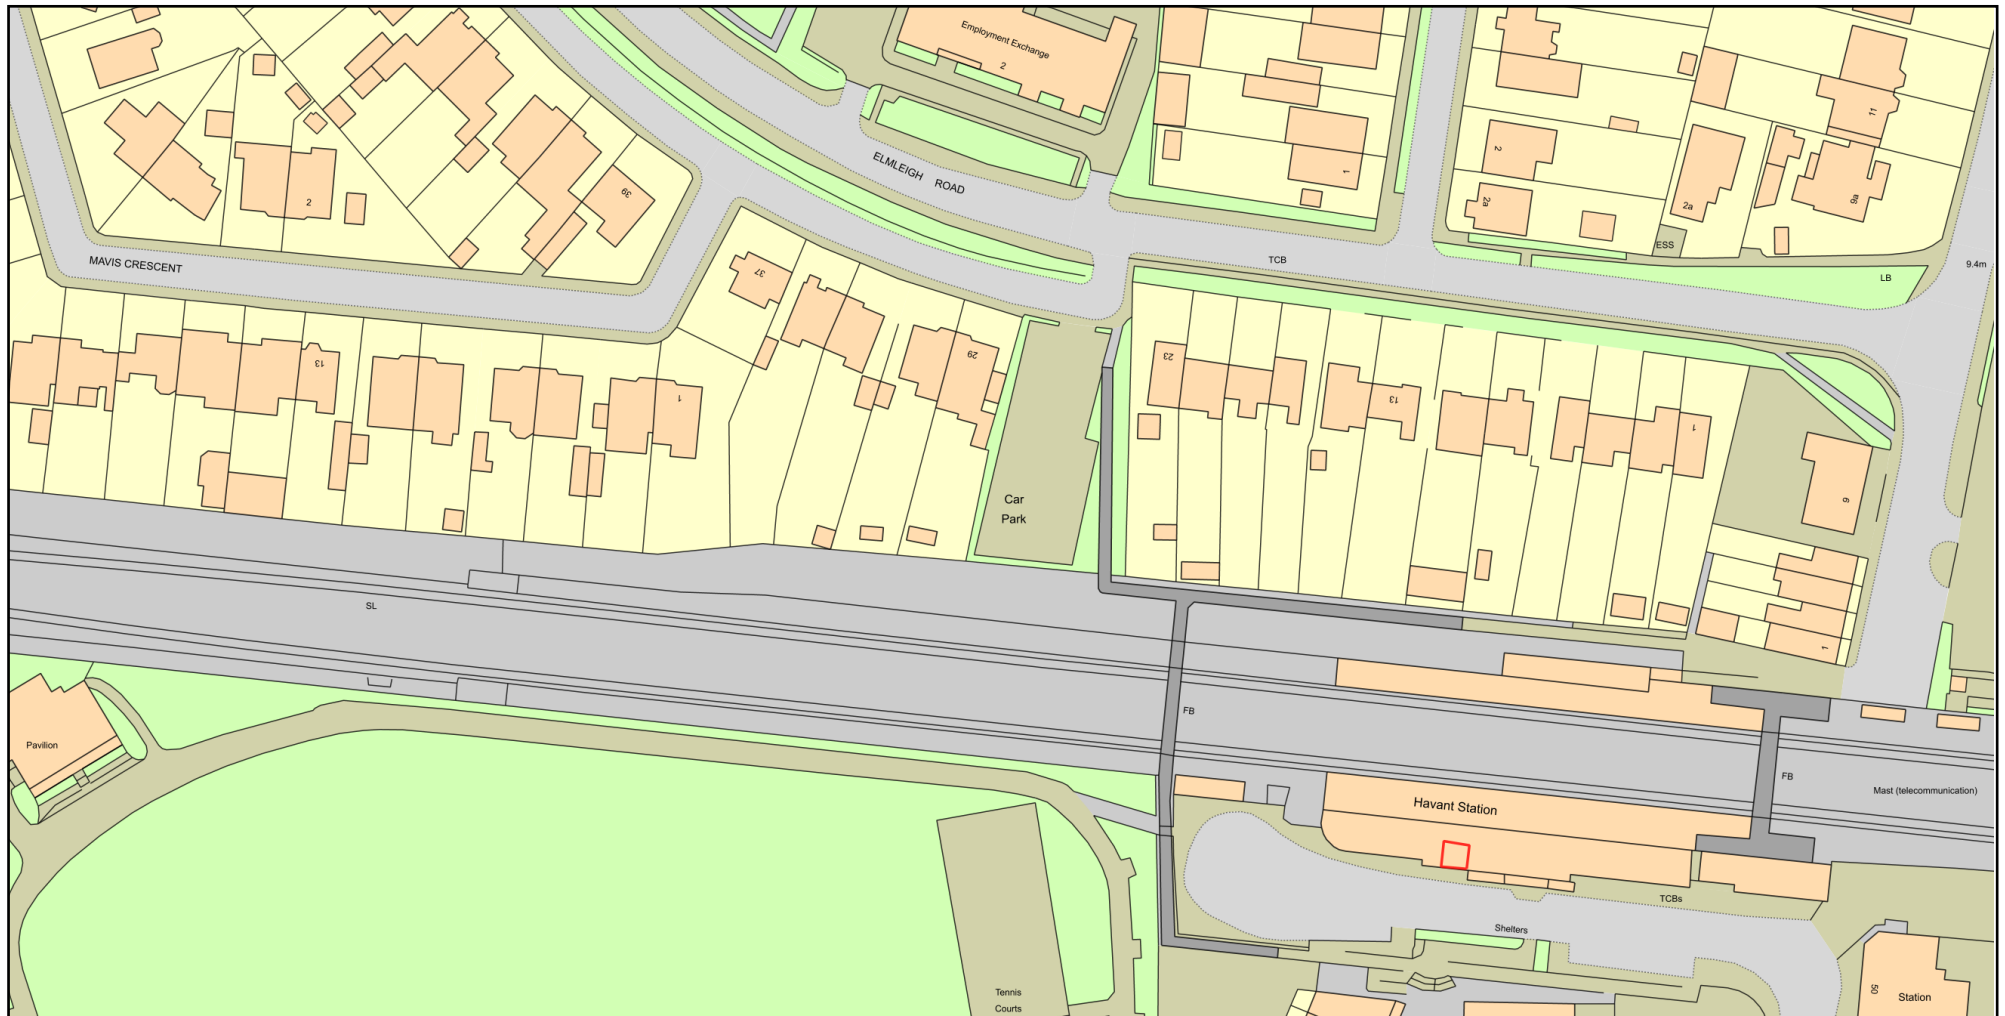

0 50
Metres



Plan Produced for: Solent Remade

Date Produced: 14 Nov 2021

Plan Reference Number: TQRQM21318121042756

Scale: 1:1250 @ A4

© Crown copyright and database rights 2021 OS 100042766

