


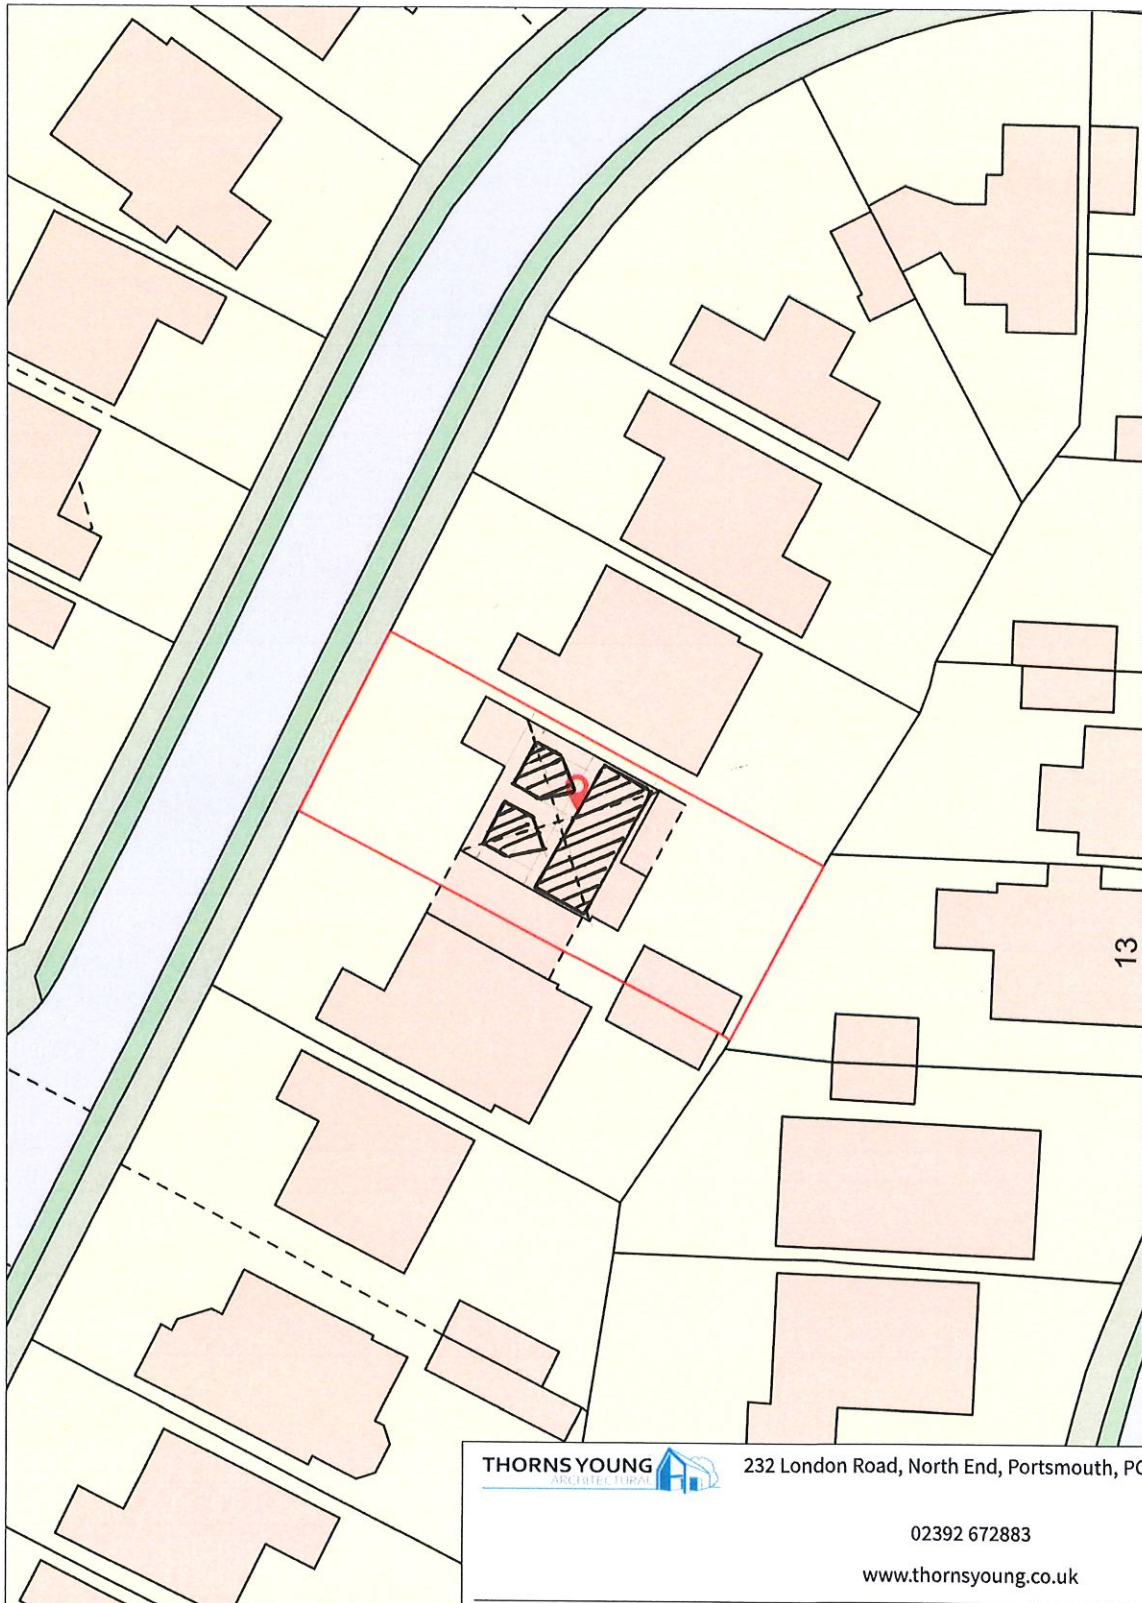

THORNS YOUNG 
ARCHITECTURAL

232 London Road, North End, Portsmouth, PO2 9JQ

02392 672883

www.thornsyong.co.uk

Client: **Ms Jaydene Mullineux**

Project: **Single Storey Rear Extension**

Title: **50 Cotwell Avenue**

Scale: 1:500 @A4
Drawn By: CM

Date: 12 Nov 2021
Drawing No: 4191.20.CC