


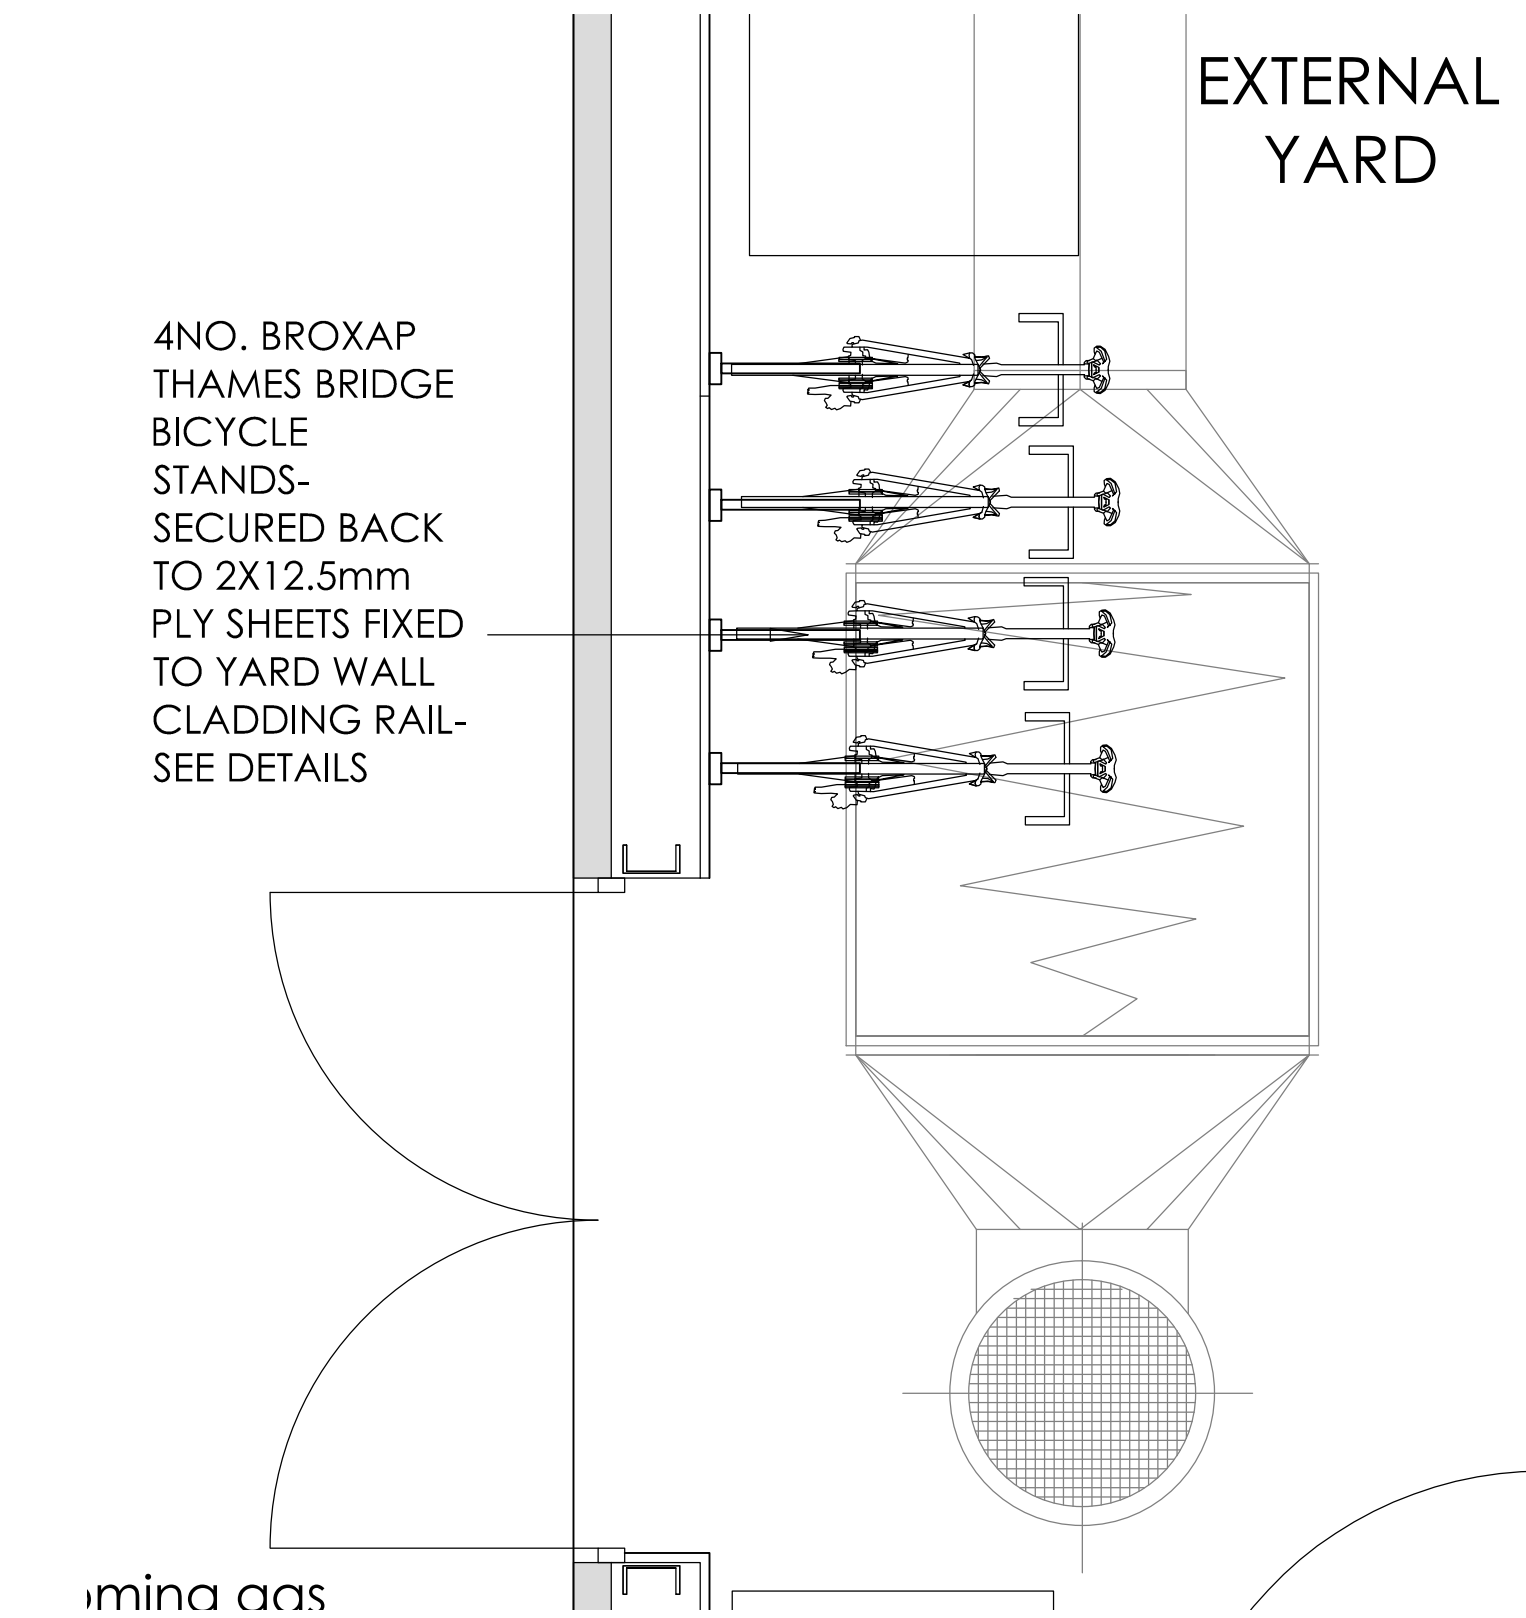


Part yard plan - with cycle stands
scale - 1:10 @ A1 / 1:20 @ A3




Key plan - scale - 1:250 @ A1 / 1:500 @ A3


Bicycle stands located within yard area which has secured access via aluminium sensor security doors

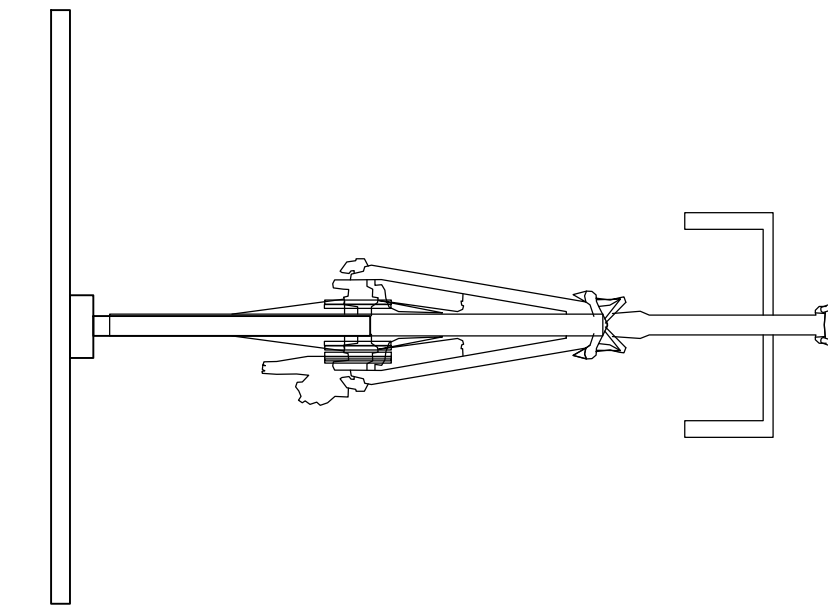


Proposed bicycle stand - Top view
scale - 1:10 @ A1 / 1:20 @ A3

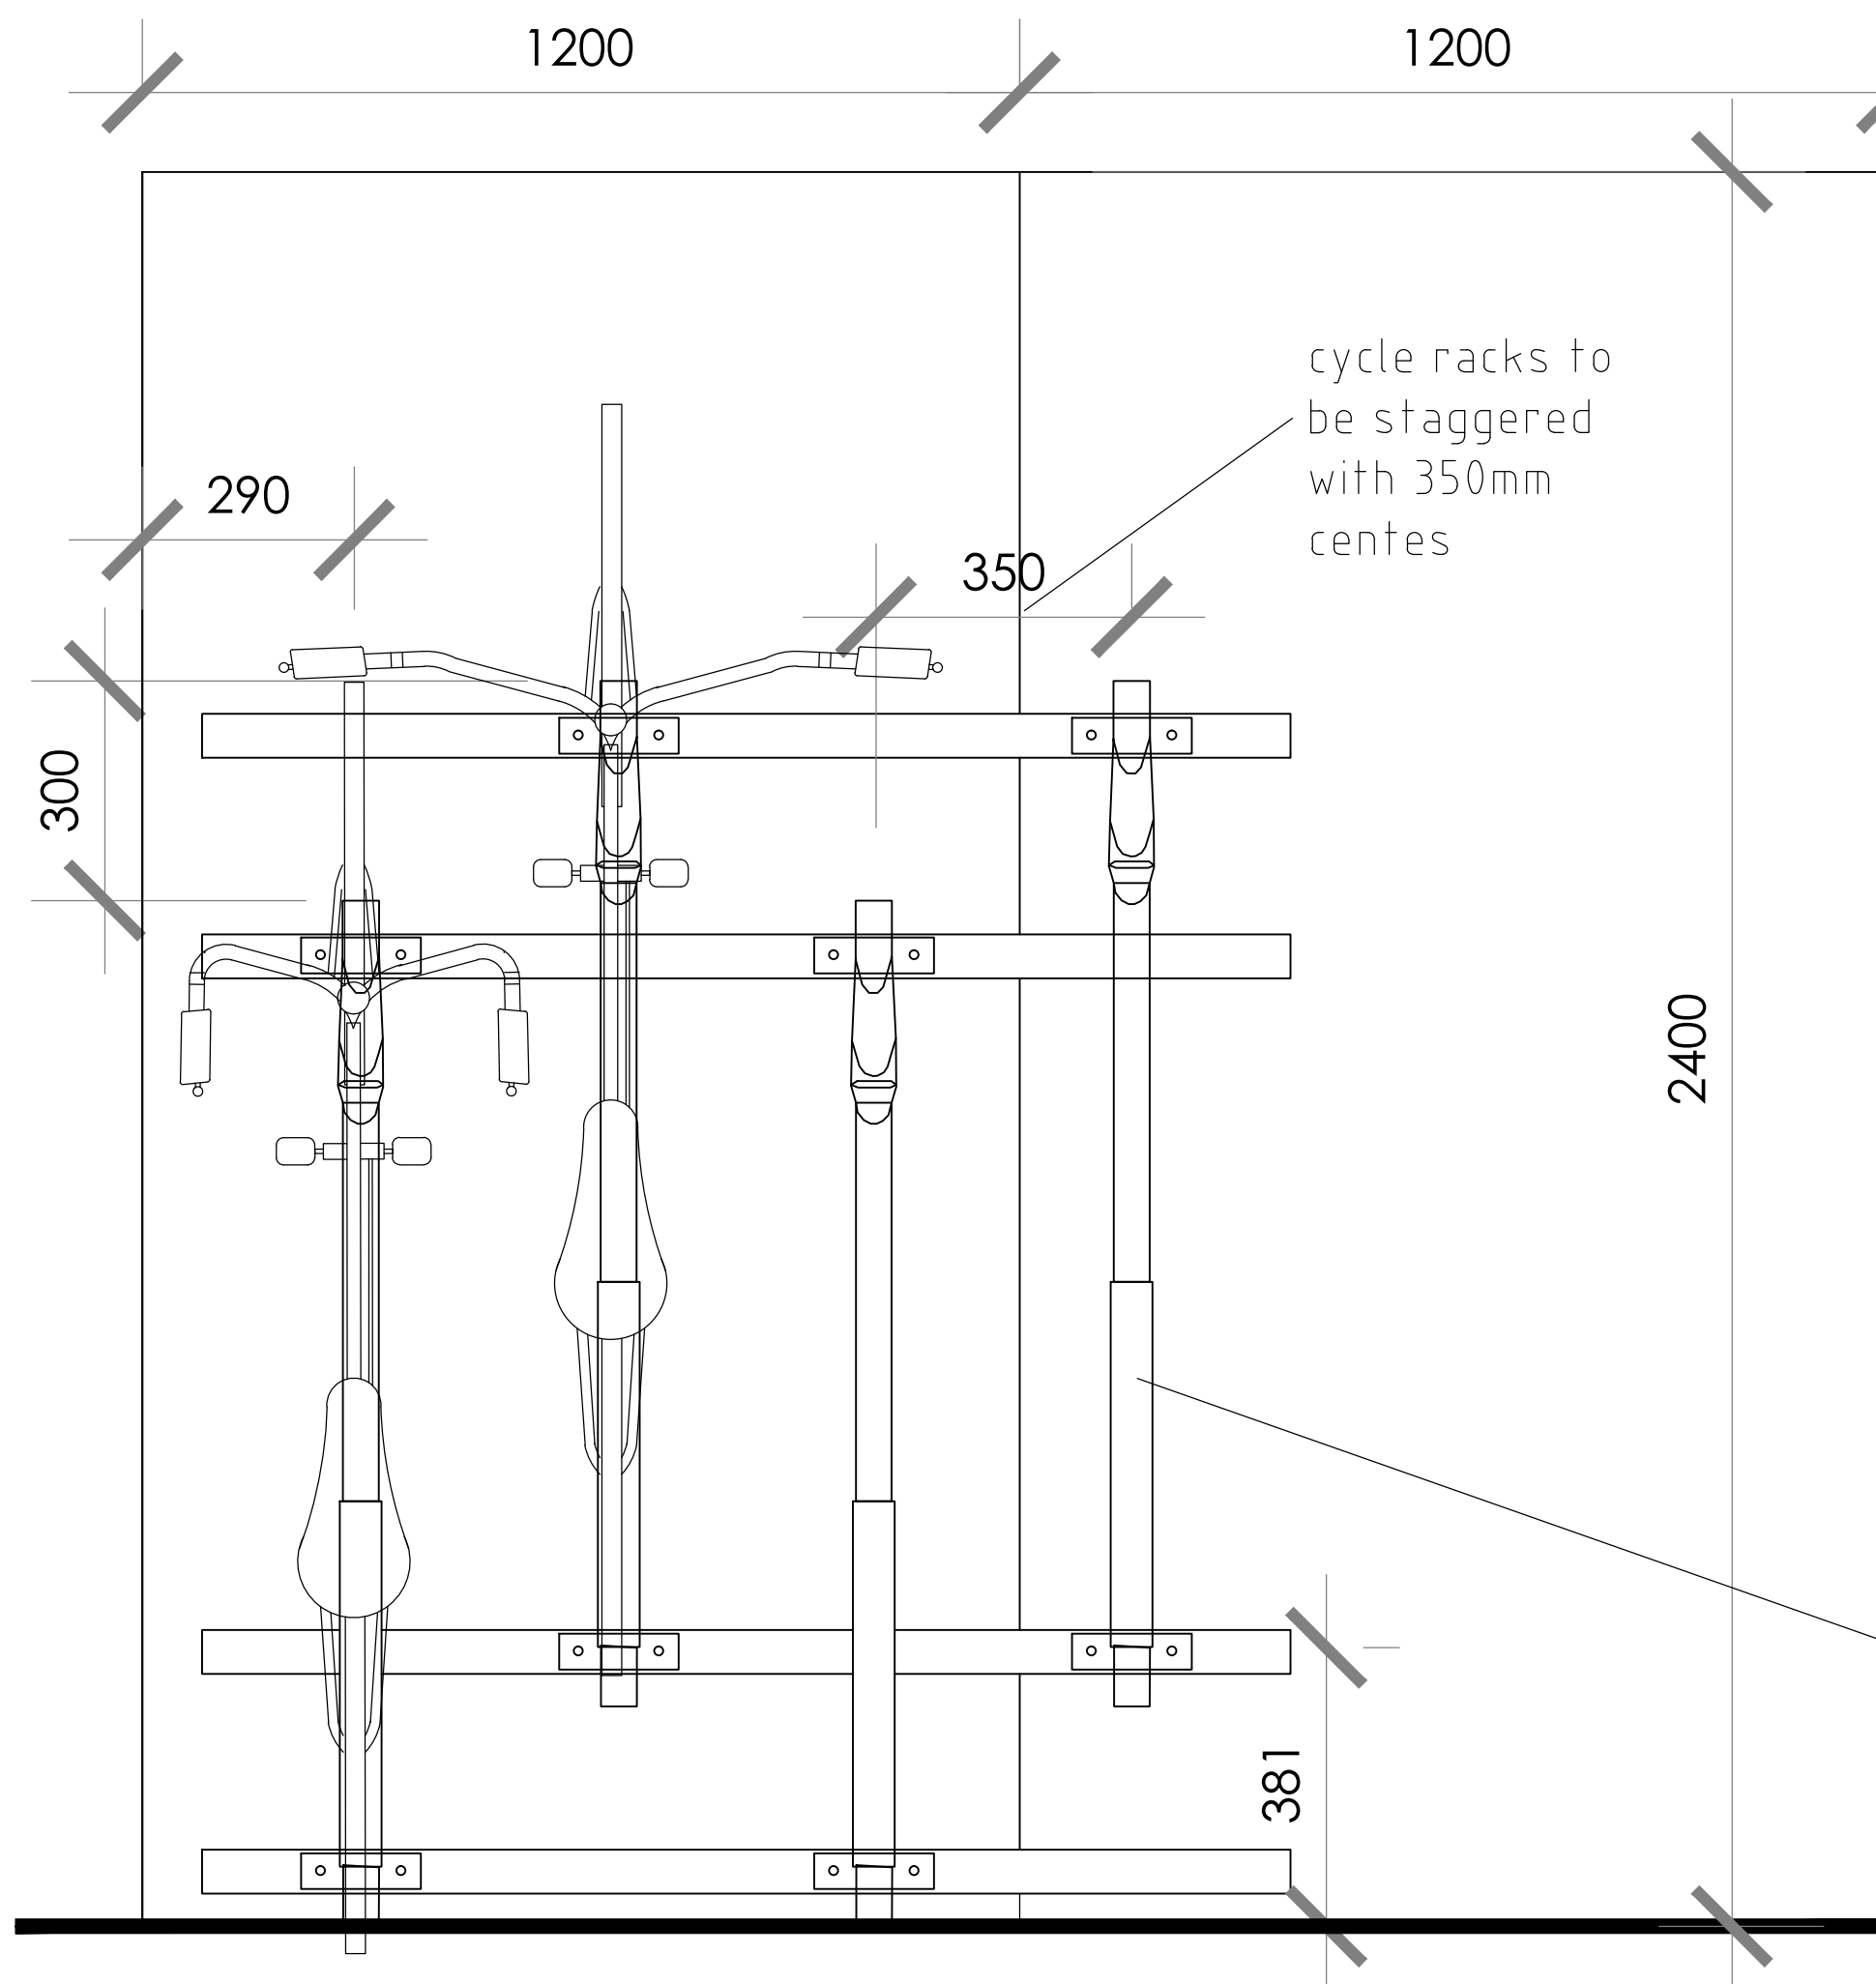

Proposed bicycle stand - Front view
scale - 1:10 @ A1 / 1:20 @ A3

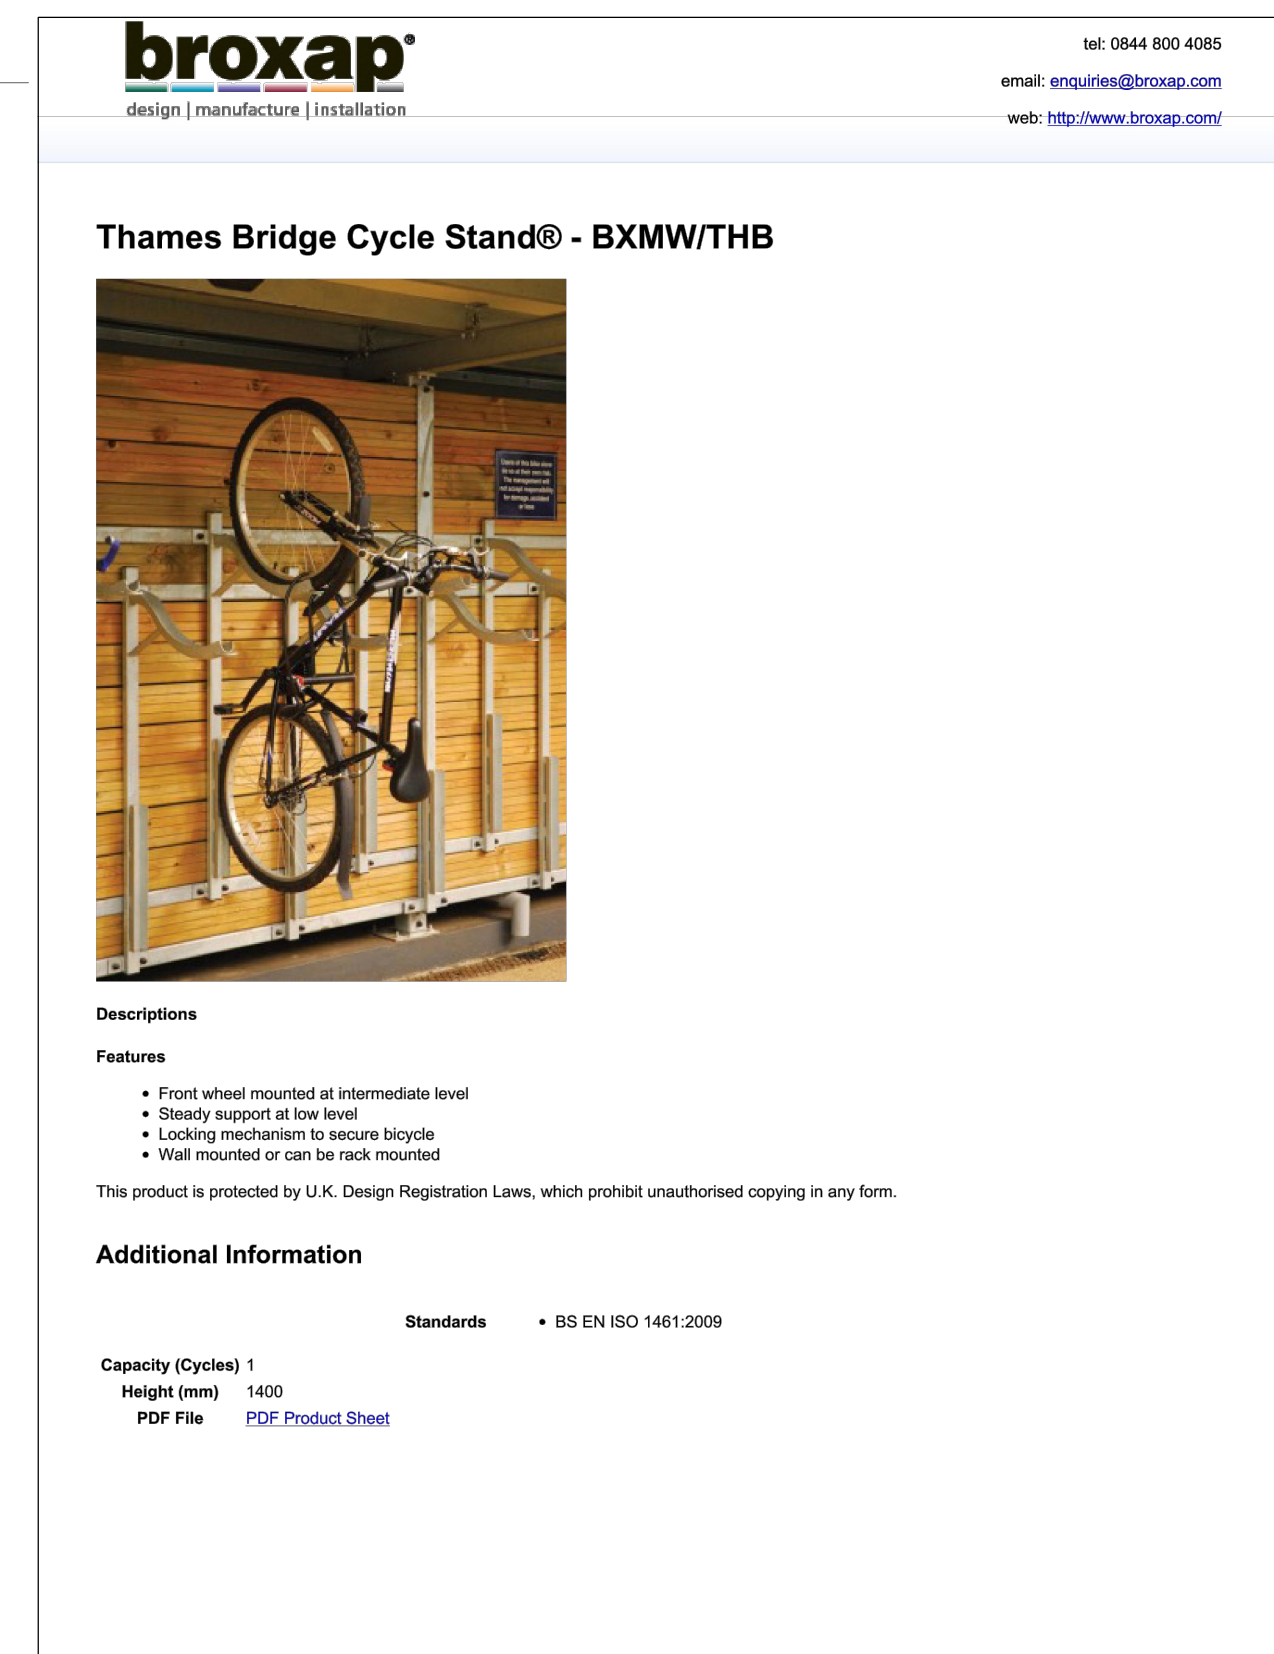


4no. metal broxap thames bridge bicycle stands- secured back to 2 layers of 2x1200mm x 2400mm ply sheets fixed to yard wall cladding rail- see details

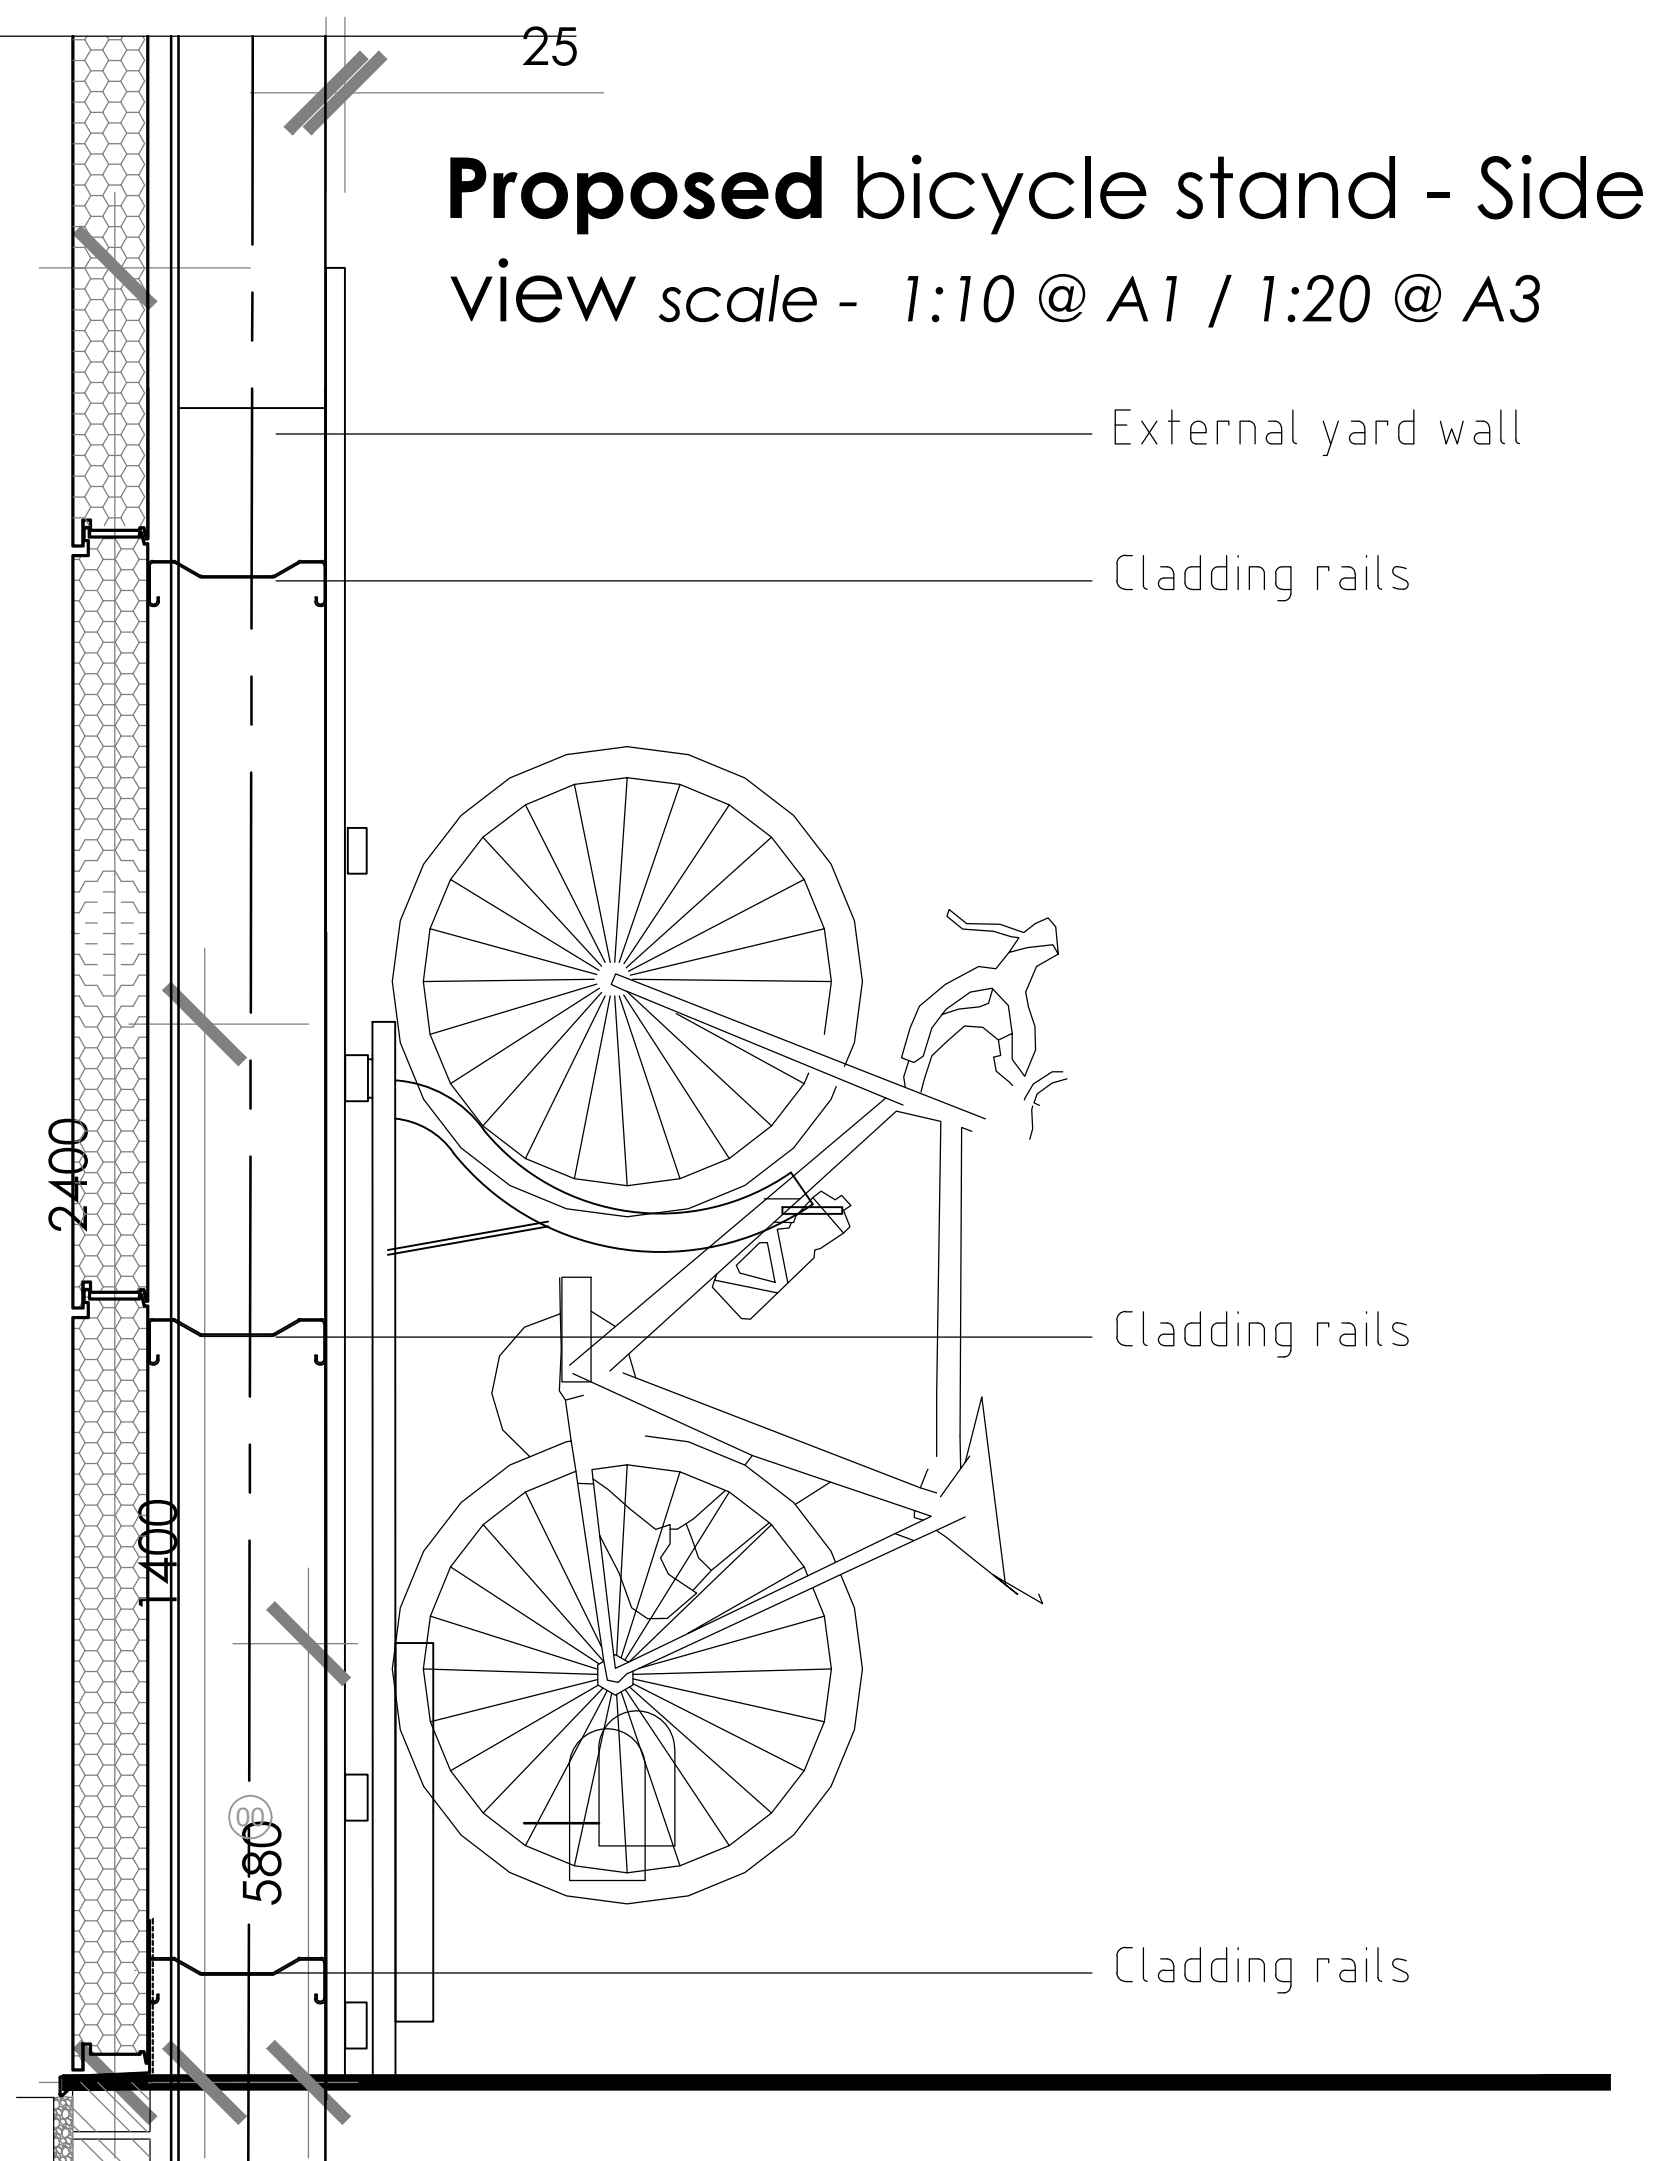

Proposed bicycle stand - Side view
scale - 1:10 @ A1 / 1:20 @ A3

ALL DIMENSIONS TO BE CHECKED ON SITE.
DO NOT SCALE FROM THIS DRAWING EXCEPT FOR THE PURPOSES OF LOCAL AUTHORITY PLANNING

rev	date	description

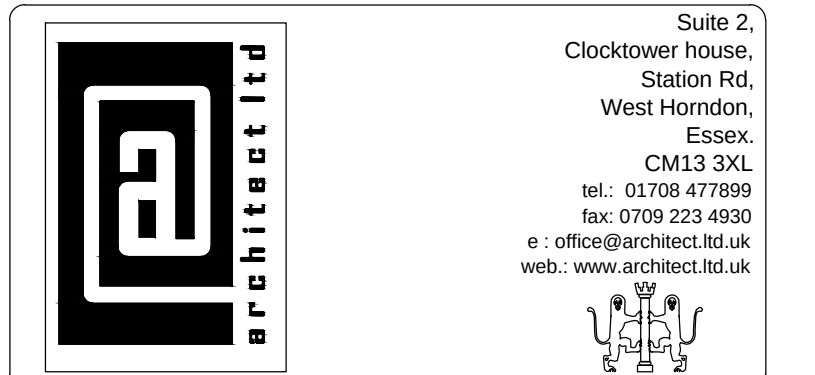

new build

store address
KFC BEDHAMPTON
Larchwood Avenue
P09 3QW

drawing title
PROPOSED
Secure cycle stand

drawn by	checked	date
NS	@	Nov 16
store no.	scale	
0000	1:10 various	

drawing no.	revision
0000/2011/B127/14-0062	

FOR APPROVAL