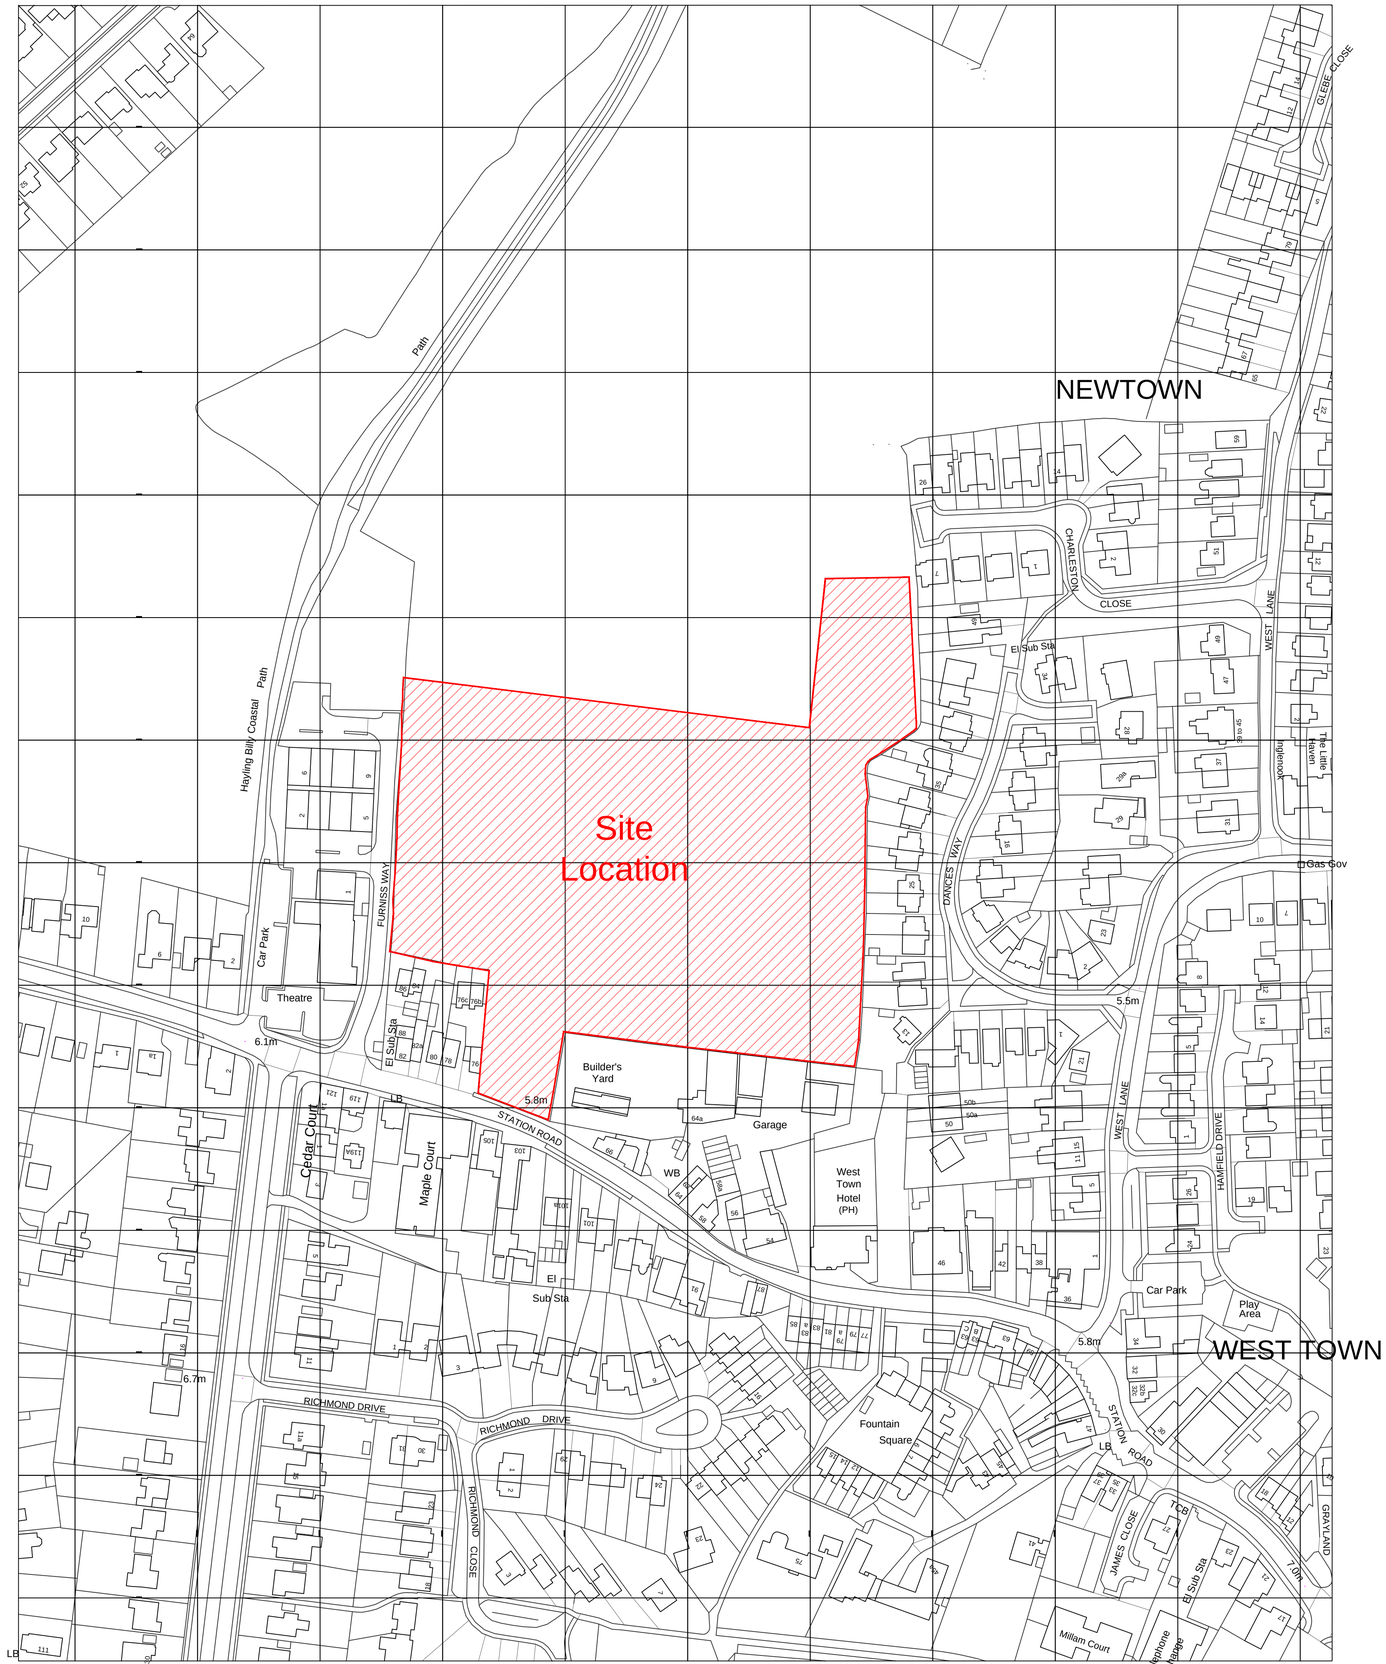

Ordnance Survey, (c) Crown Copyright 2015. All rights reserved. Licence number 100022432

N

Rev	Description	Date

Urban Design
Barratt House
Forest Business Park
Bardon Hill
Leicestershire
LE67 1UB

01530 276276

Project

Hayling Island

Land off Station Road
Hayling Island

Drawing Title

Location Plan

Scale

1:1250 @ A1

Date

14/08/2015

Drawn By

SM

Drawing Ref

ST-10-15

*When printing to scale, please ensure that your printer settings are set to Page Scaling = None. Do not allow any fit to page settings as this will alter the scale of the drawing. You can use the scale bar or grid to check the printed drawing.

BARRATT HOMES

Images and site layout are intended for illustrative purposes only and should be treated as general guidance only.

Site layout including parking arrangements, [social/ affordable housing, community buildings, play areas and public open spaces] may change to reflect changes in the planning permission for the development. Please speak to your solicitor to whom full details of any planning consents including layout plans will be available.

Site layouts and landscaping are not intended to form part of any contract or warranty unless specifically incorporated in writing into the contract.

The site name specified is a marketing name only and may not be the designated postal address, which may be determined by The Post Office.