




Proposed

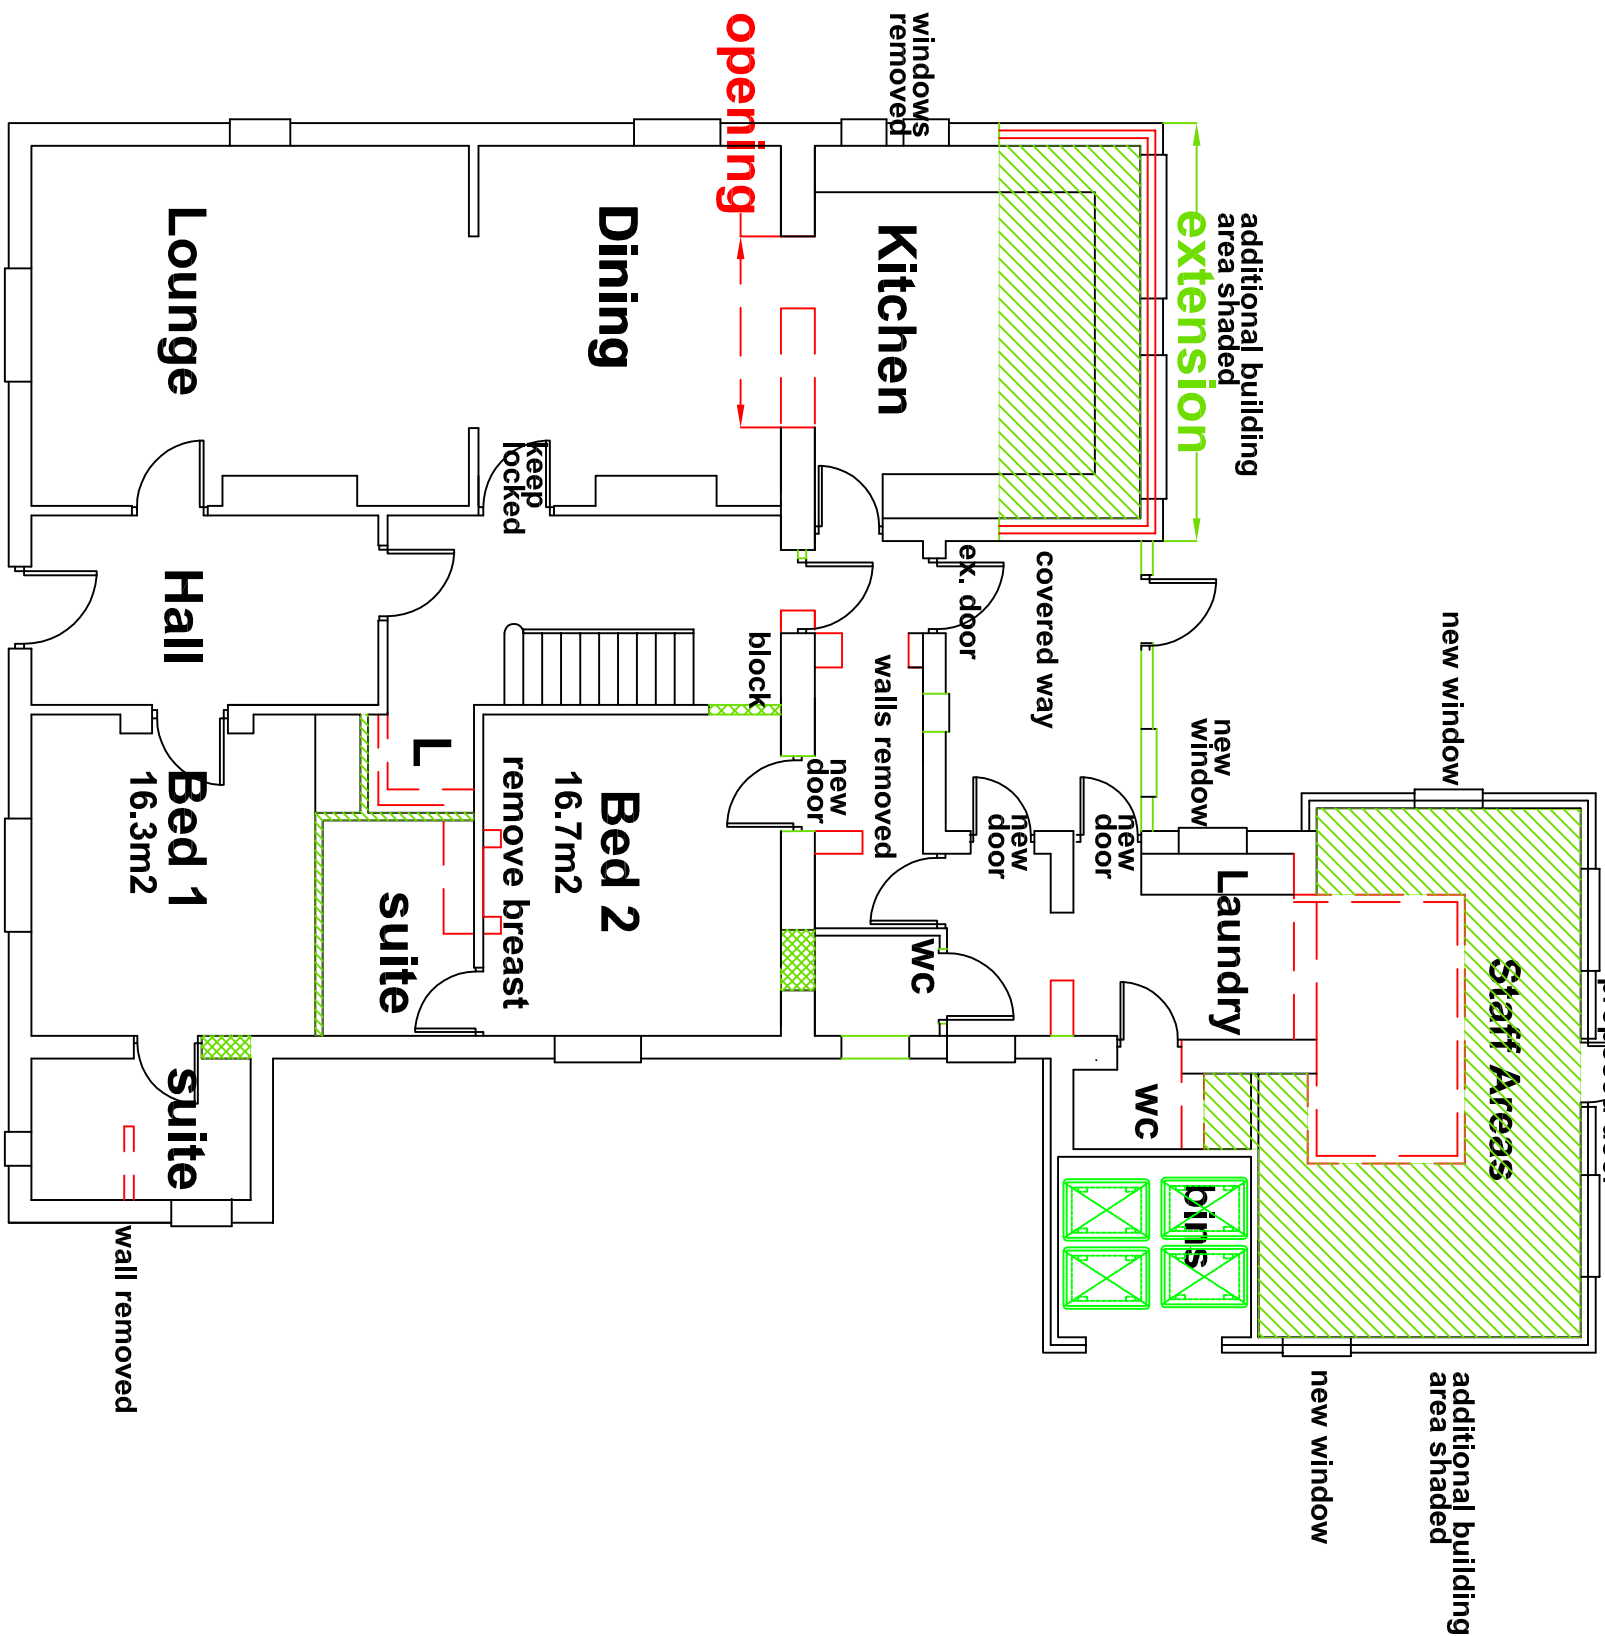


Ground

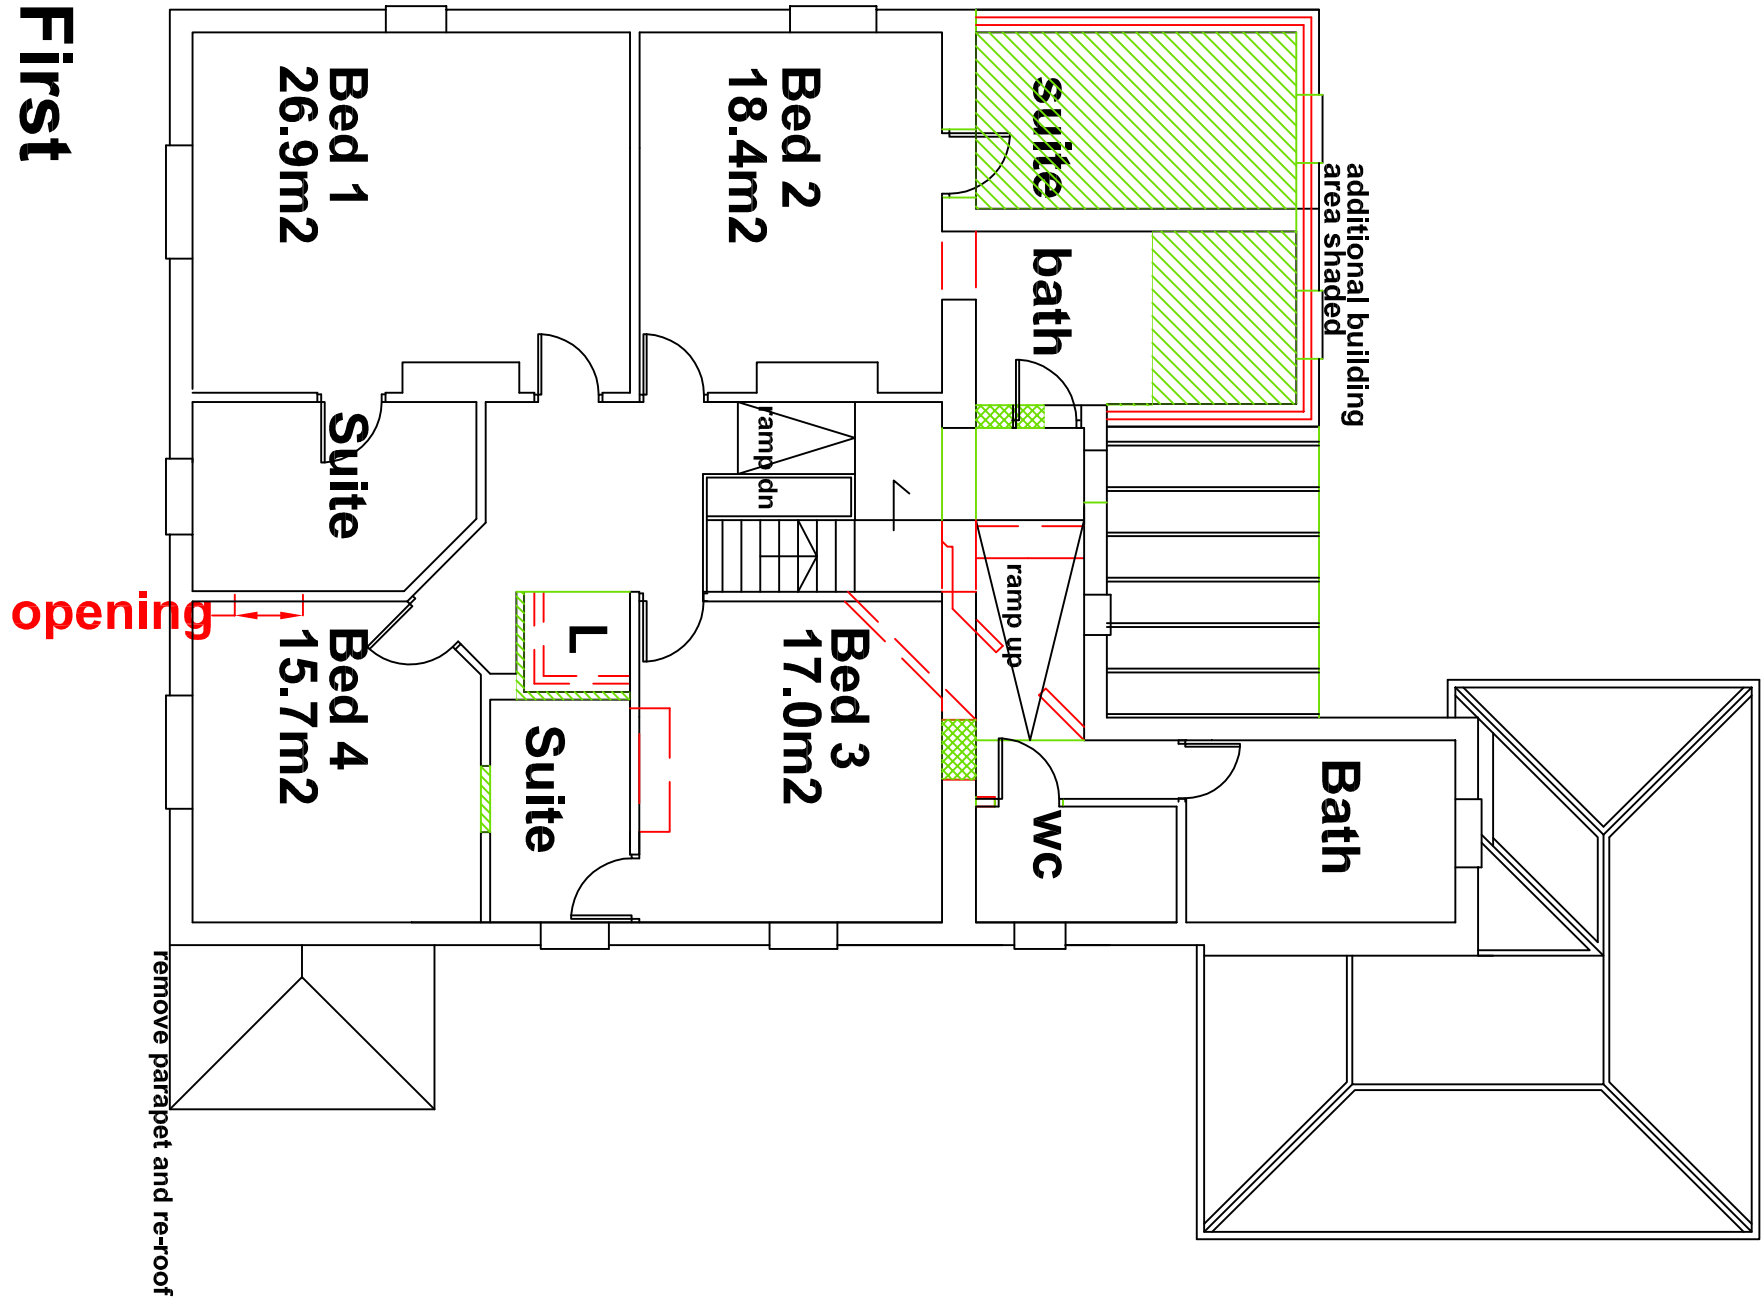


First

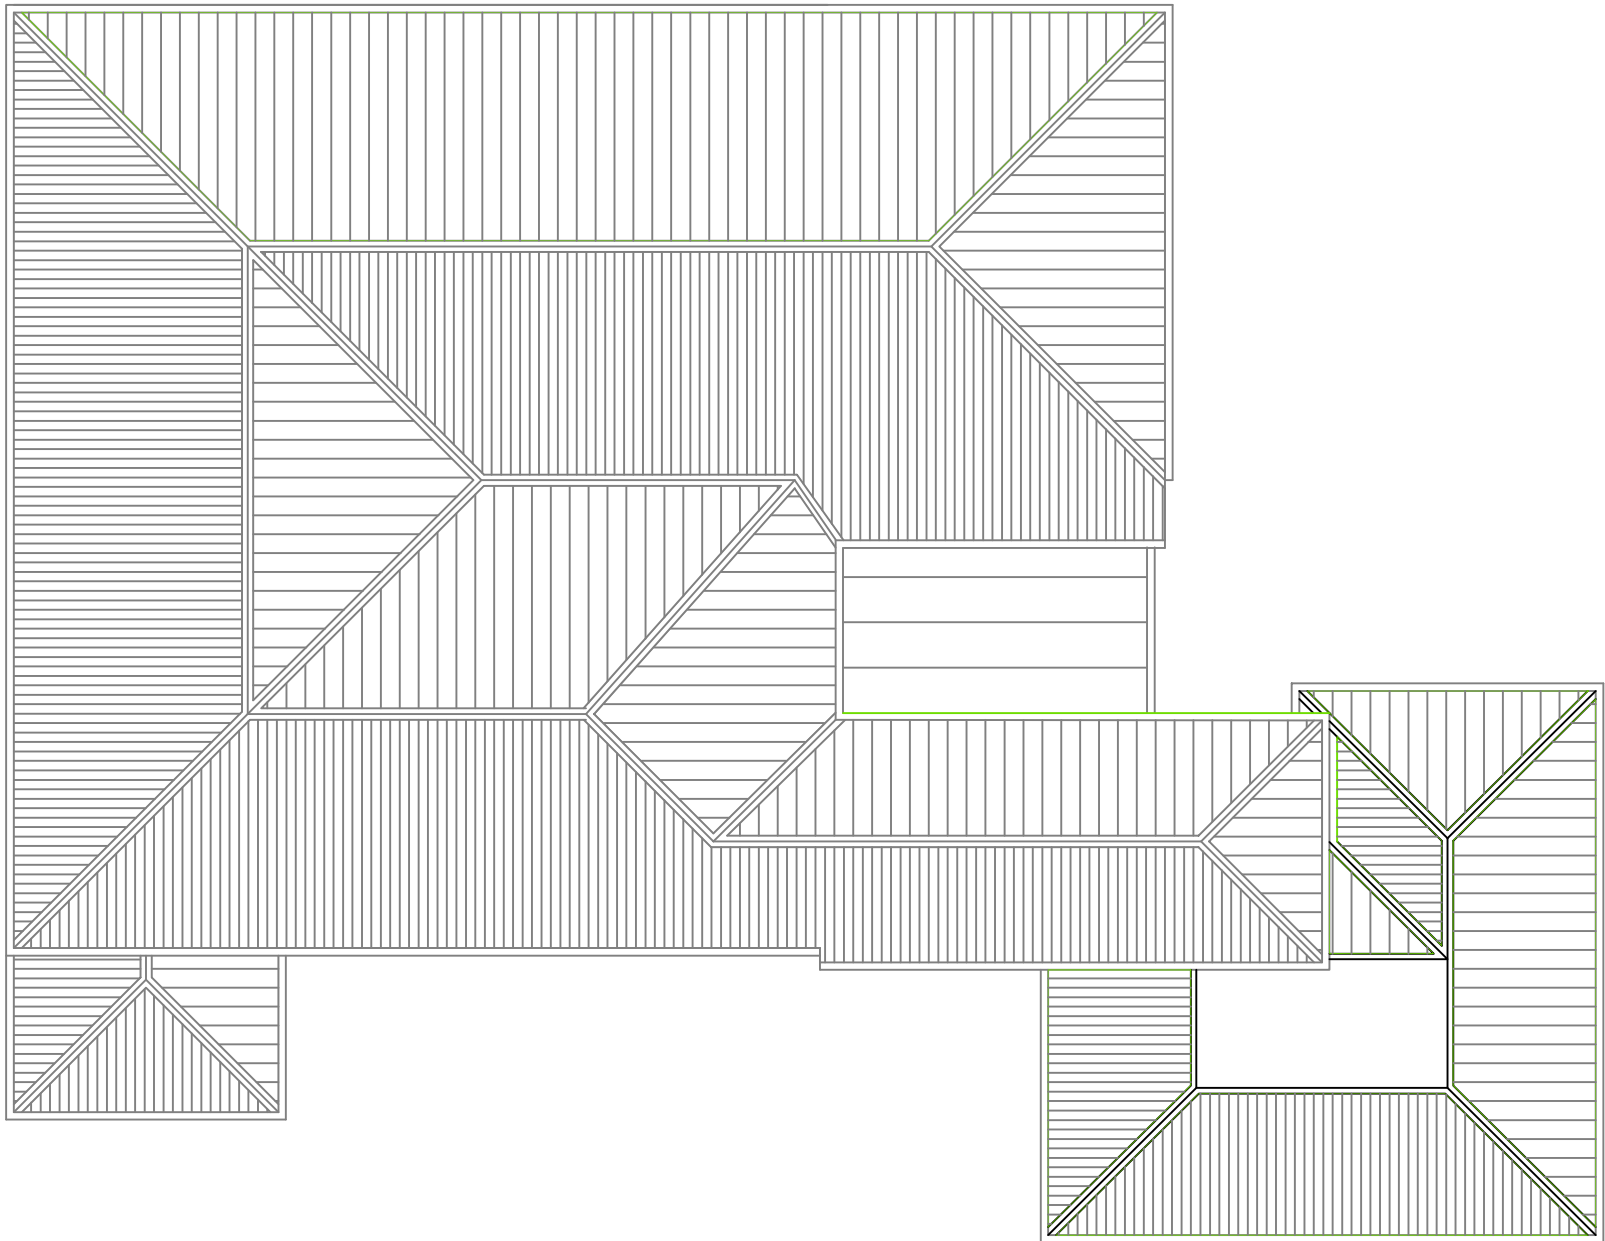

Roof Plan

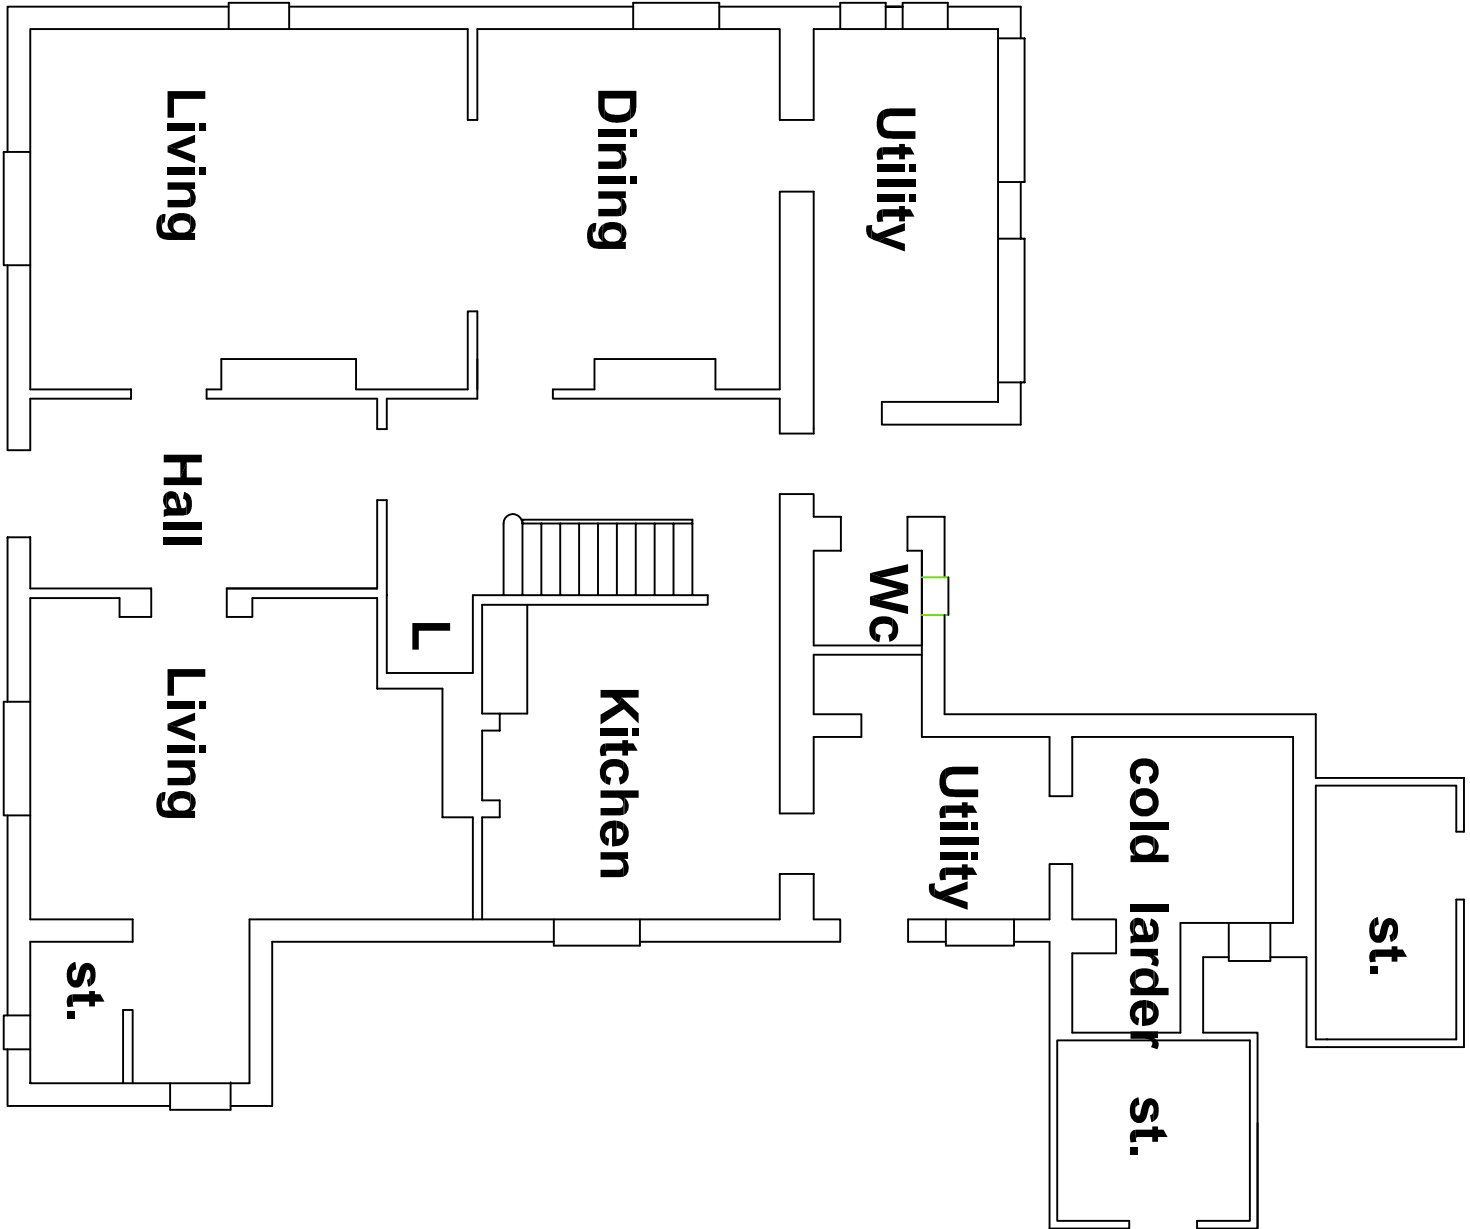

Ground

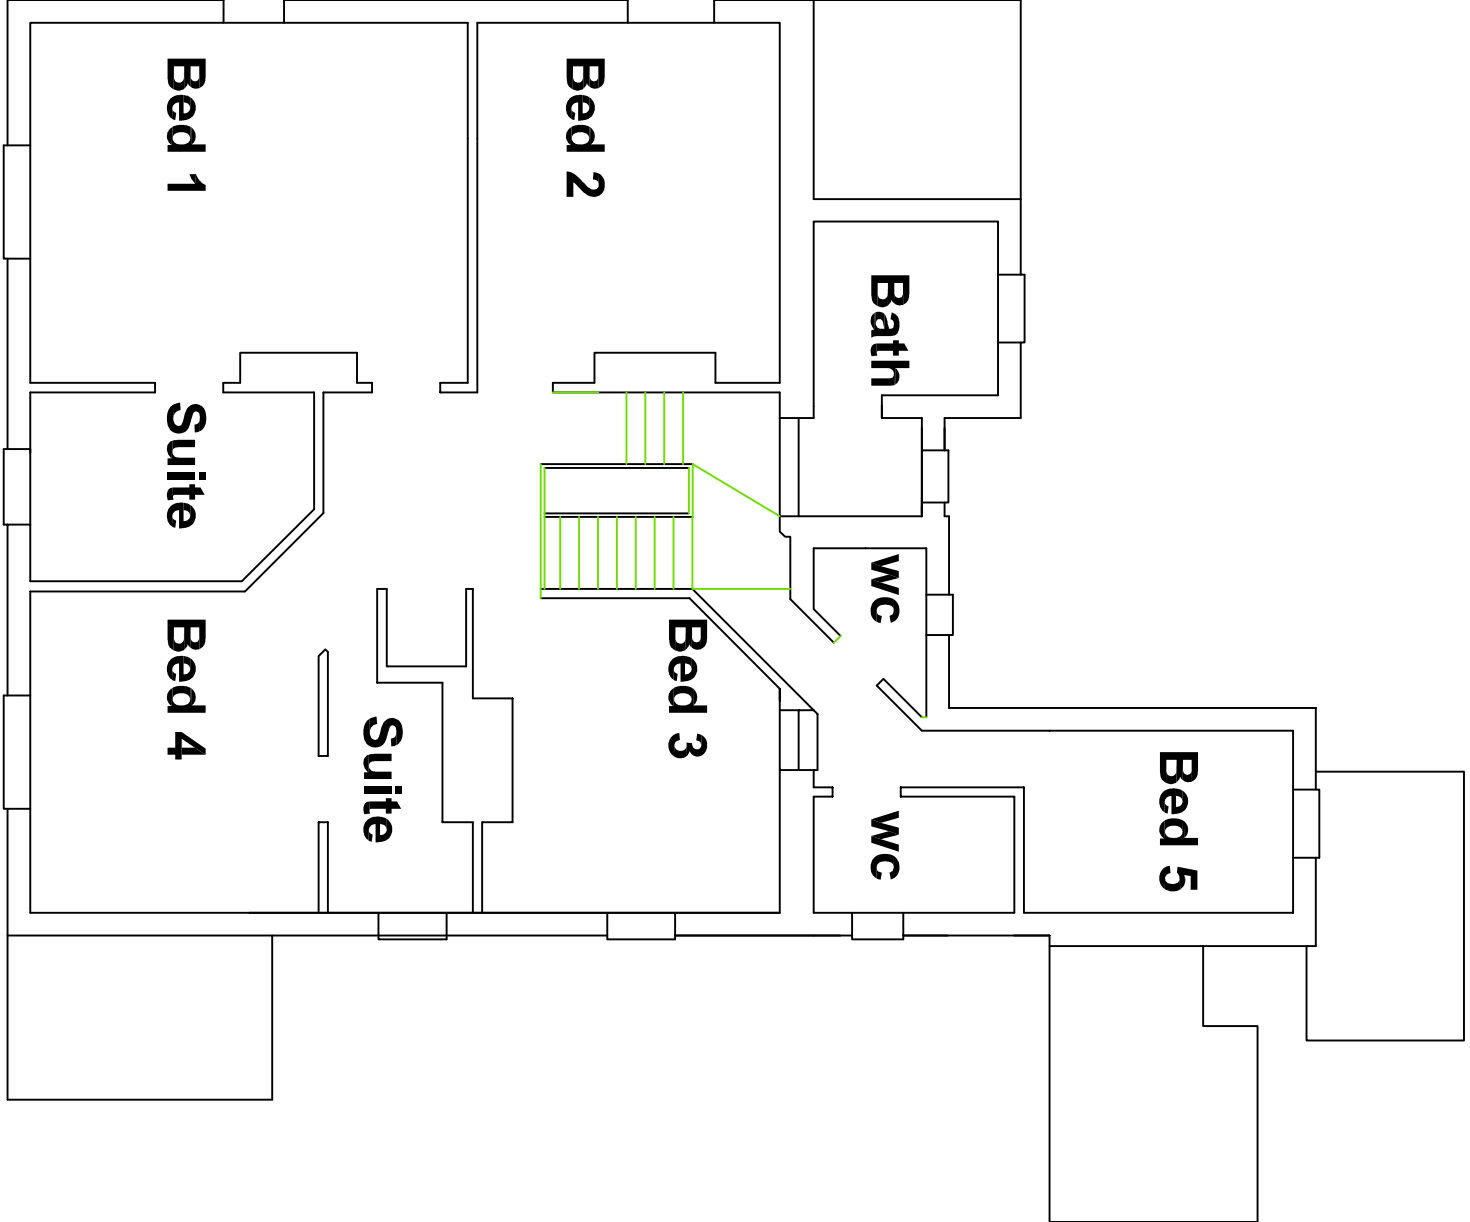

First

