

KEY:

Proposed Adoptable Sewers:

Foul sewer

Storm sewer

Proposed Private Drainage:

Foul drain

Storm drain

Rodding eye



Yard gully

Permavoid diffuser

Permeable paving

Externals:

Carriageway Fall Arrows

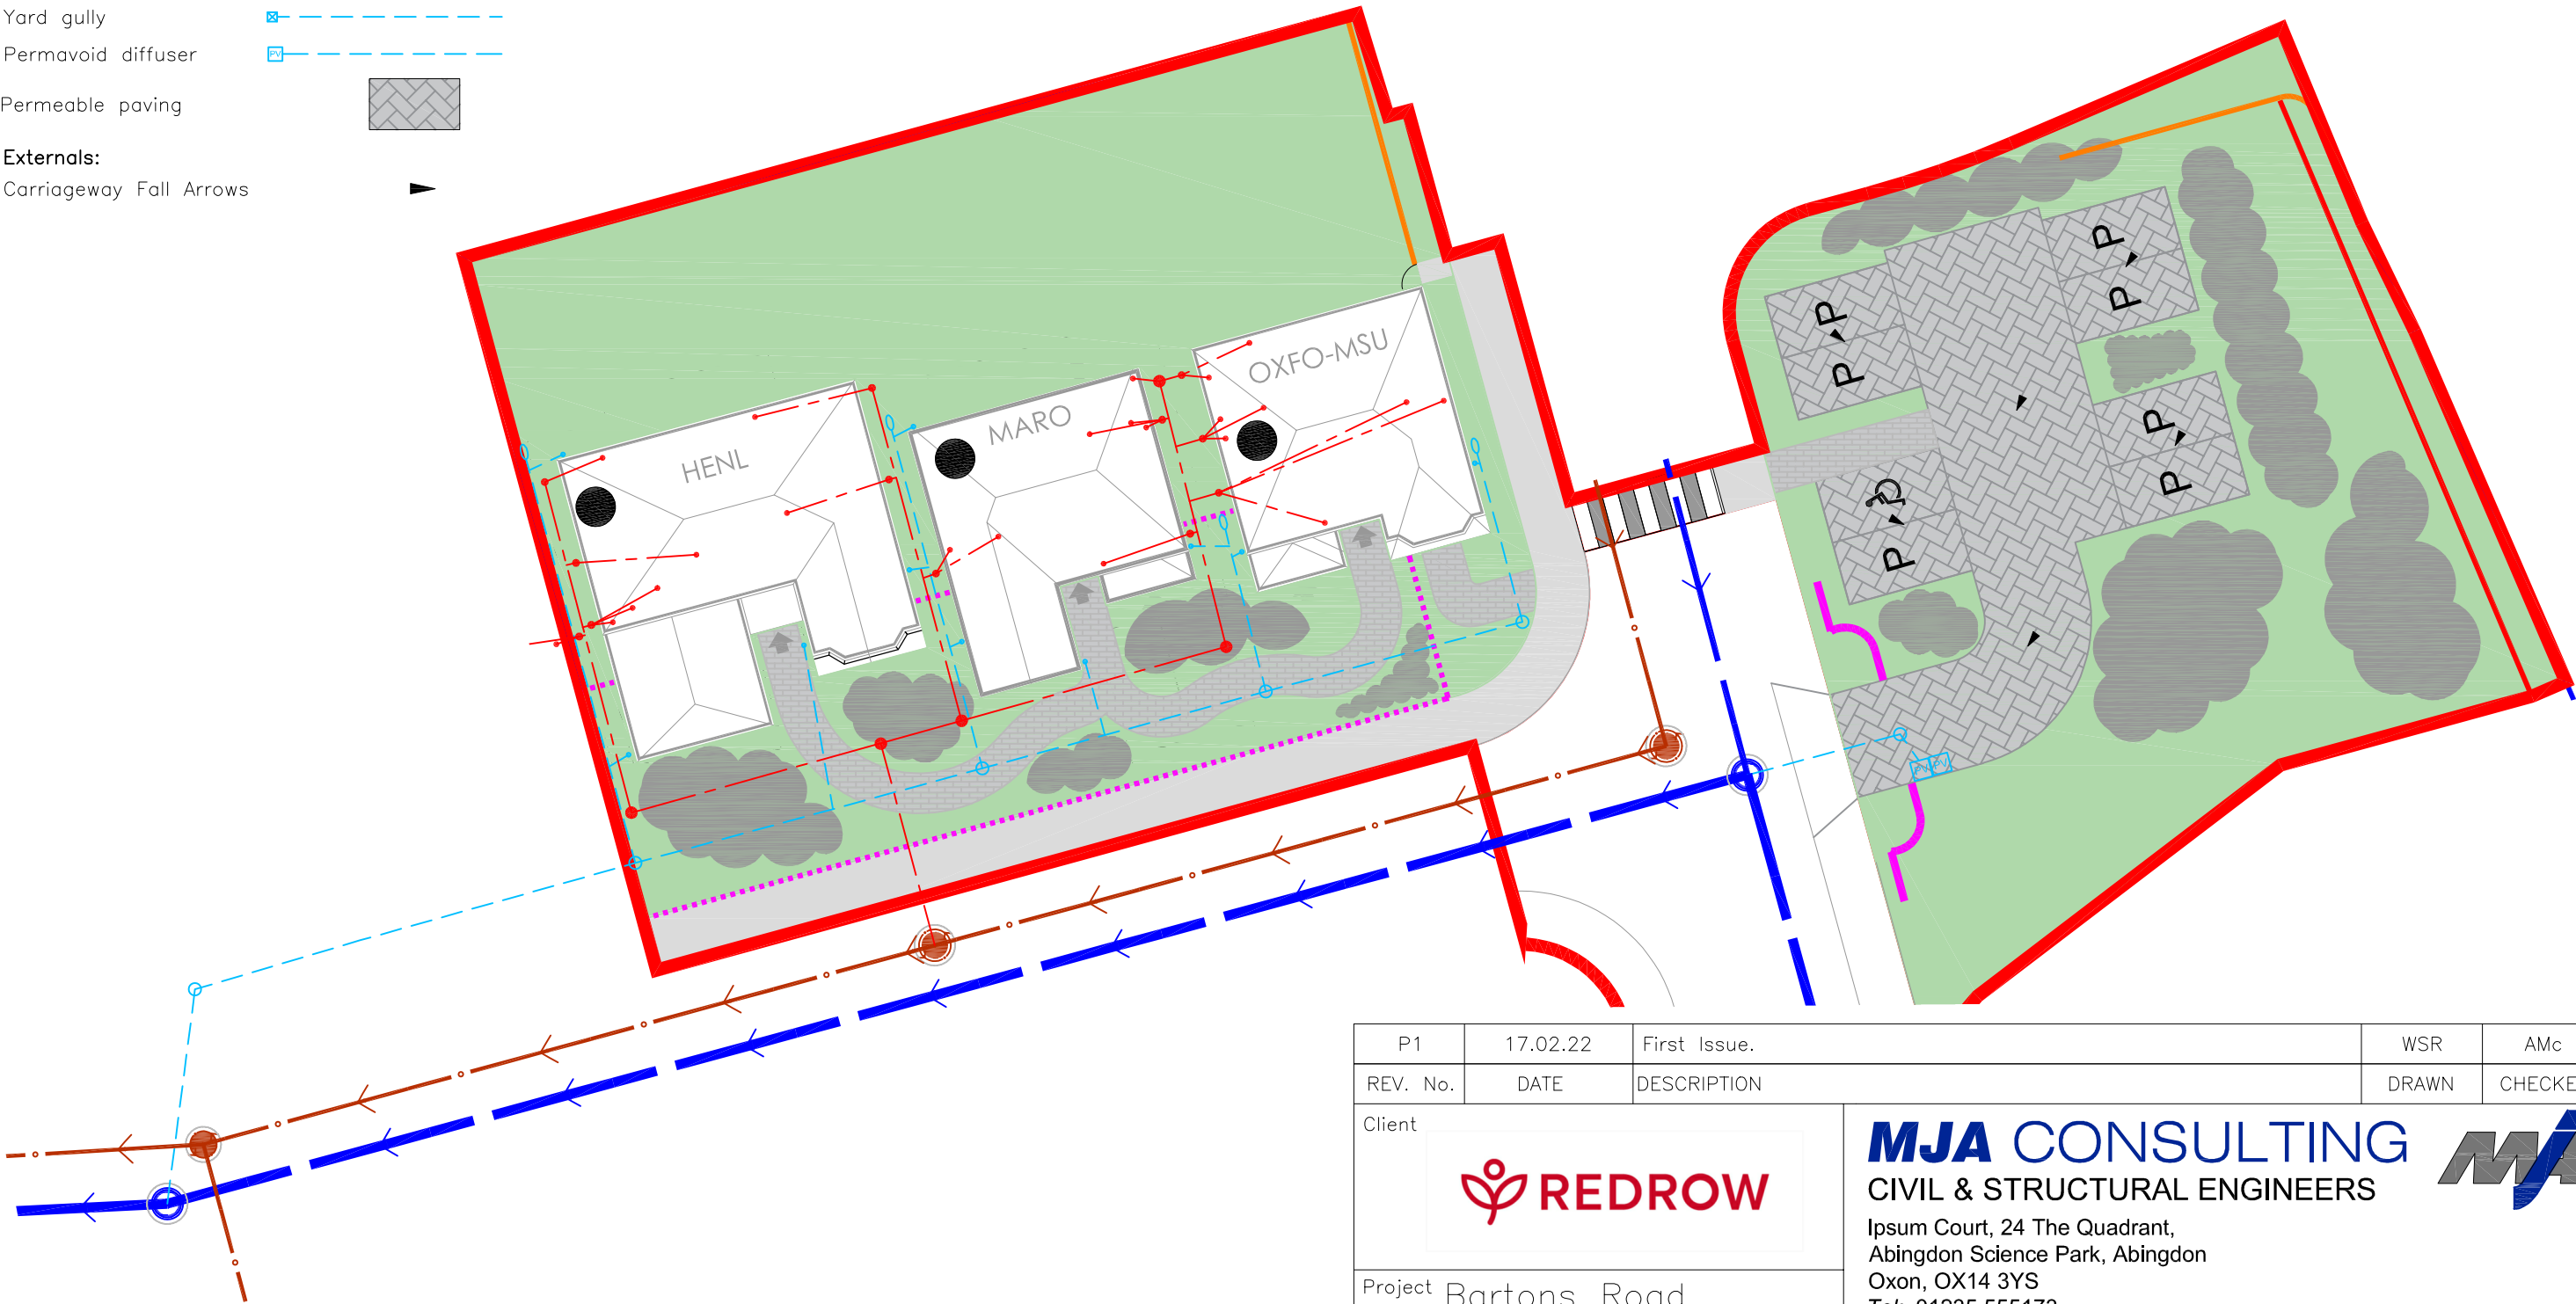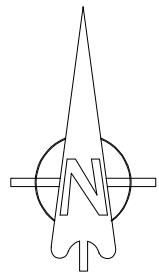

P1	17.02.22	First Issue.	WSR	AMc
REV. No.	DATE	DESCRIPTION	DRAWN	CHECKED
Client		 MJA CONSULTING CIVIL & STRUCTURAL ENGINEERS Ipsum Court, 24 The Quadrant, Abingdon Science Park, Abingdon Oxon, OX14 3YS Tel: 01235 555173 Email: mail@mjaconsulting.co.uk 		
Project		Bartons Road, Havant	Scale: 1:250@A3	
Title		Sales Area Drainage Strategy	Status: PRELIMINARY	
Drawn: WSR		Project Engineer: WSR	MJA Project No: 6383	Date: 02/2022
Drawing Number: 6383-MJA-SW-XX-DR-C-807				Rev: P1