





EAST ELEVATION - EXISTING

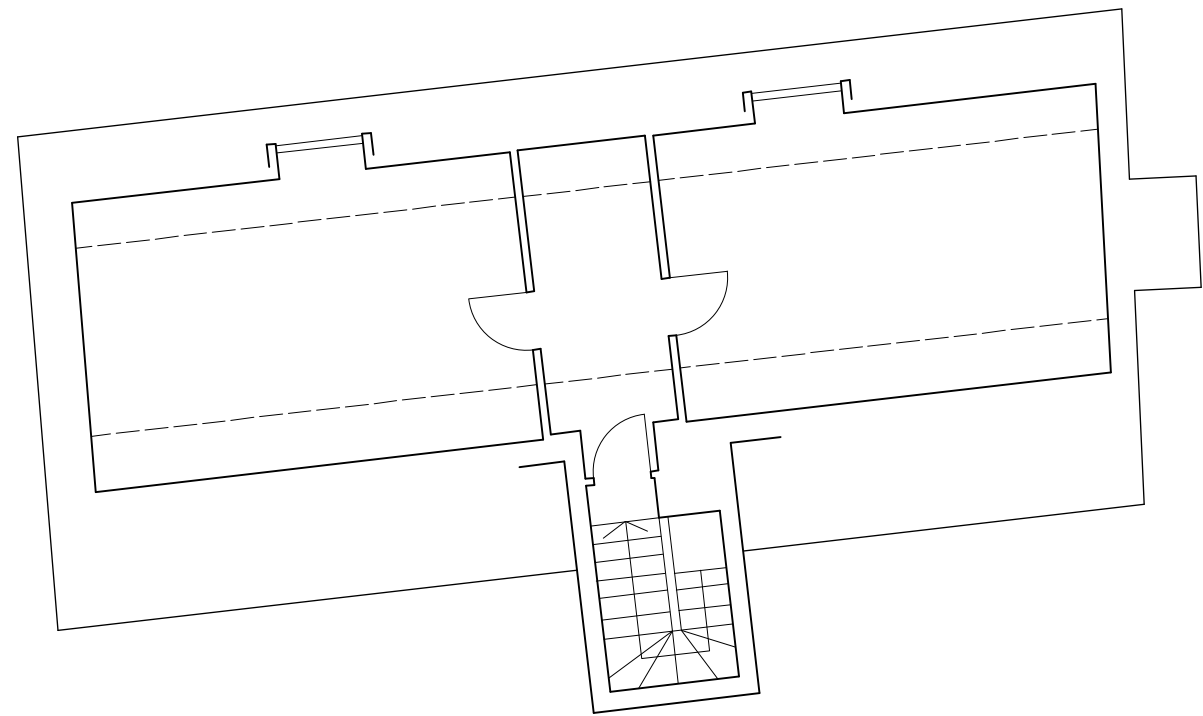


SECOND FLOOR PLAN - EXISTING

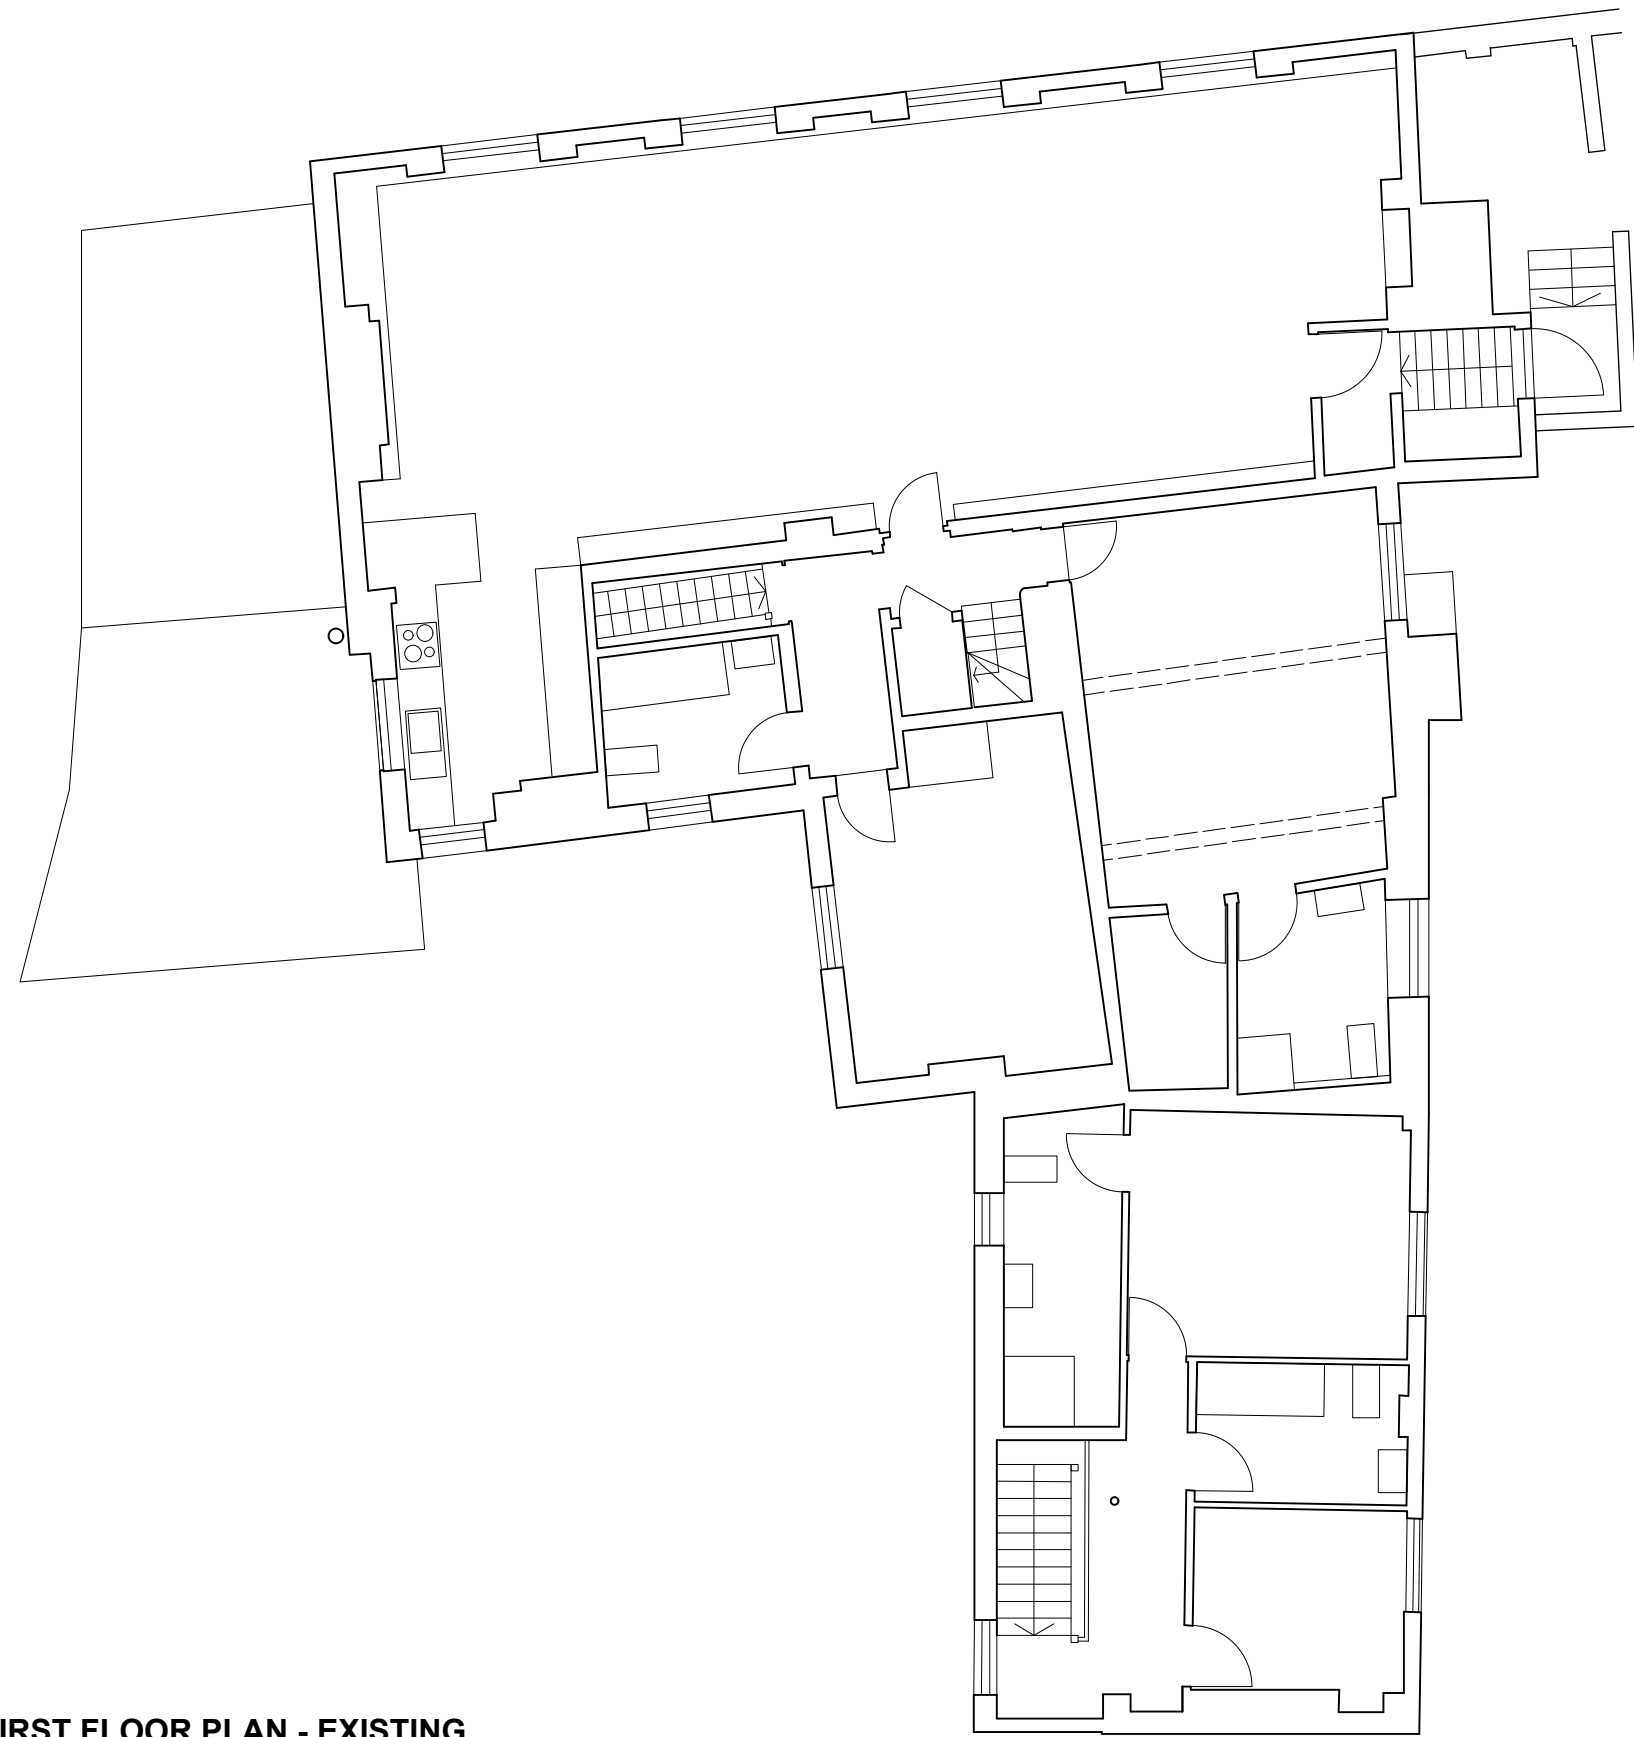

FIRST FLOOR PLAN - EXISTING




SOUTH ELEVATION - EXISTING

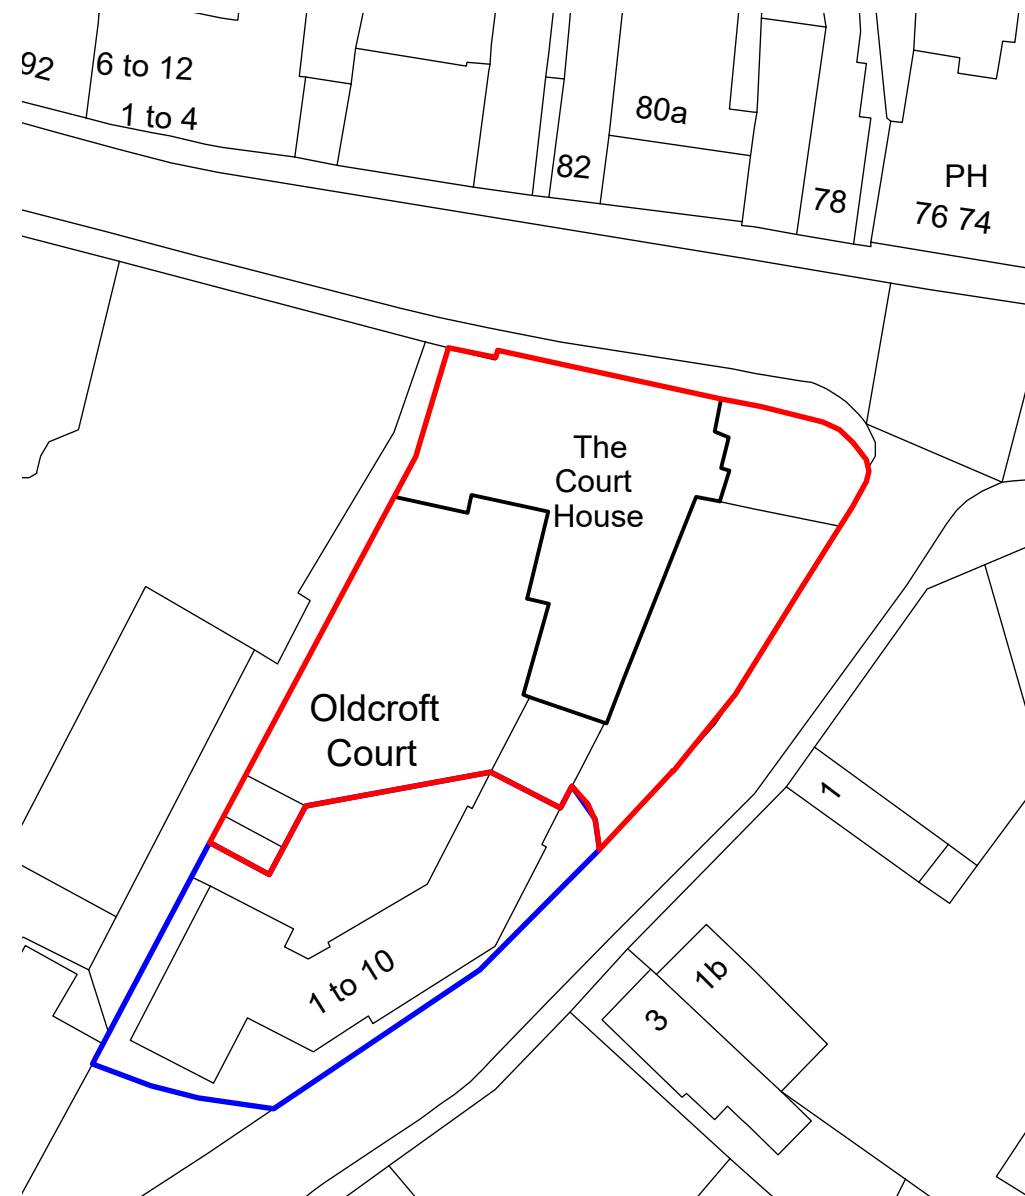

SITE PLAN - EXISTING
SCALE : 1/500 @ A1




NORTH ELEVATION - EXISTING

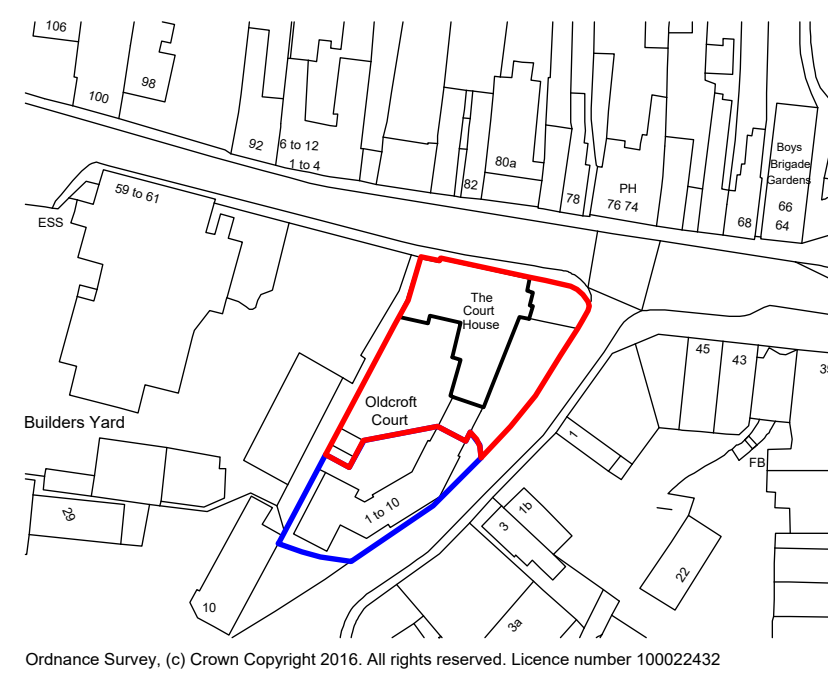

LOCATION PLAN - EXISTING
SCALE : 1/1250 @ A1



WEST ELEVATION - EXISTING

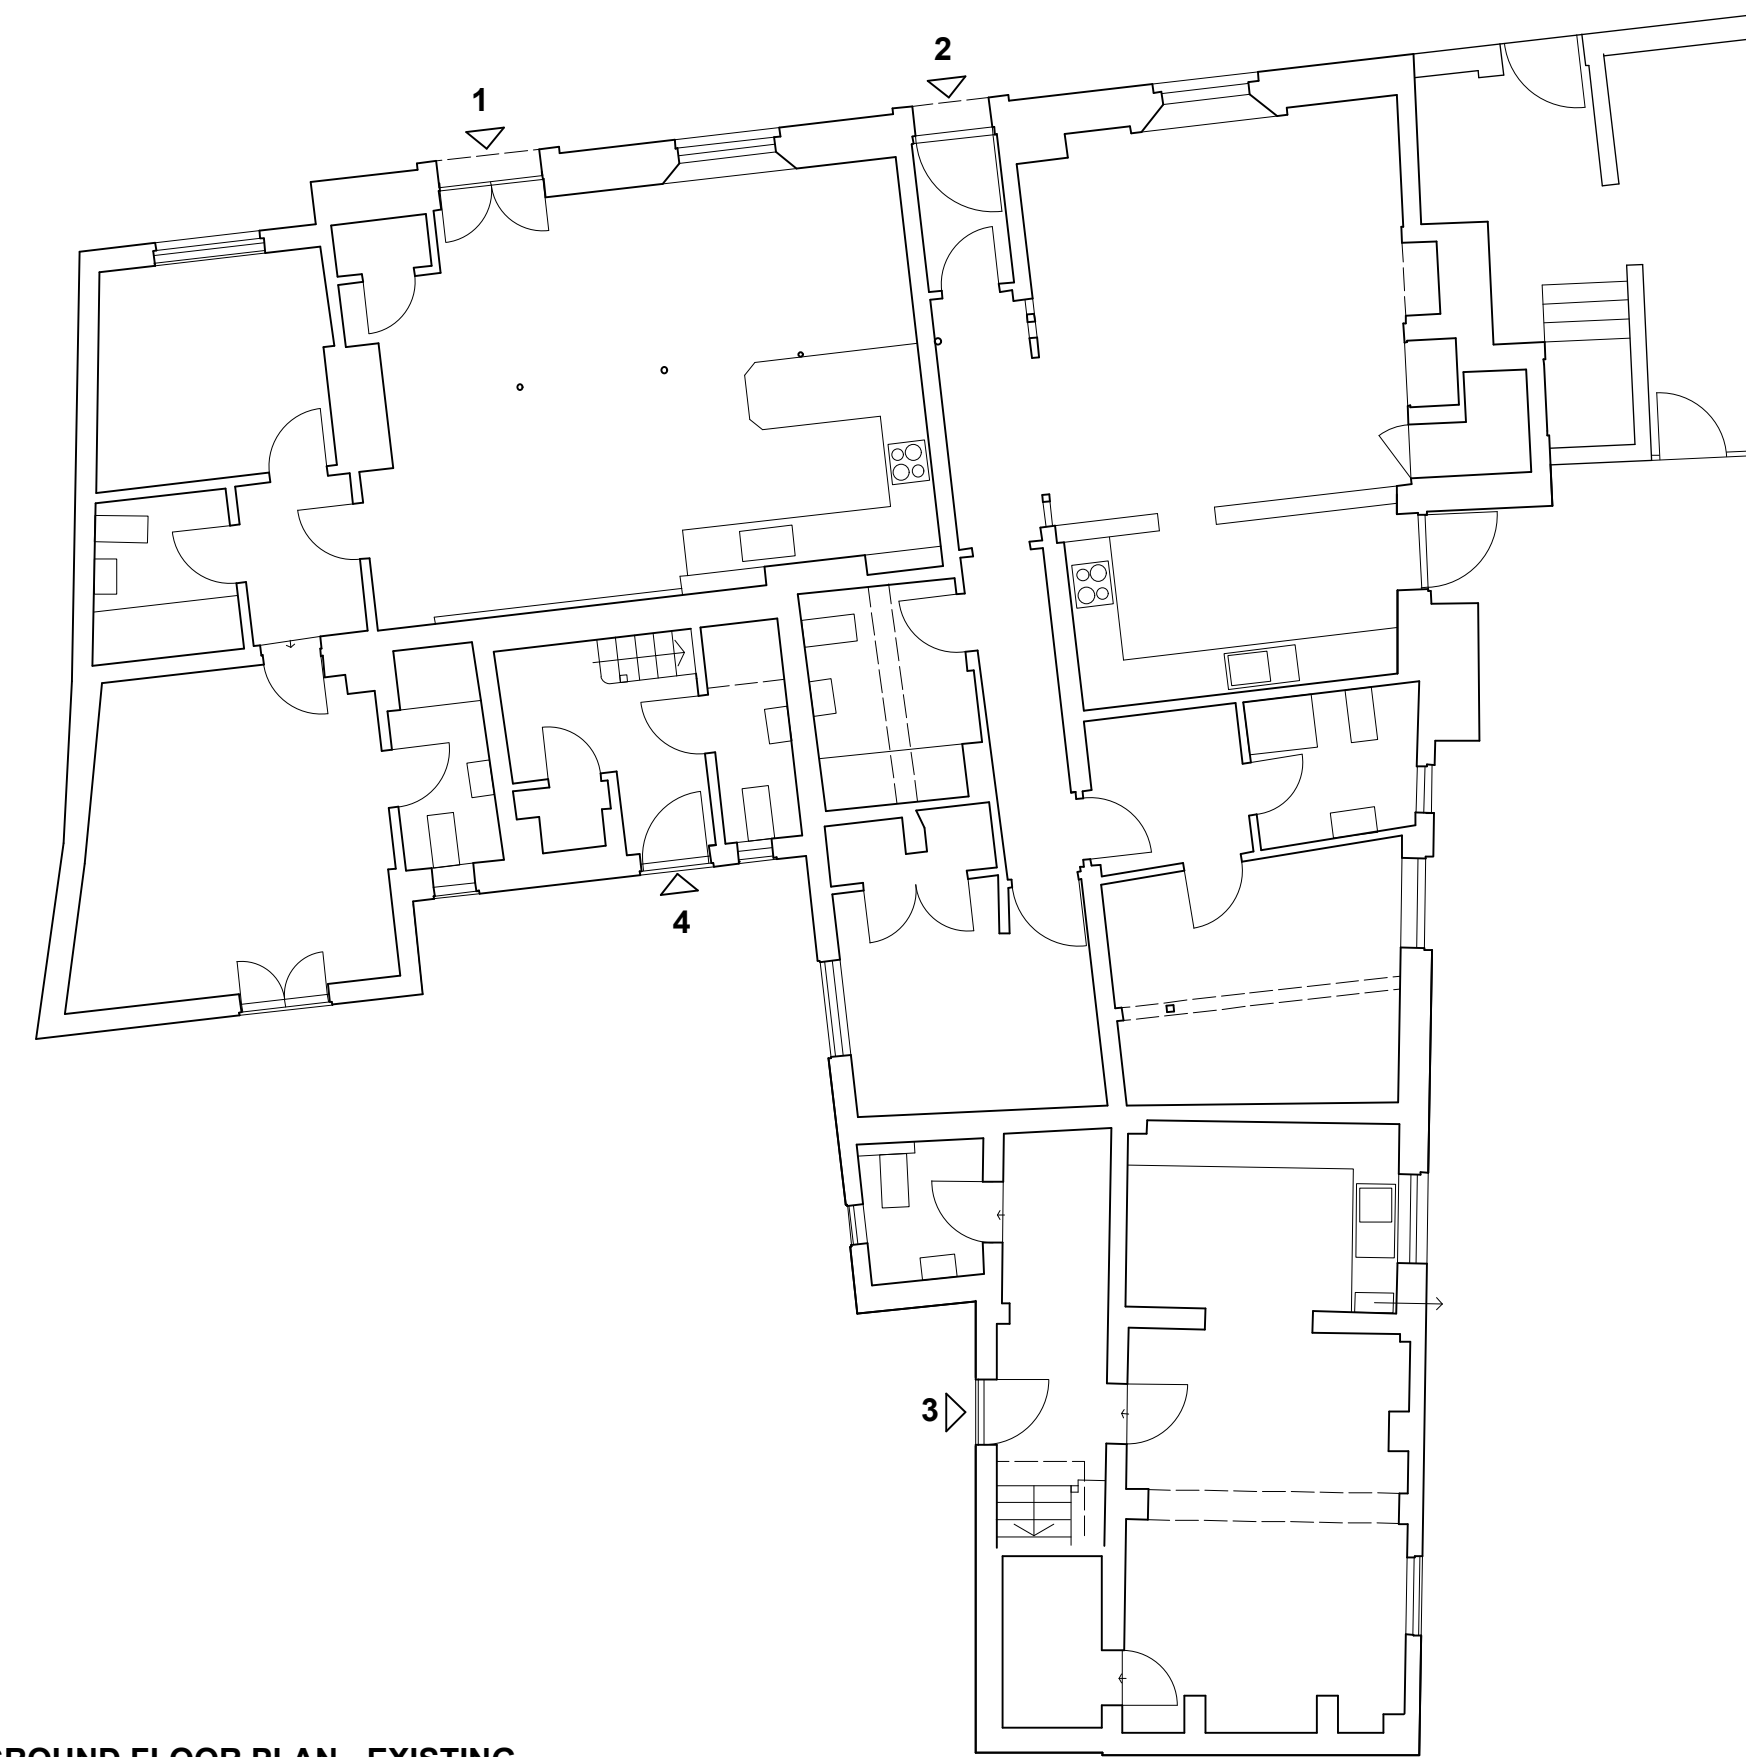

GROUND FLOOR PLAN - EXISTING