


Rev	Comment	Initial
01	First revision drawing	AB
02	Amended to comments	AB

KEY

 Existing Boundary
 Fence

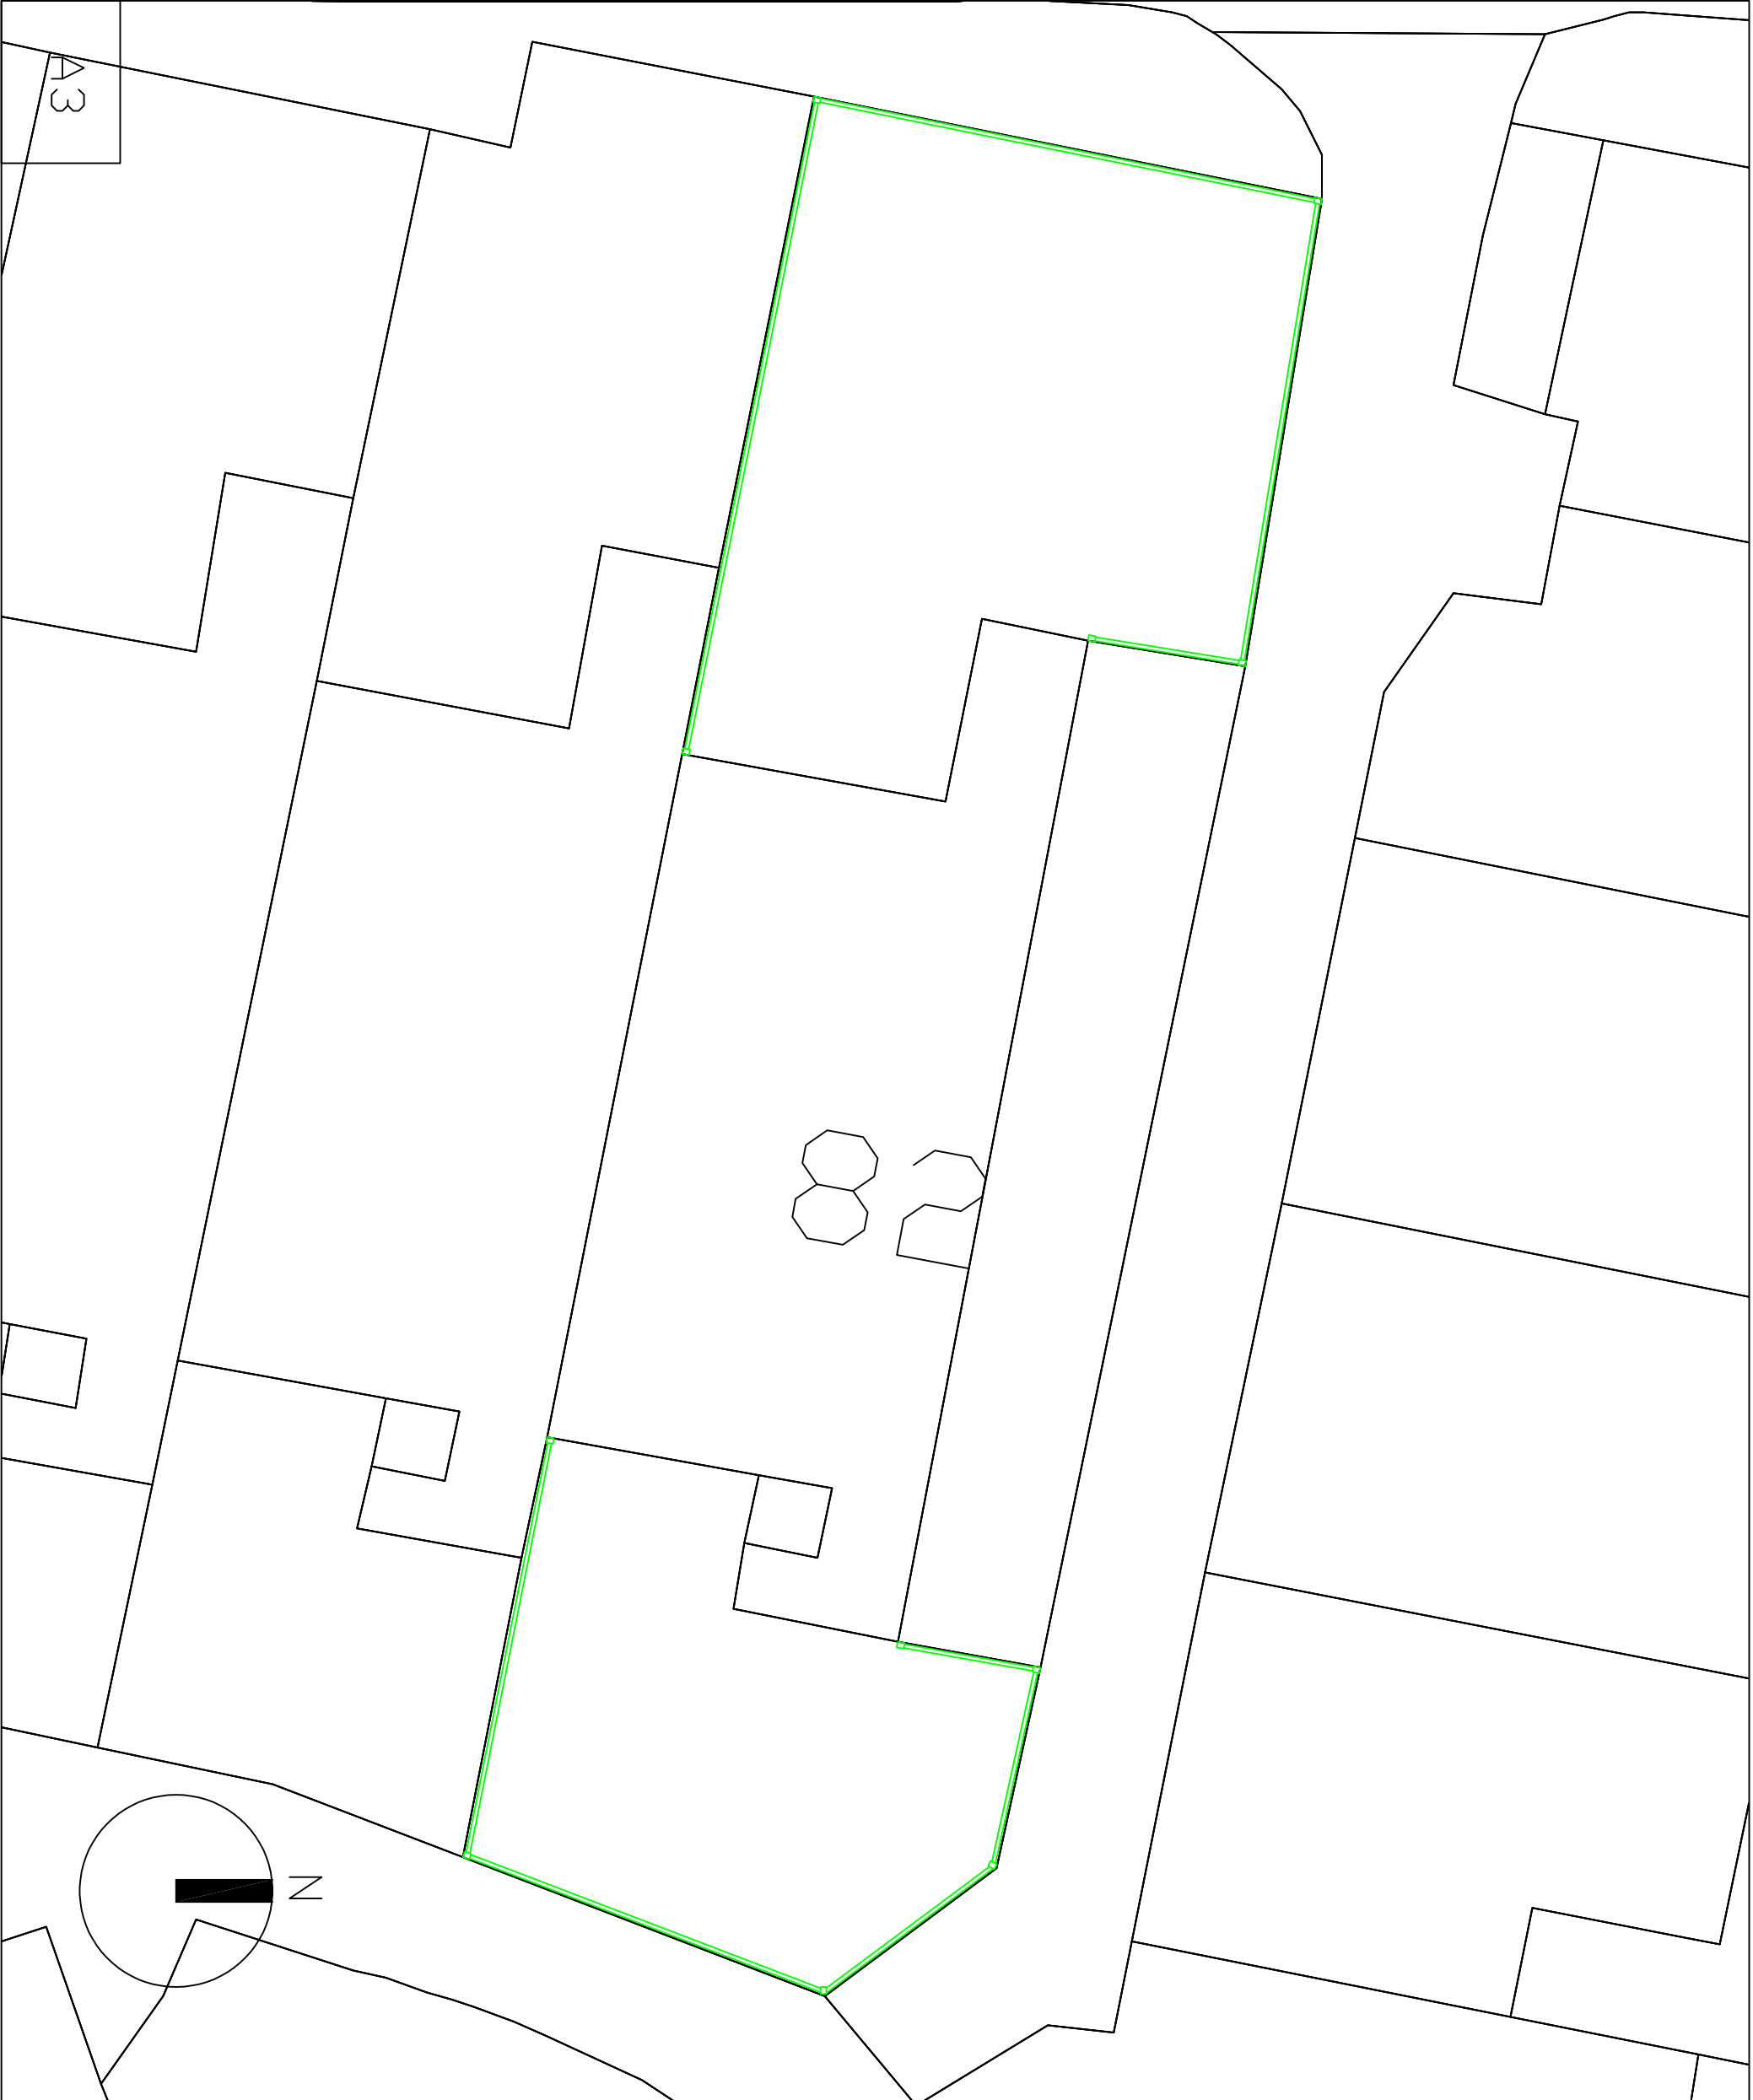

ADDRESS	
82 Zeus Lane	
Waterlooville	
PO7 8AG	
DRAWN	DATE
AB	10/08/2021
TITLE	
Block Plan	
Existing Floor Plan	
SCALE	
1:100 @ A3	
DRAWING REF	ISSUE
103 -	02

A3