




Proposed Elevations

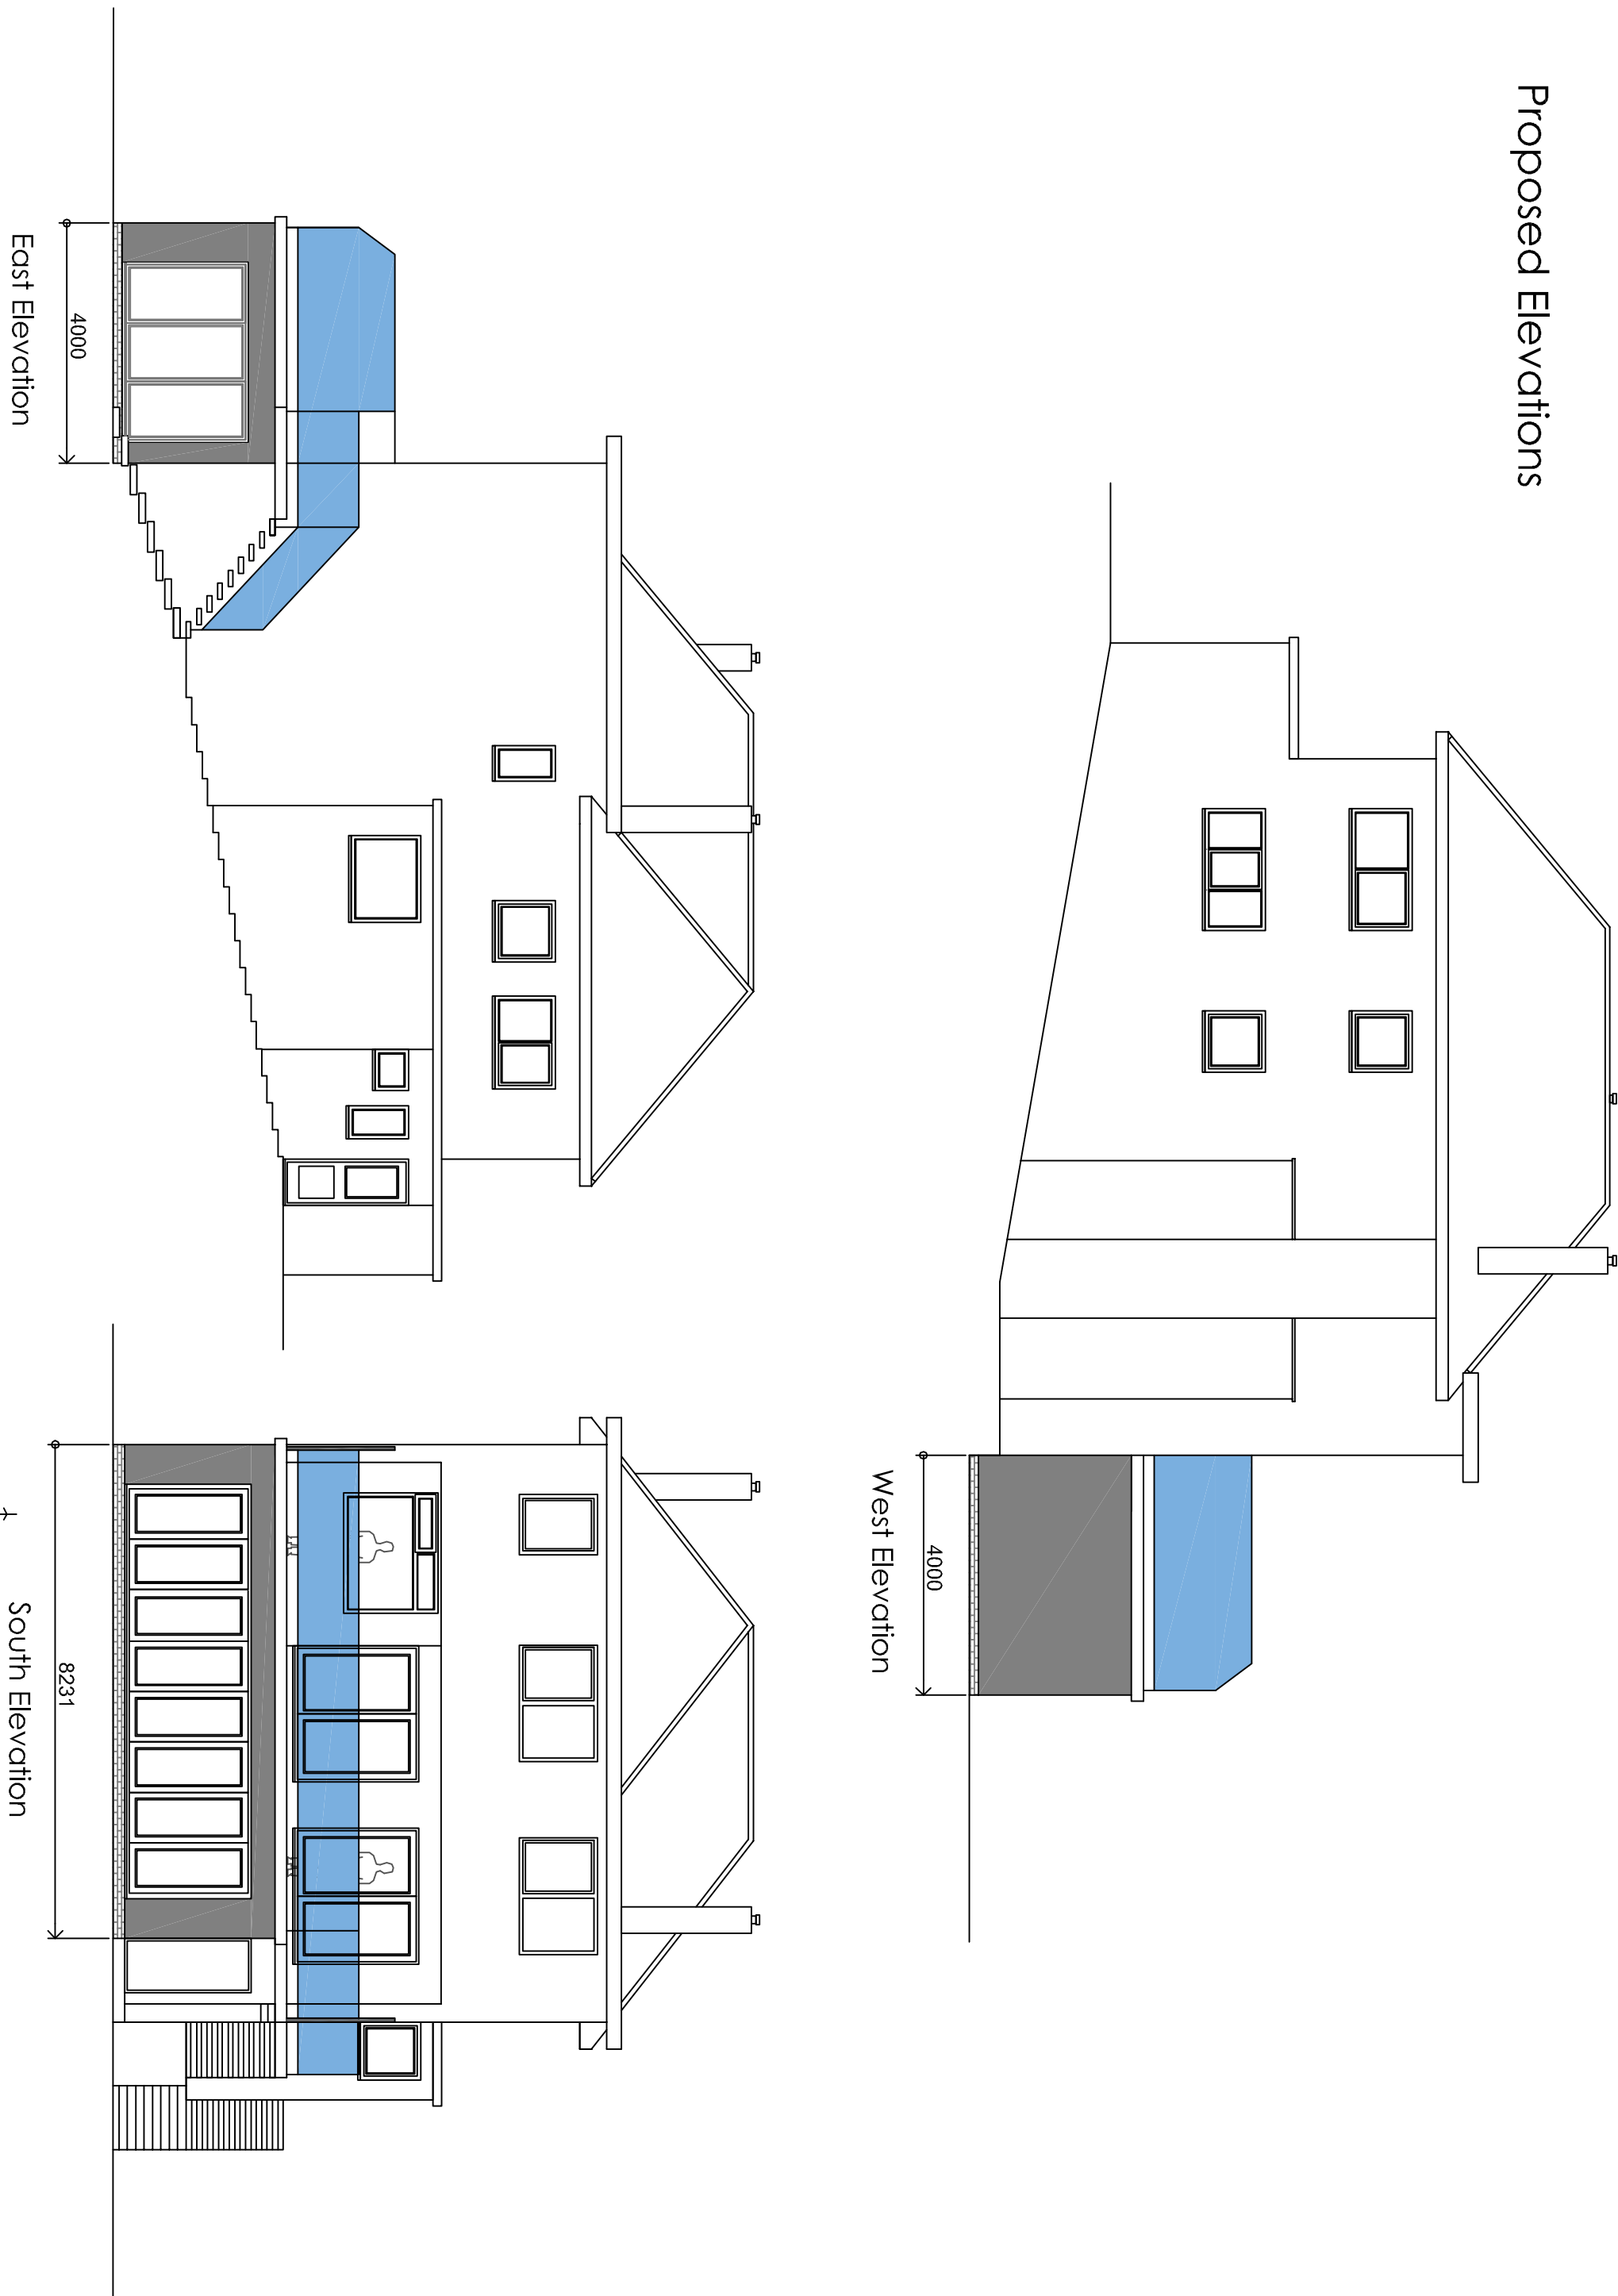

Existing Floor Plans

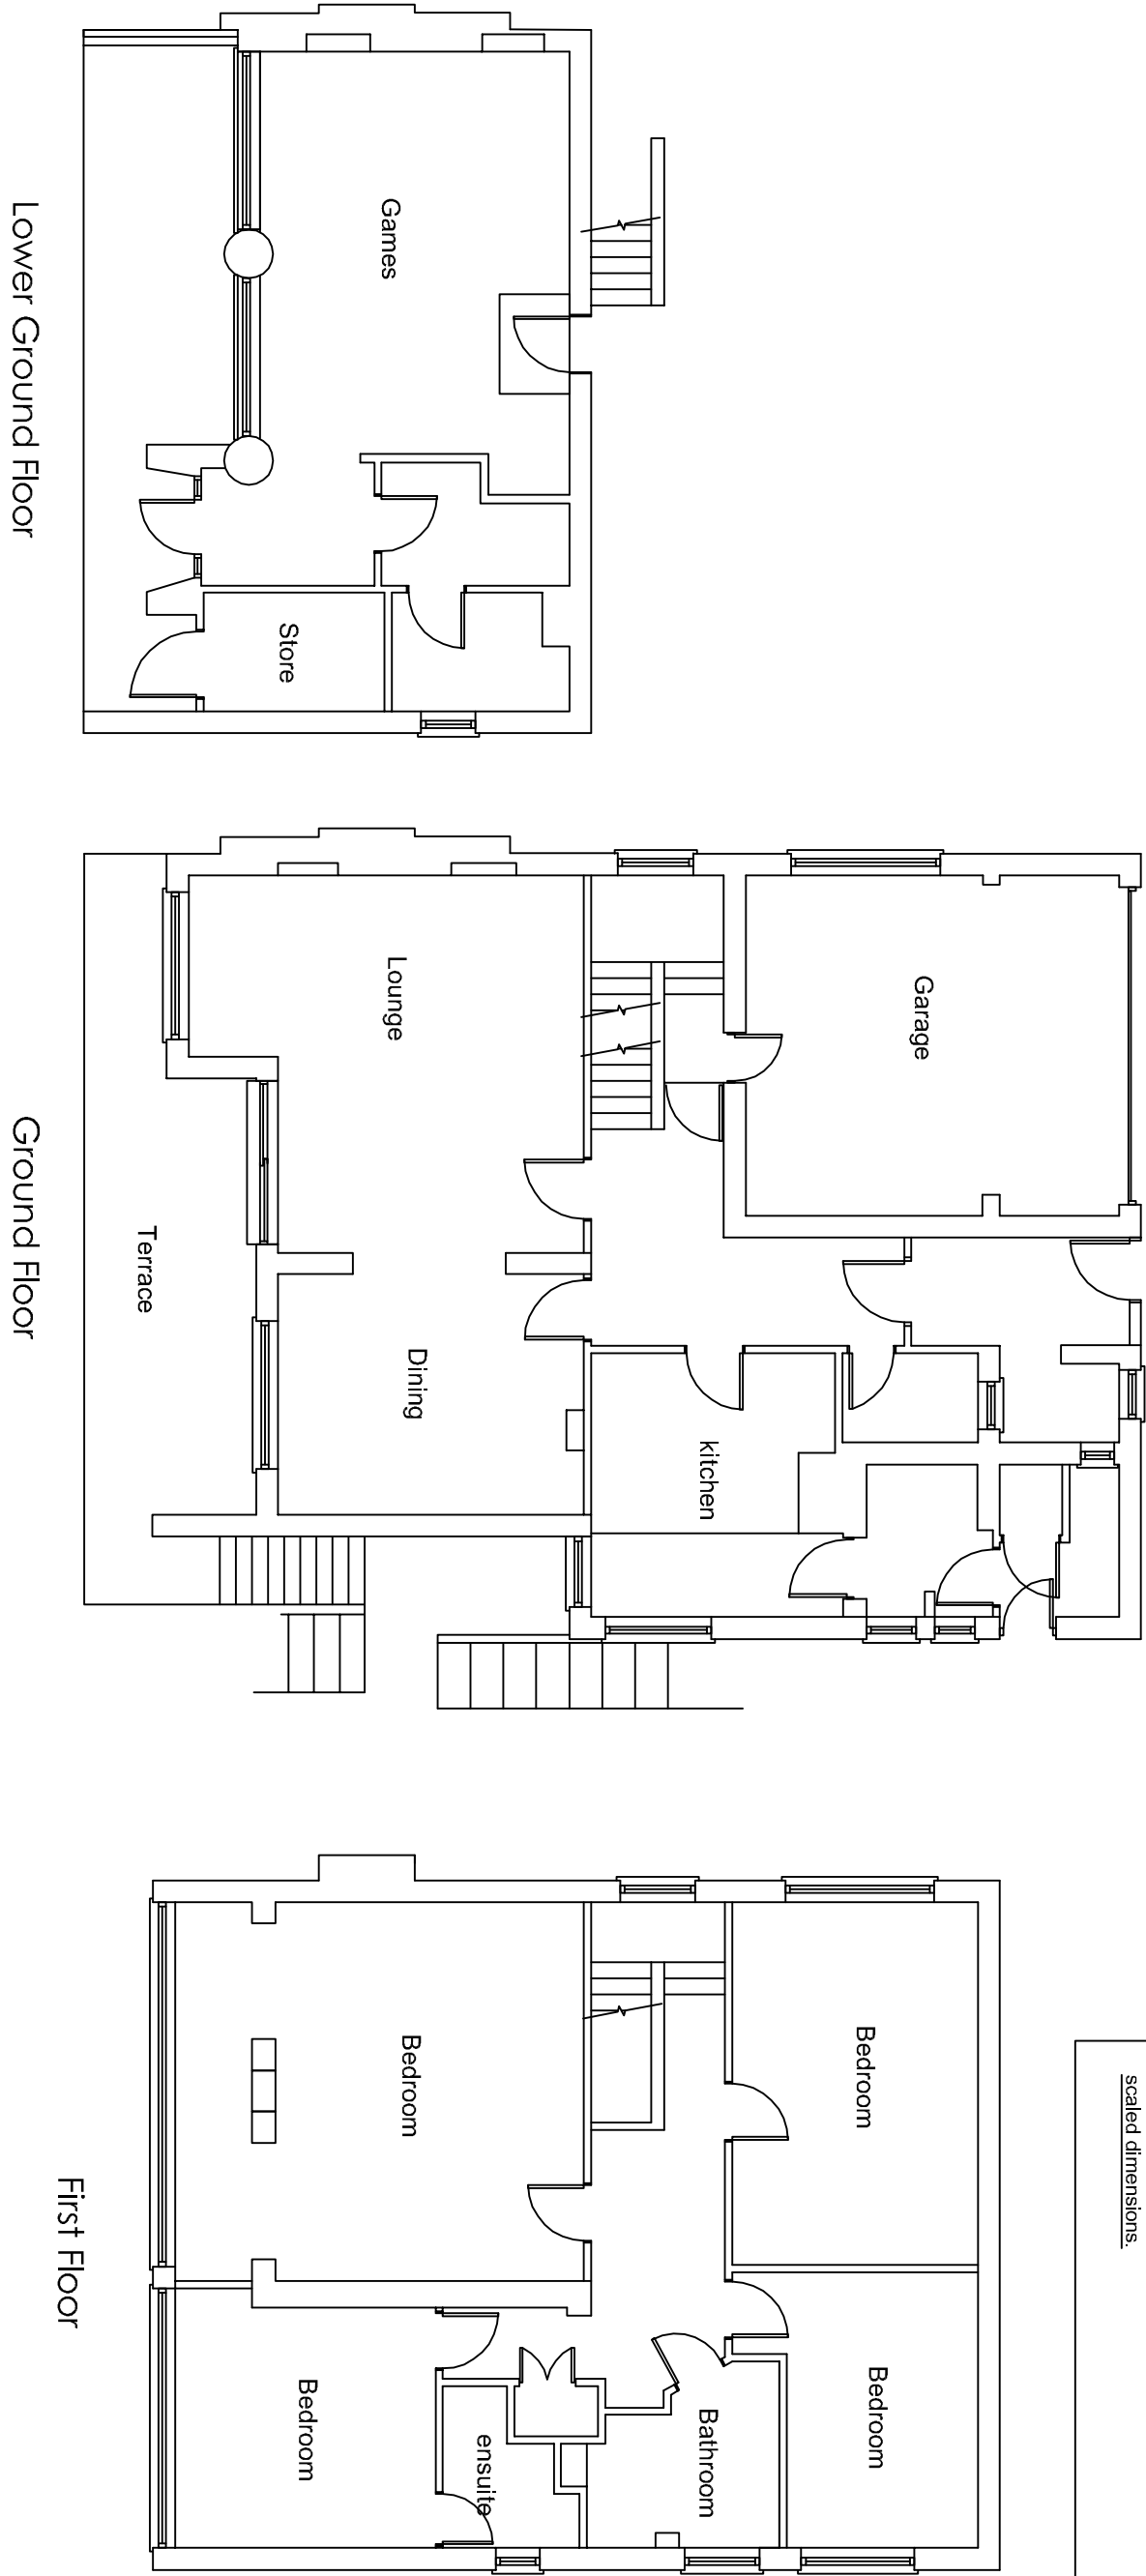

Existing Elevations

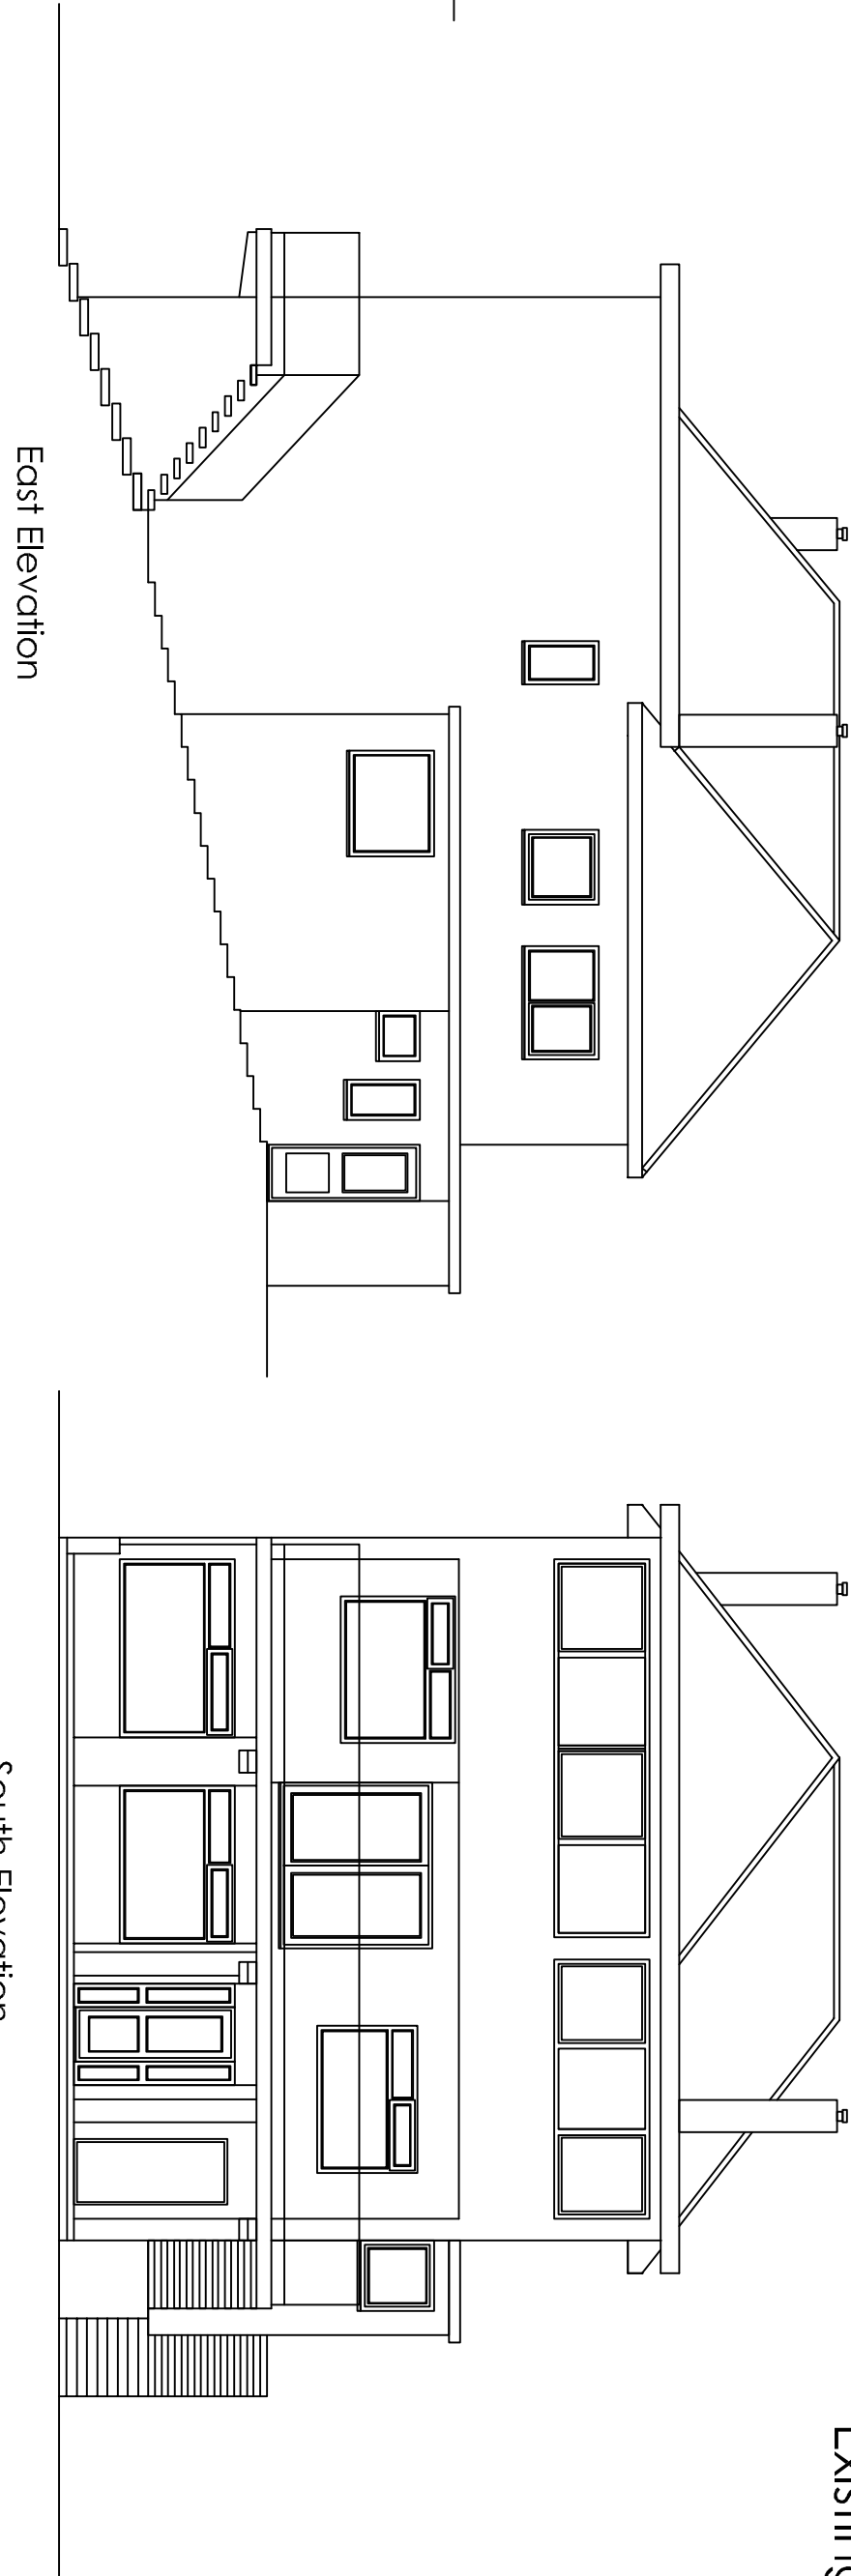

Proposed Floor Plans

