


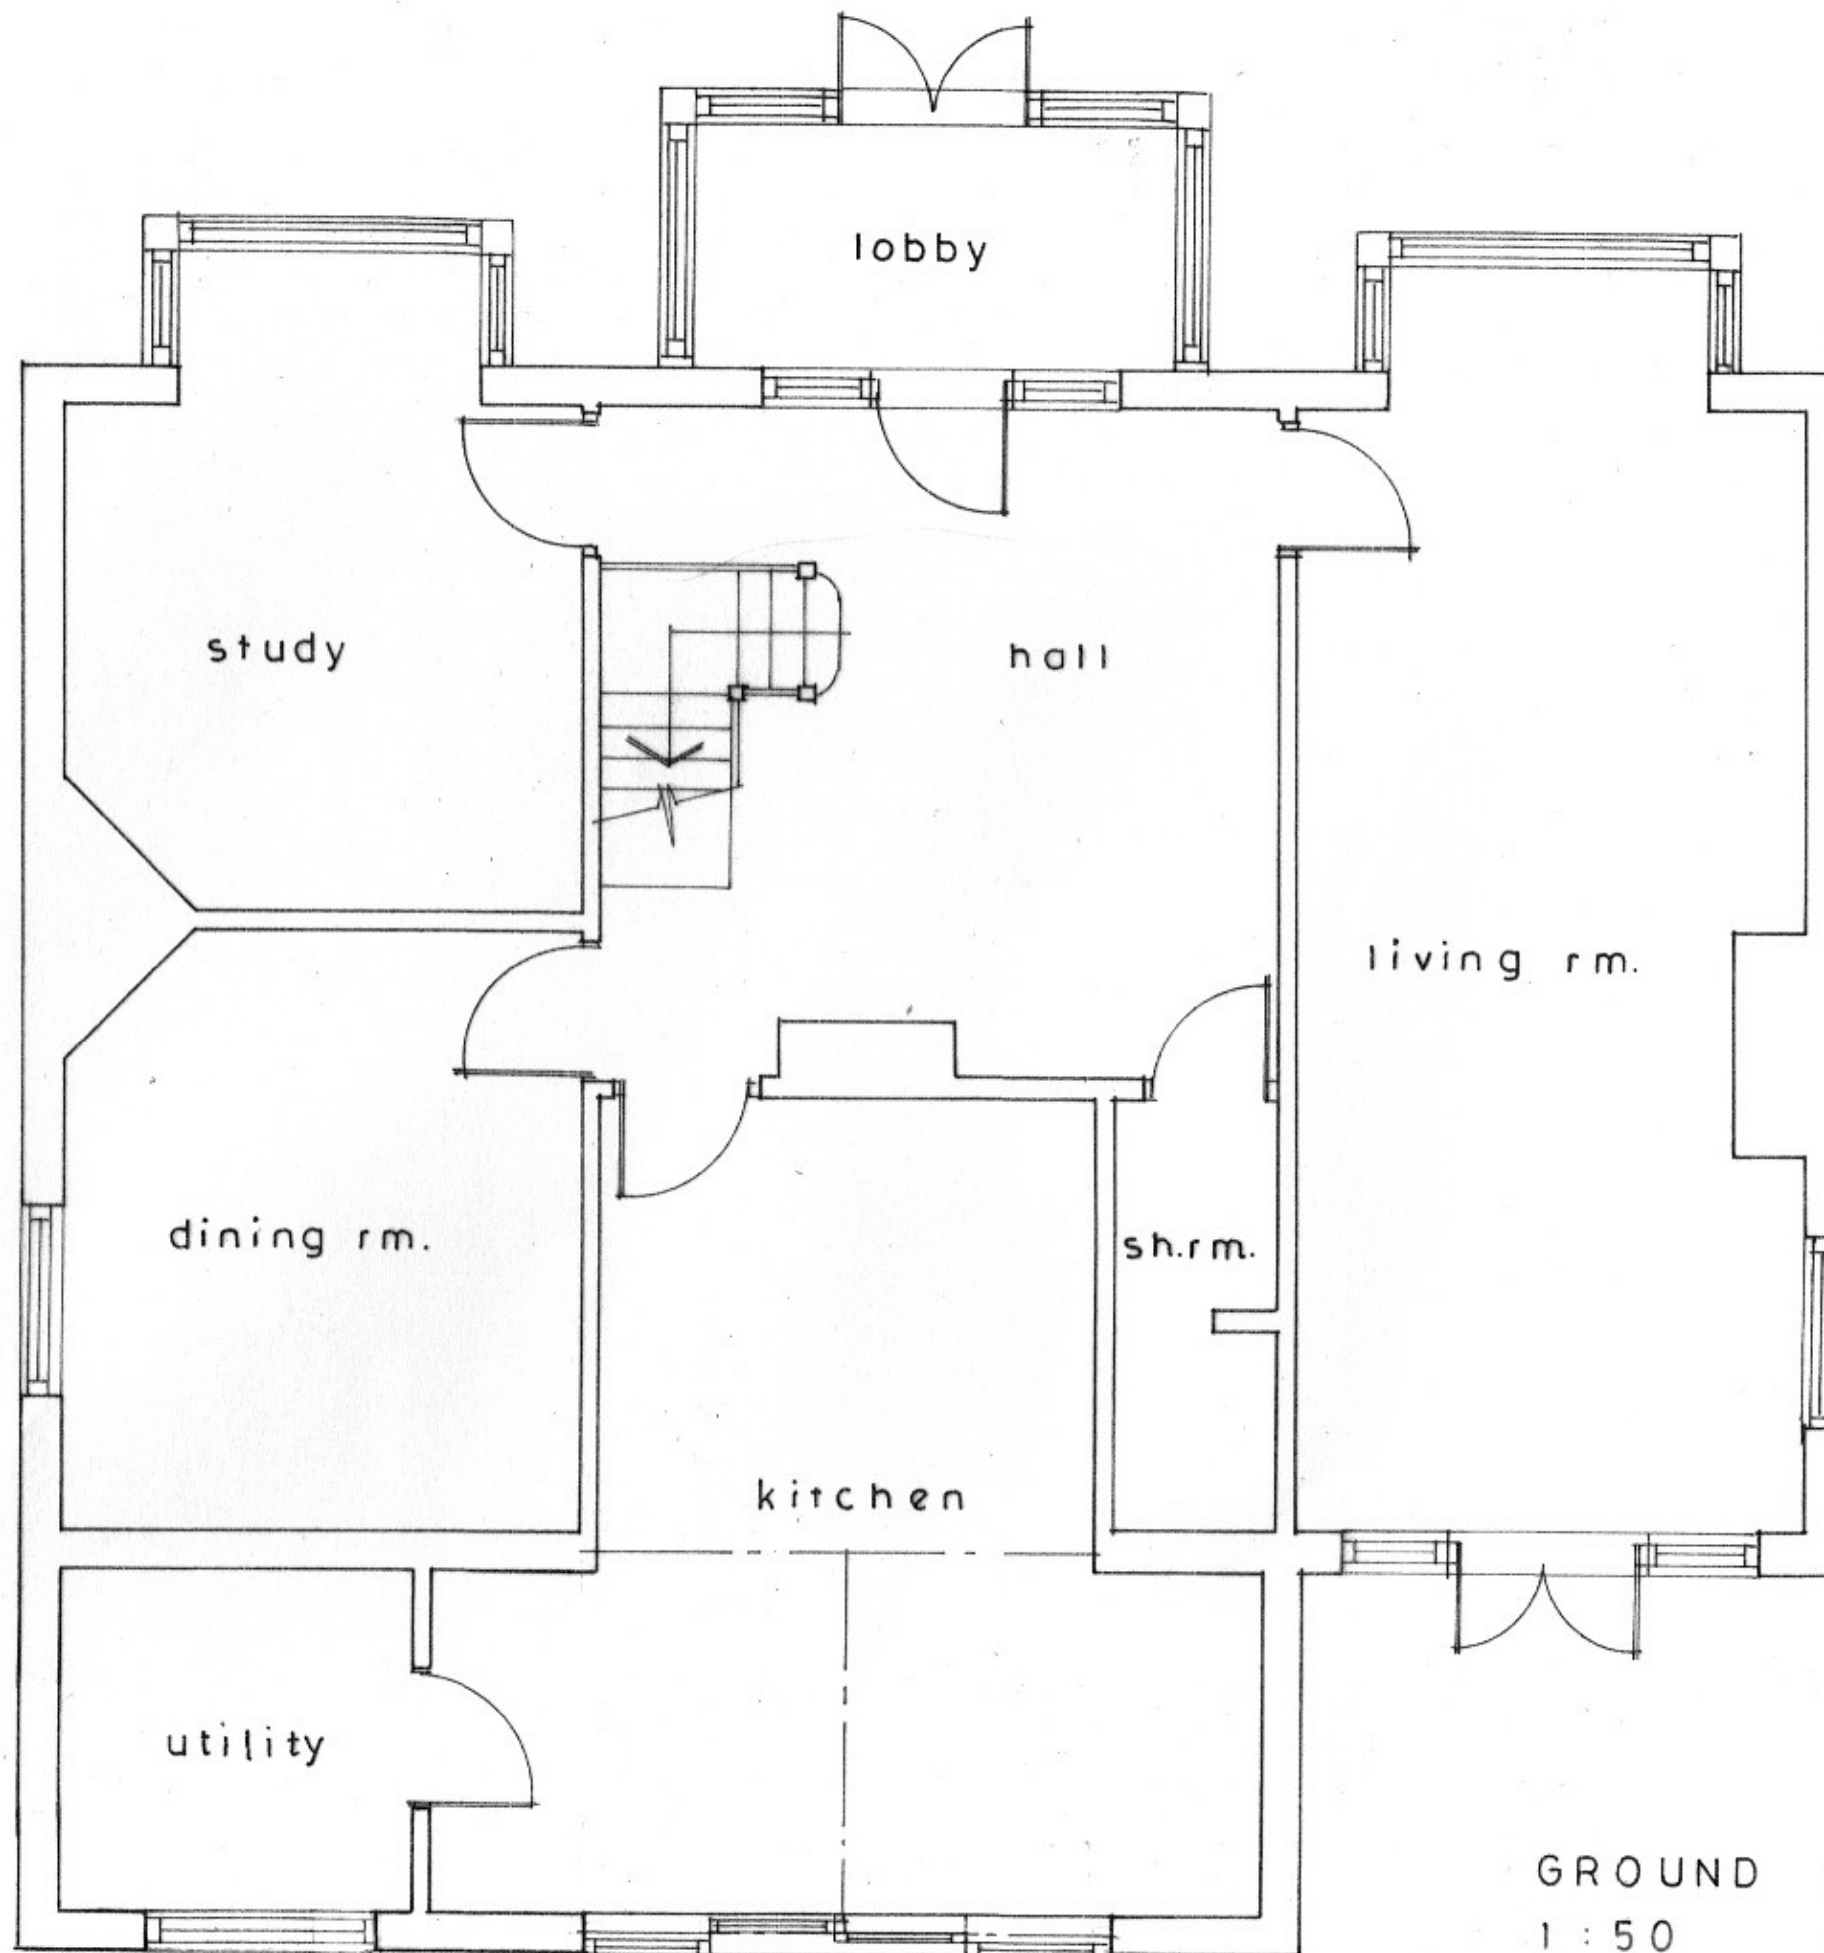

GROUND FLOOR AS PROPOSED

1 : 50

Plans 1:50

