
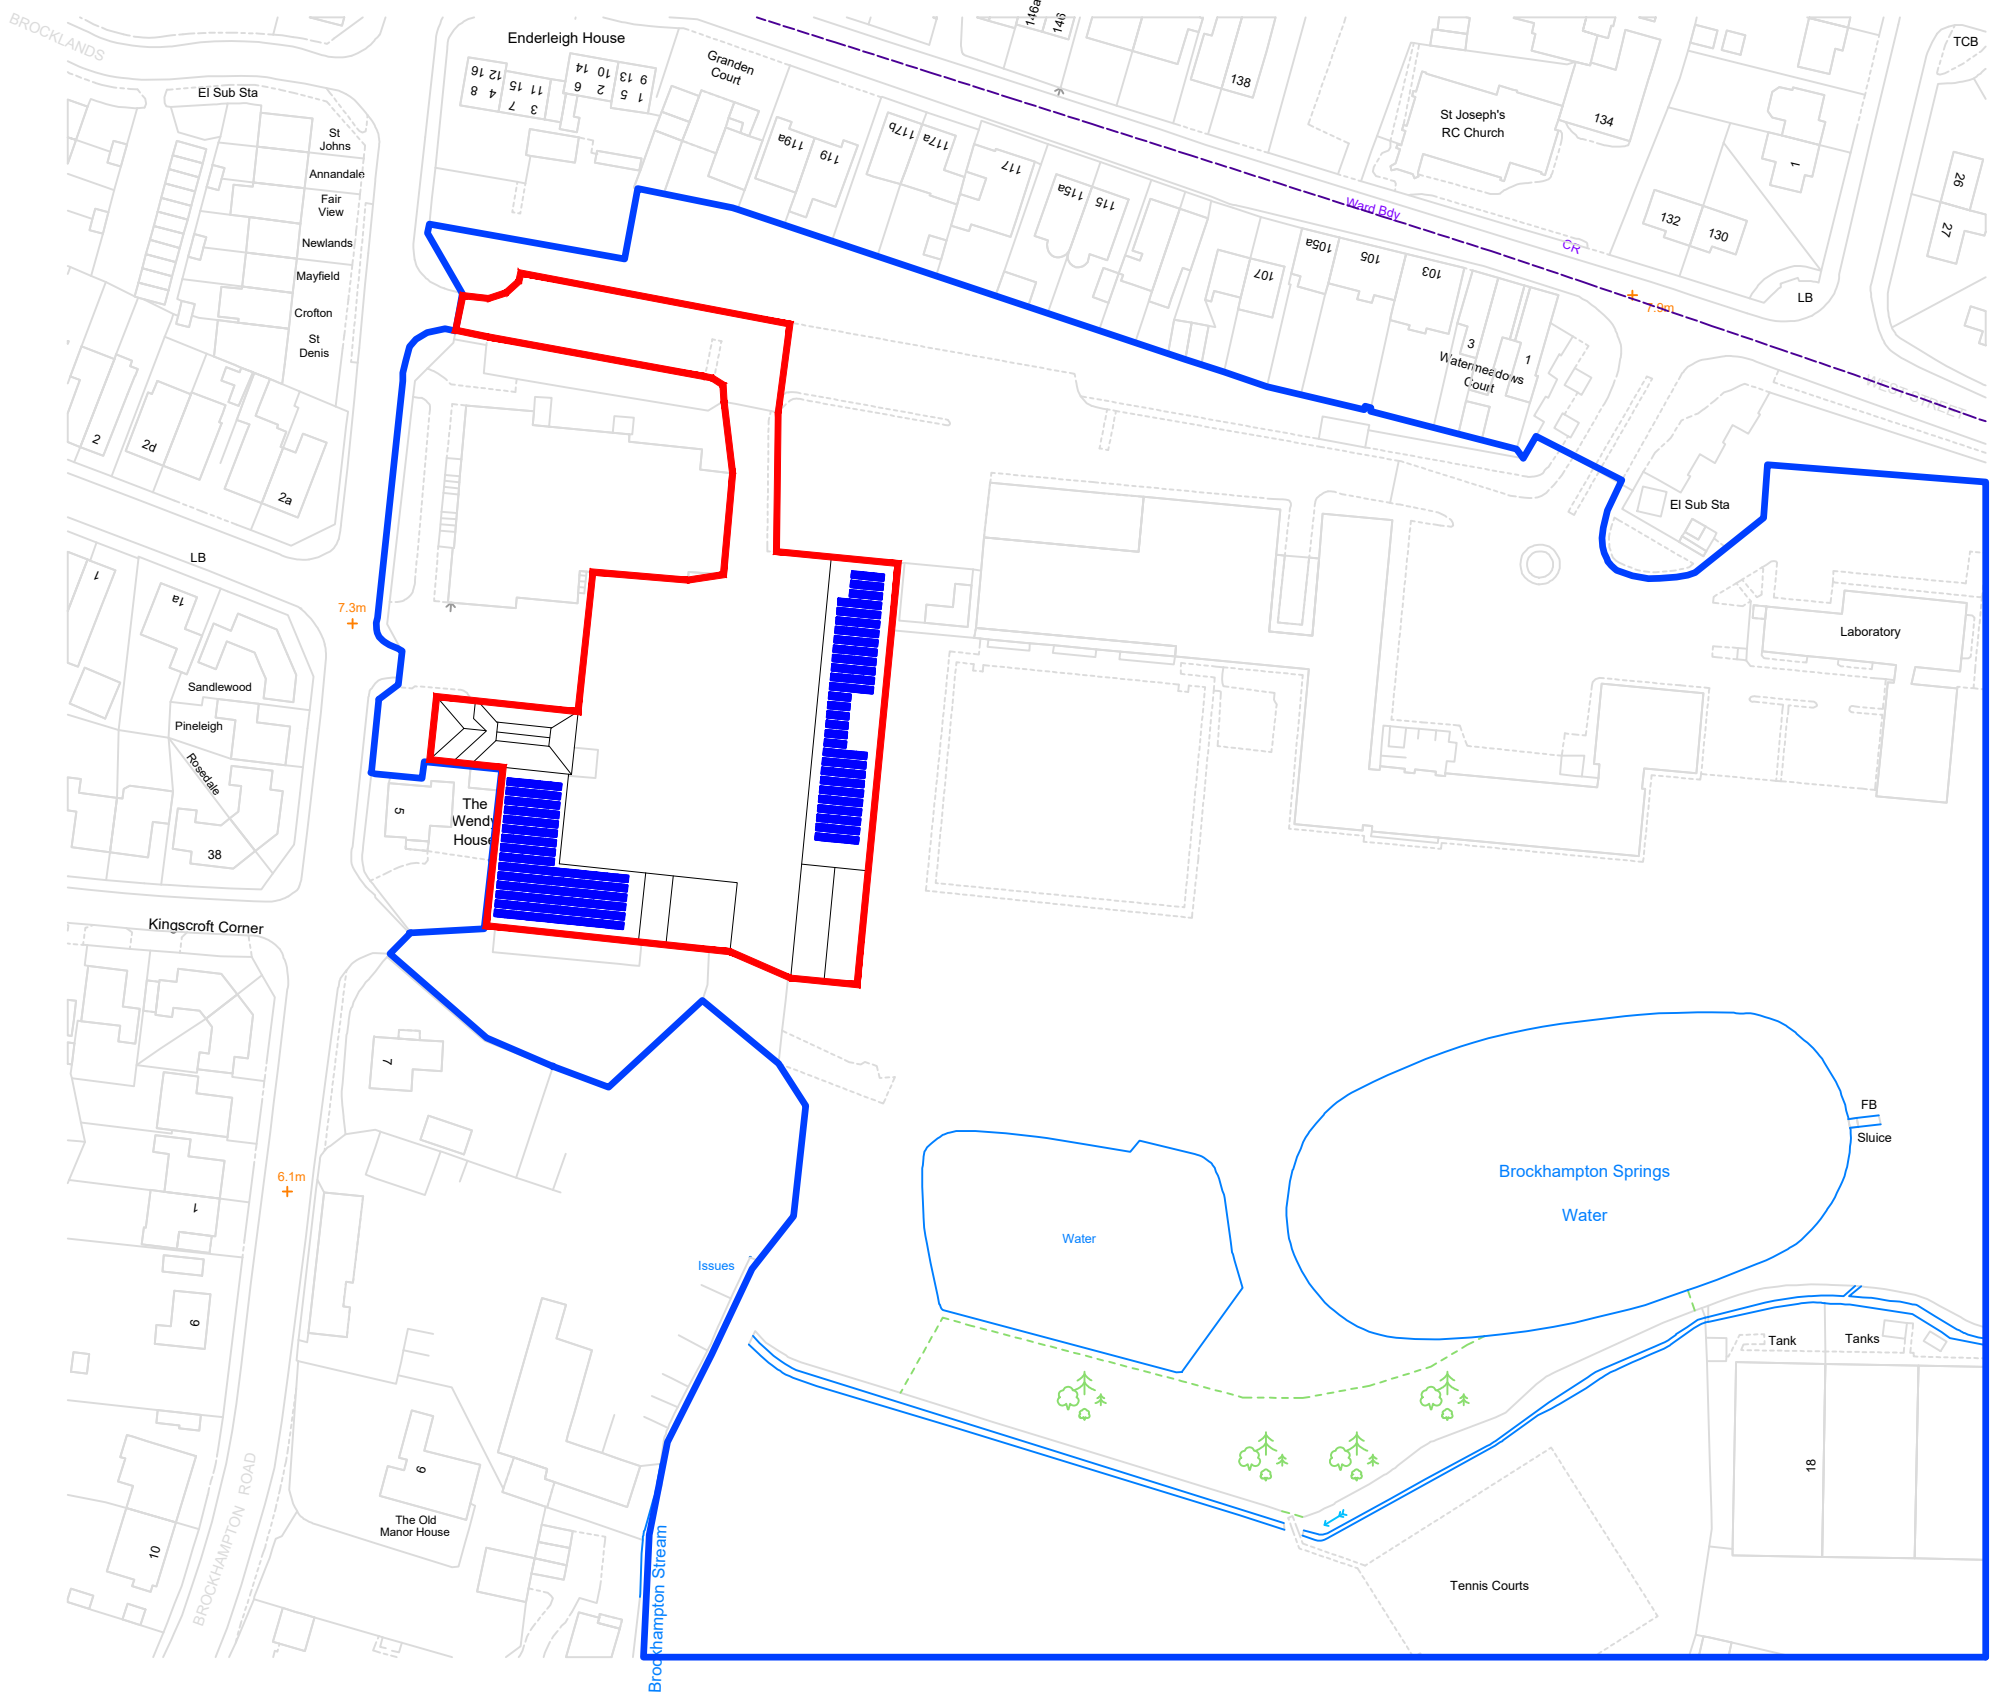


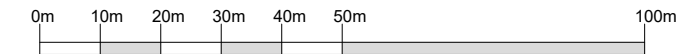

- Notes:
- DO NOT SCALE FROM THIS DRAWING. USE FIGURE DIMENSIONS ONLY.
 - ALL DIMENSIONS ARE IN MM.
 - IMAGES ARE FOR GENERAL INFORMATION.
 - EVOENERGY RESERVE THE RIGHT TO REVISE THIS DRAWING IN THE INTEREST OF SYSTEM DEVELOPMENT.
 - THIS DRAWING REMAINS THE INTELLECTUAL PROPERTY OF EVOENERGY AND MAY BE DISTRIBUTED ONLY WITH PERMISSION EXPRESSED IN WRITING.

NOT FOR CONSTRUCTION

RE01	PROVISIONAL	13/09/2021	N.OUN	X.XXXXX
REV	DESCRIPTION	DATE	BY	APPROVED

System Details

System Information

System Size:

218 x 400Wp

Number of Panels:

5 Degrees

Orientation:

10 Degrees

Tilt:

407.63 m²

Area of Active PV:

Flat

Roof Type:

North Indicator

EvoEnergy Ltd

Eldon Business Park,

Eldon Road,

Nottingham, NG9 6DZ

T: 08448 150200

F: 01512 111917

www.evoenergy.co.uk

info@evoenergy.co.uk



Project
Portsmouth Water Limited - Head Office

Drawing Title
LOCATION PLAN

Drawn By	Approved By	Scale (A1)
N.OUN	X.XXXXX	1:1250

Drawing Status
PROVISIONAL

Drawing Number	Date
90-02012 - P01-RE01	13/09/2021