



Rev	Comment	Initial
01	First revision drawing	AB
02	Amended to comments	AB
03	Amended to 1500mm H close boarded fence inc. 300mm of trellis to top	AB


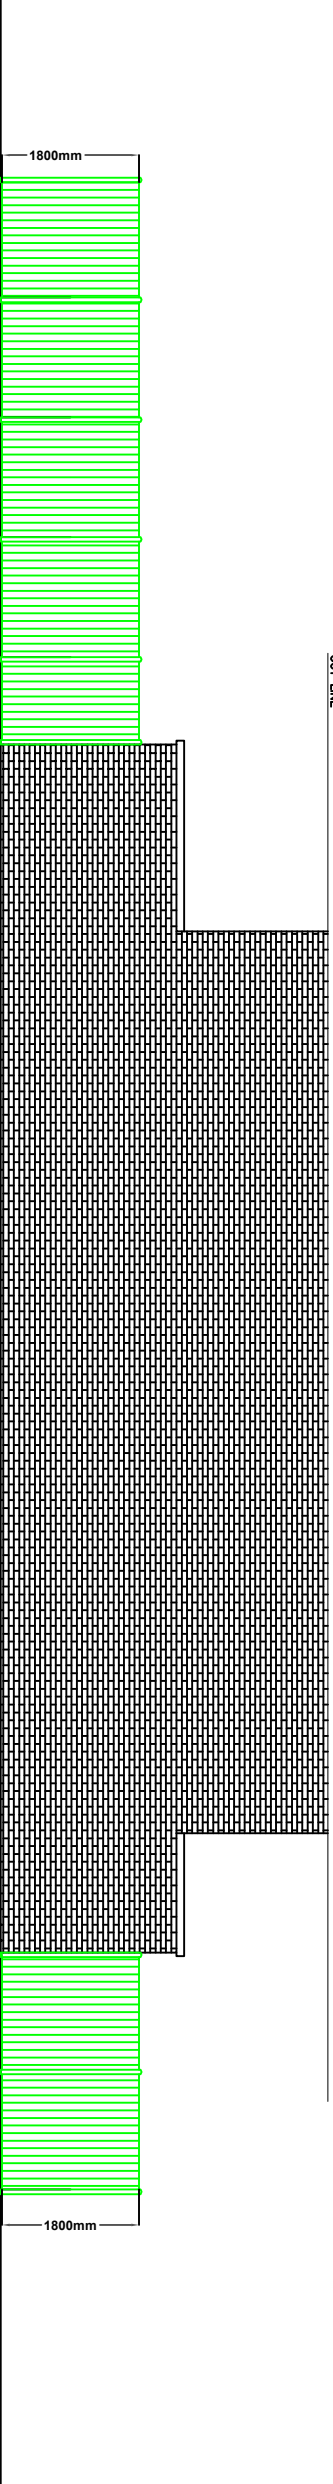


Ground Floor
North Elevation
Existing Boundary Fence

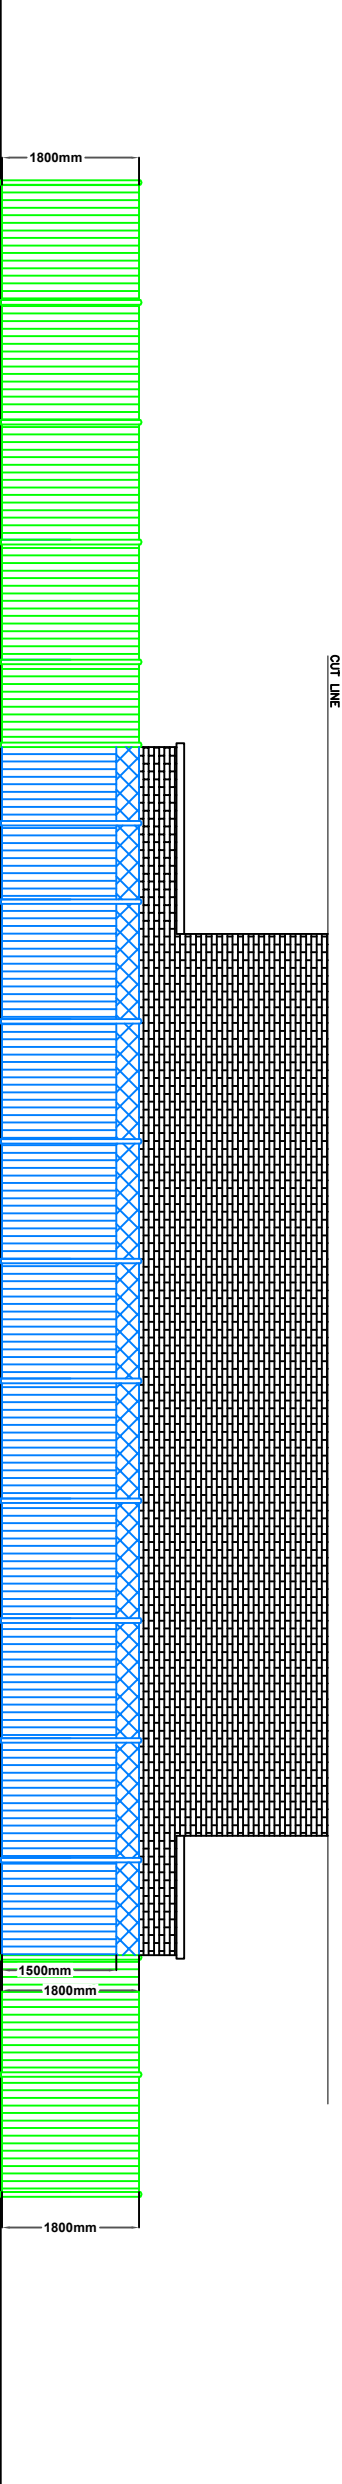

Ground Floor
North Elevation
Proposed Boundary Fence

KEY

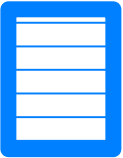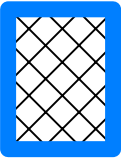-  Proposed Boundary Fence
-  Proposed Boundary Fence
-  Close boarded fence hatch
-  Trellis hatch

ADDRESS	
82 Zeus Lane	
Waterlooville	
PO7 8AG	
DRAWN	DATE
AB	10/08/2021
TITLE	
North Elevation	
SCALE	
1:100 @ A3	
DRAWING REF	ISSUE
201 –	03

A3