


WINTERING BIRD MITIGATION AREA PLAN




NOTES

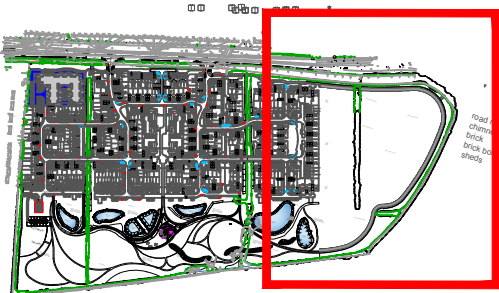

KEY PLAN - NTS

KEY

— WINTERING BIRD MITIGATION AREA BOUNDARY

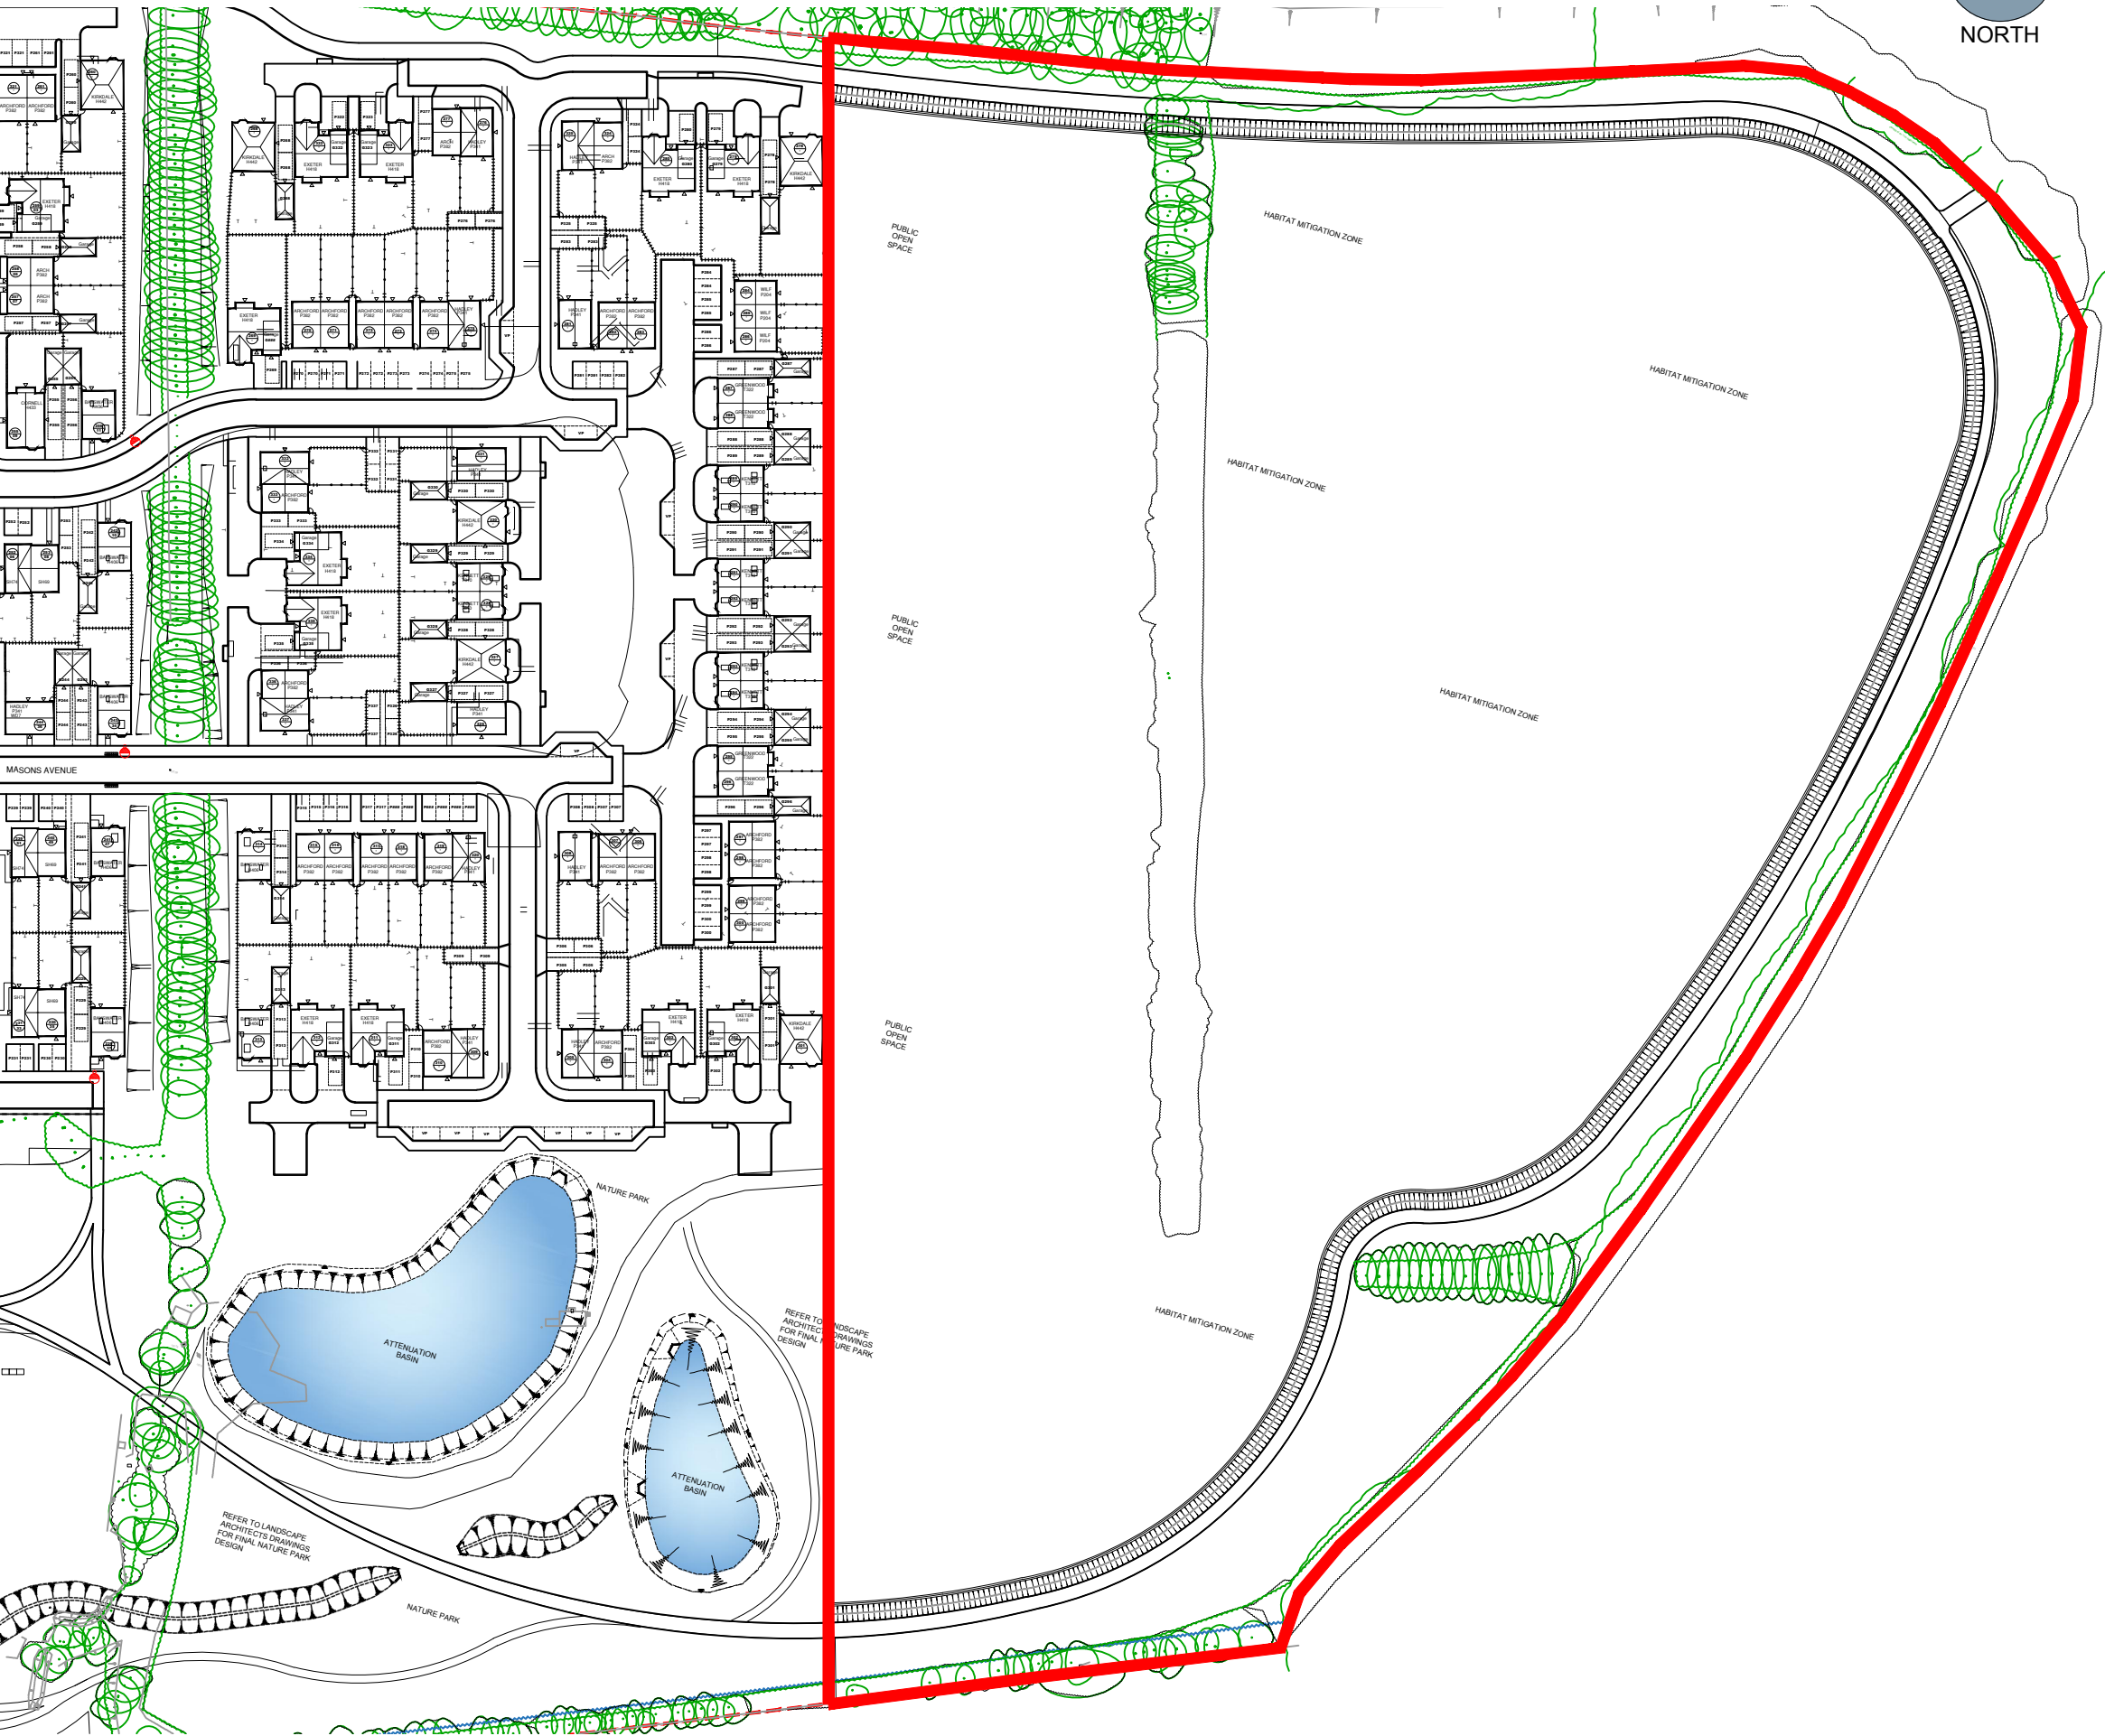

Copyright © 2017 Rogers Cory Partnership Limited. All rights reserved. Limited reproduction and distribution permitted for the sole purpose of the construction of this named development only.
Do not scale - refer to figured dimensions only.

Rev.	Date	Details	By	Chkd	Apvd

PRELIMINARY

Client:-



Site:-

HARBOUR PLACE
FORTY ACRE FARM
BEDHAMPTON

Drawing Title:-

WINTERING BIRD
MITIGATION AREA PLAN

Date: DEC 2021

Scales: 1:1250 @ A3

Drawn: AD

Checked: DE

Approved: DE

Drawing No.

4519/A/CONV/506



Rogers Cory Partnership
Architectural and Civil Consultants
The Old School Old School Road
Hook Hampshire RG27 9NJ

T: 01256 769269 E: mail@rcpconsultants.co.uk W: rcpconsultants.co.uk