



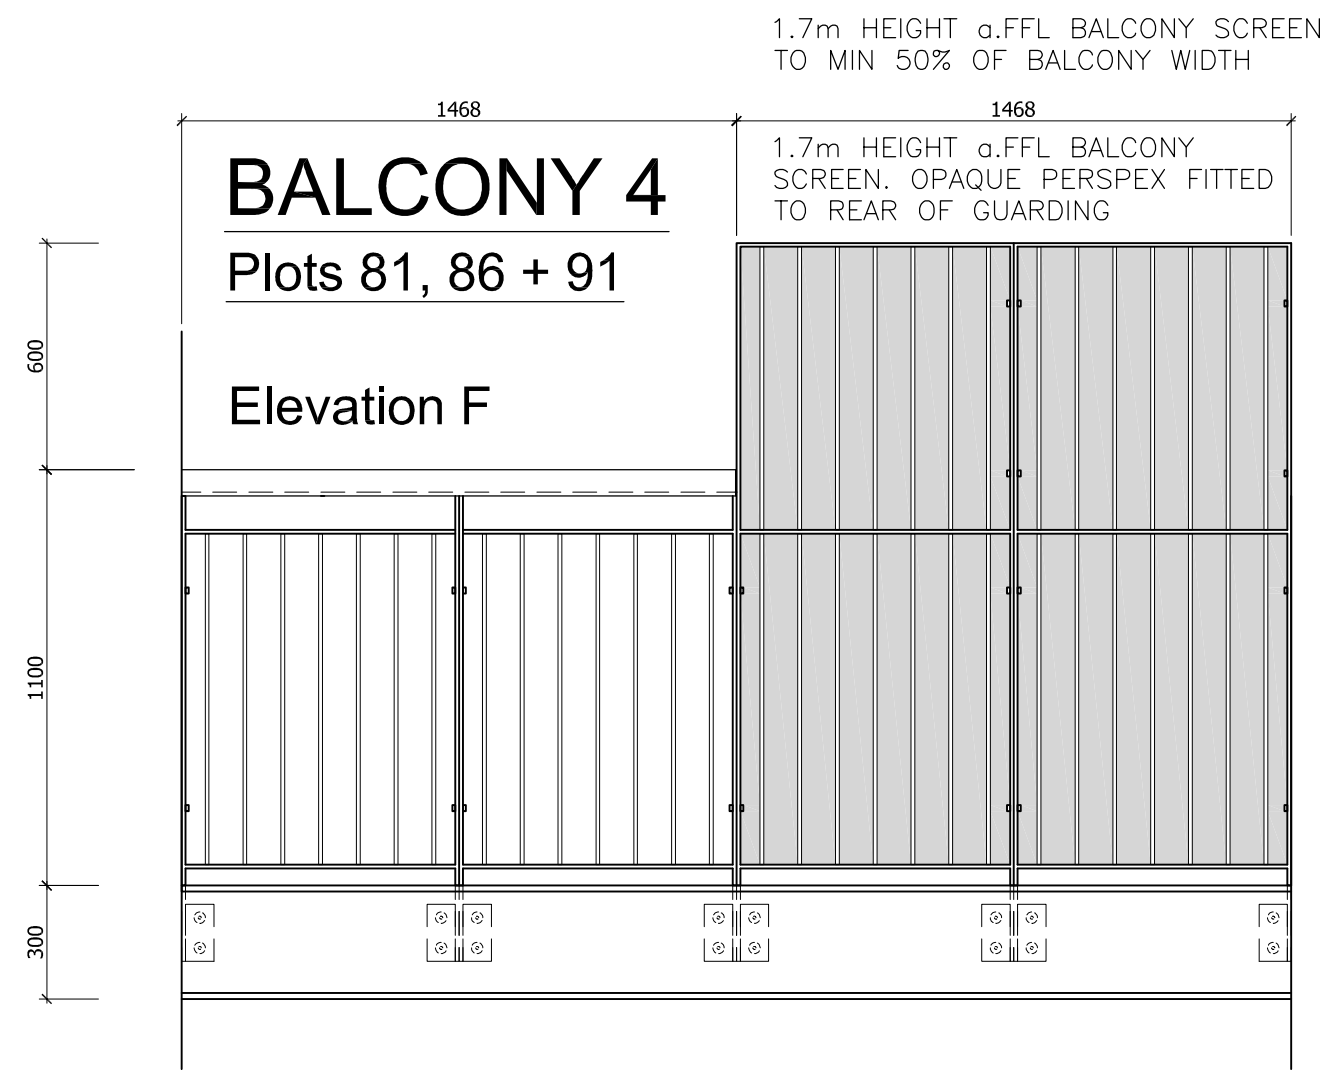


BALCONY 5 DRAWN

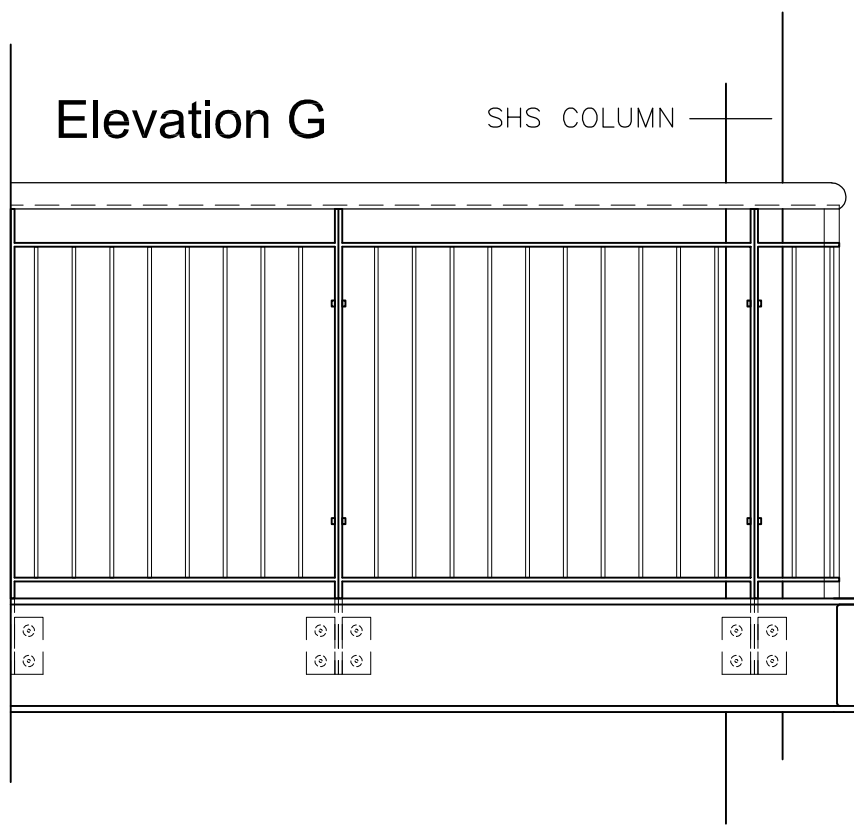

BALCONY 4

Plots 4, 18, 22 + 76

Elevation F

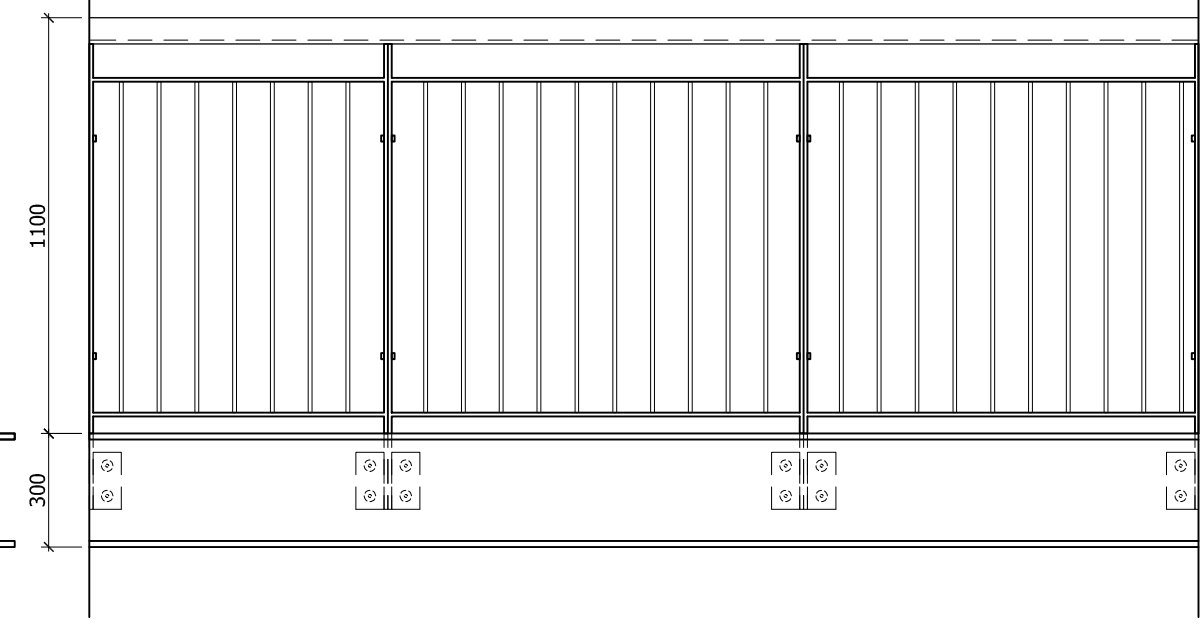


Notes

1. This drawing is the copyright of MH Architects Ltd
2. Do not scale this drawing except for Local Authority planning purposes
3. All dimensions must be checked on site by the contractor prior to commencement of the works.








A - Approved					
B - Approved with comments					
C - Do not use					
Rev.	Revision Note/Purpose of Issue	Drw By	Date	Chk By	Date
P01	PRELIMINARY ISSUE	AH	06.08.20	PWV	06.08.20
P02	KEY PLAN UPDATED	AH	17.09.20	PWV	17.09.20
P03	Balcony notes added : threshold cill overhang, spacing to decking, galvanising to balcony				
C01	Variant to balcony 4 elevation added Construction issue	PWV	19.11.2020		
			17.08.2021		


BALCONY 4

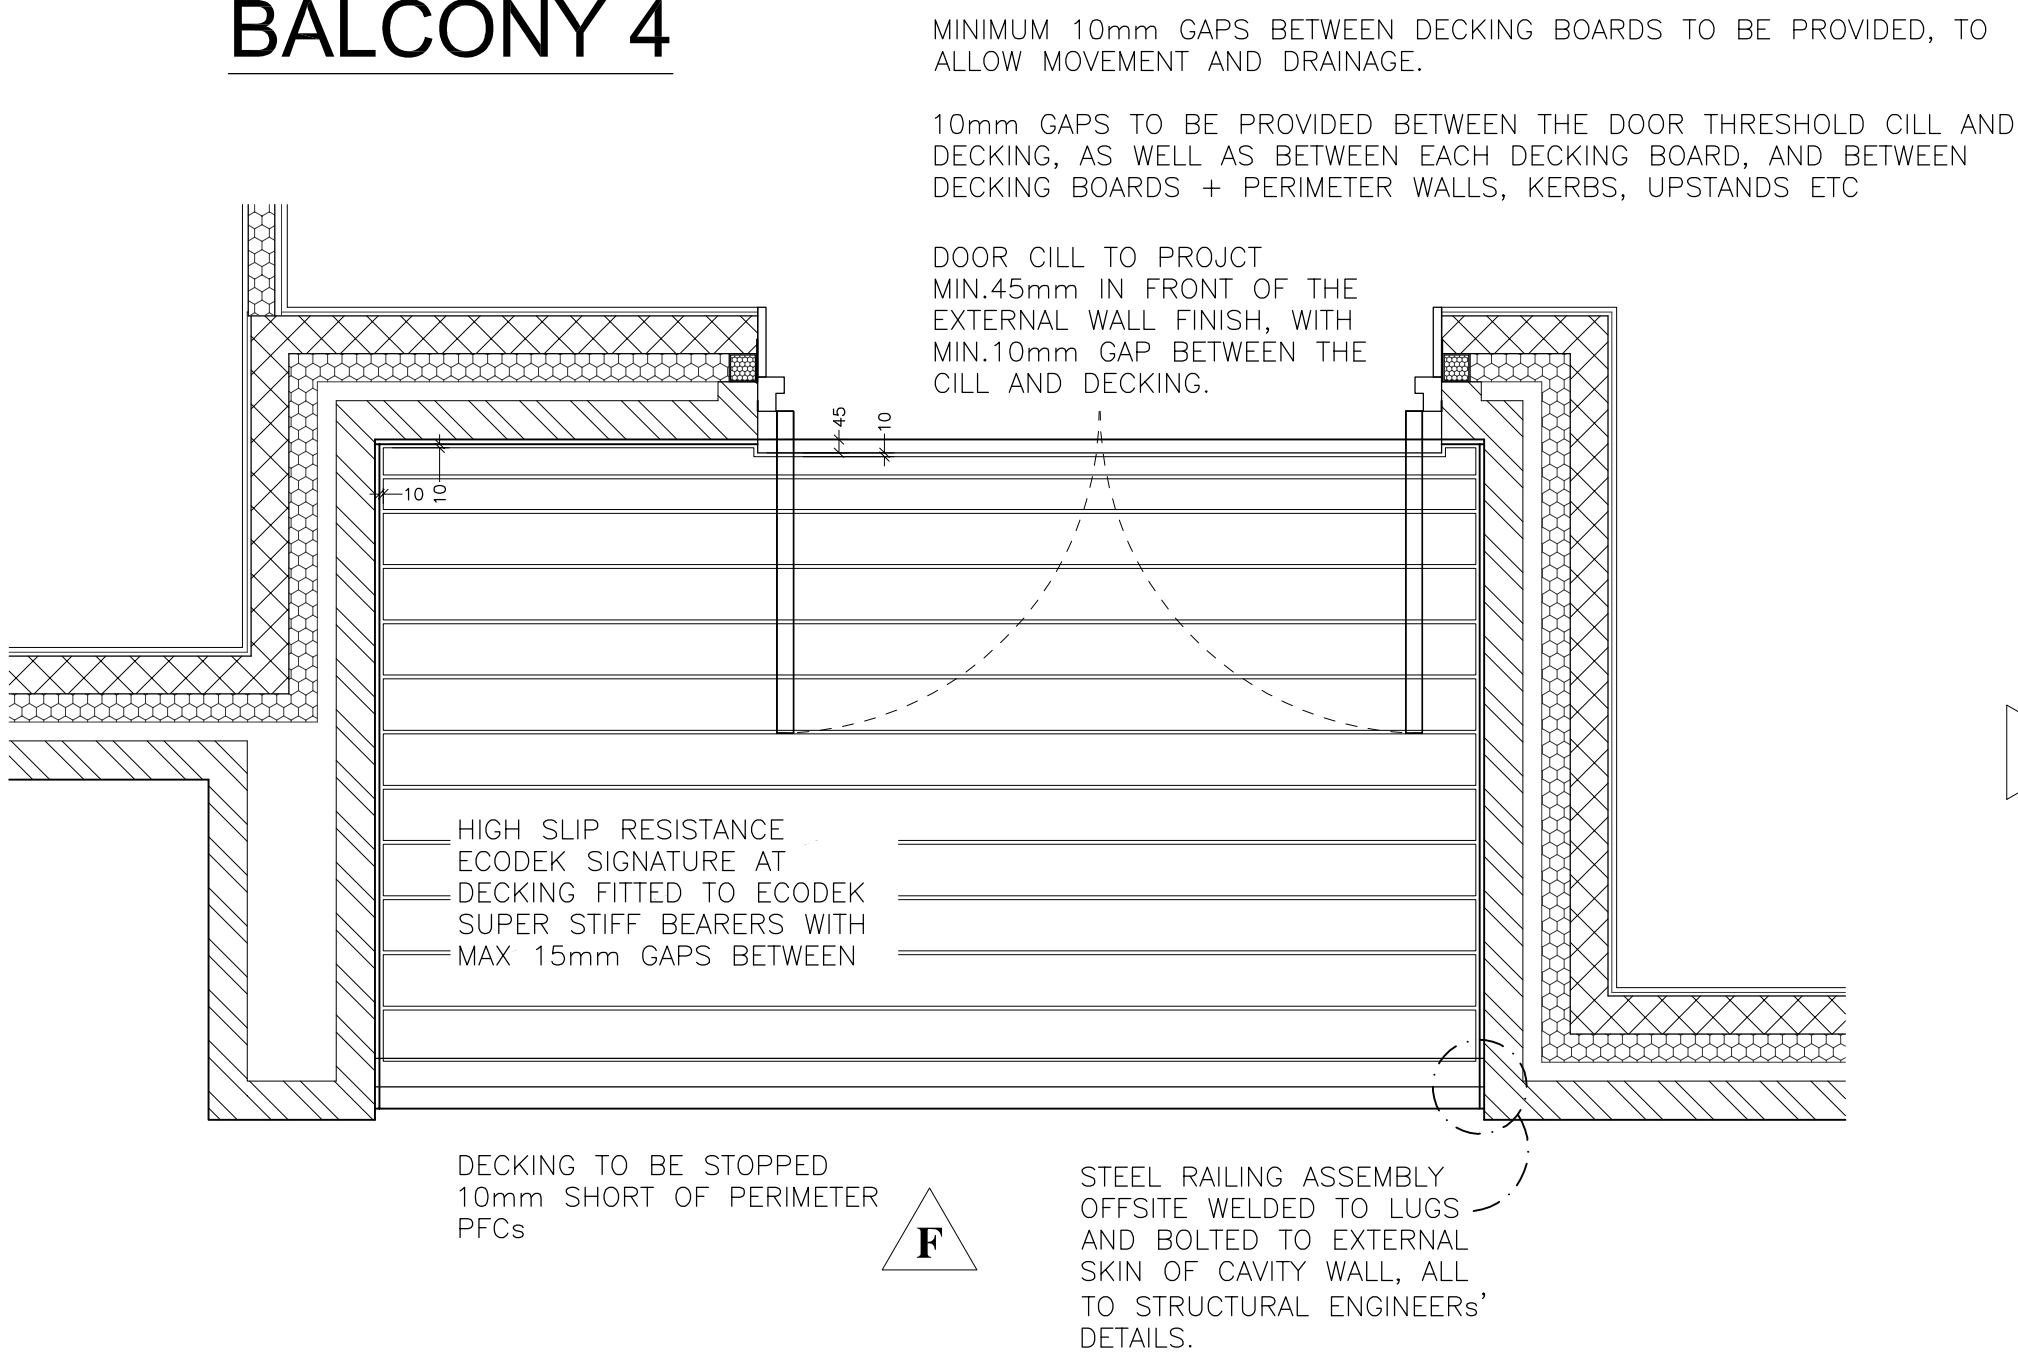


BALCONY 5 (Floors 2 & 3 only)

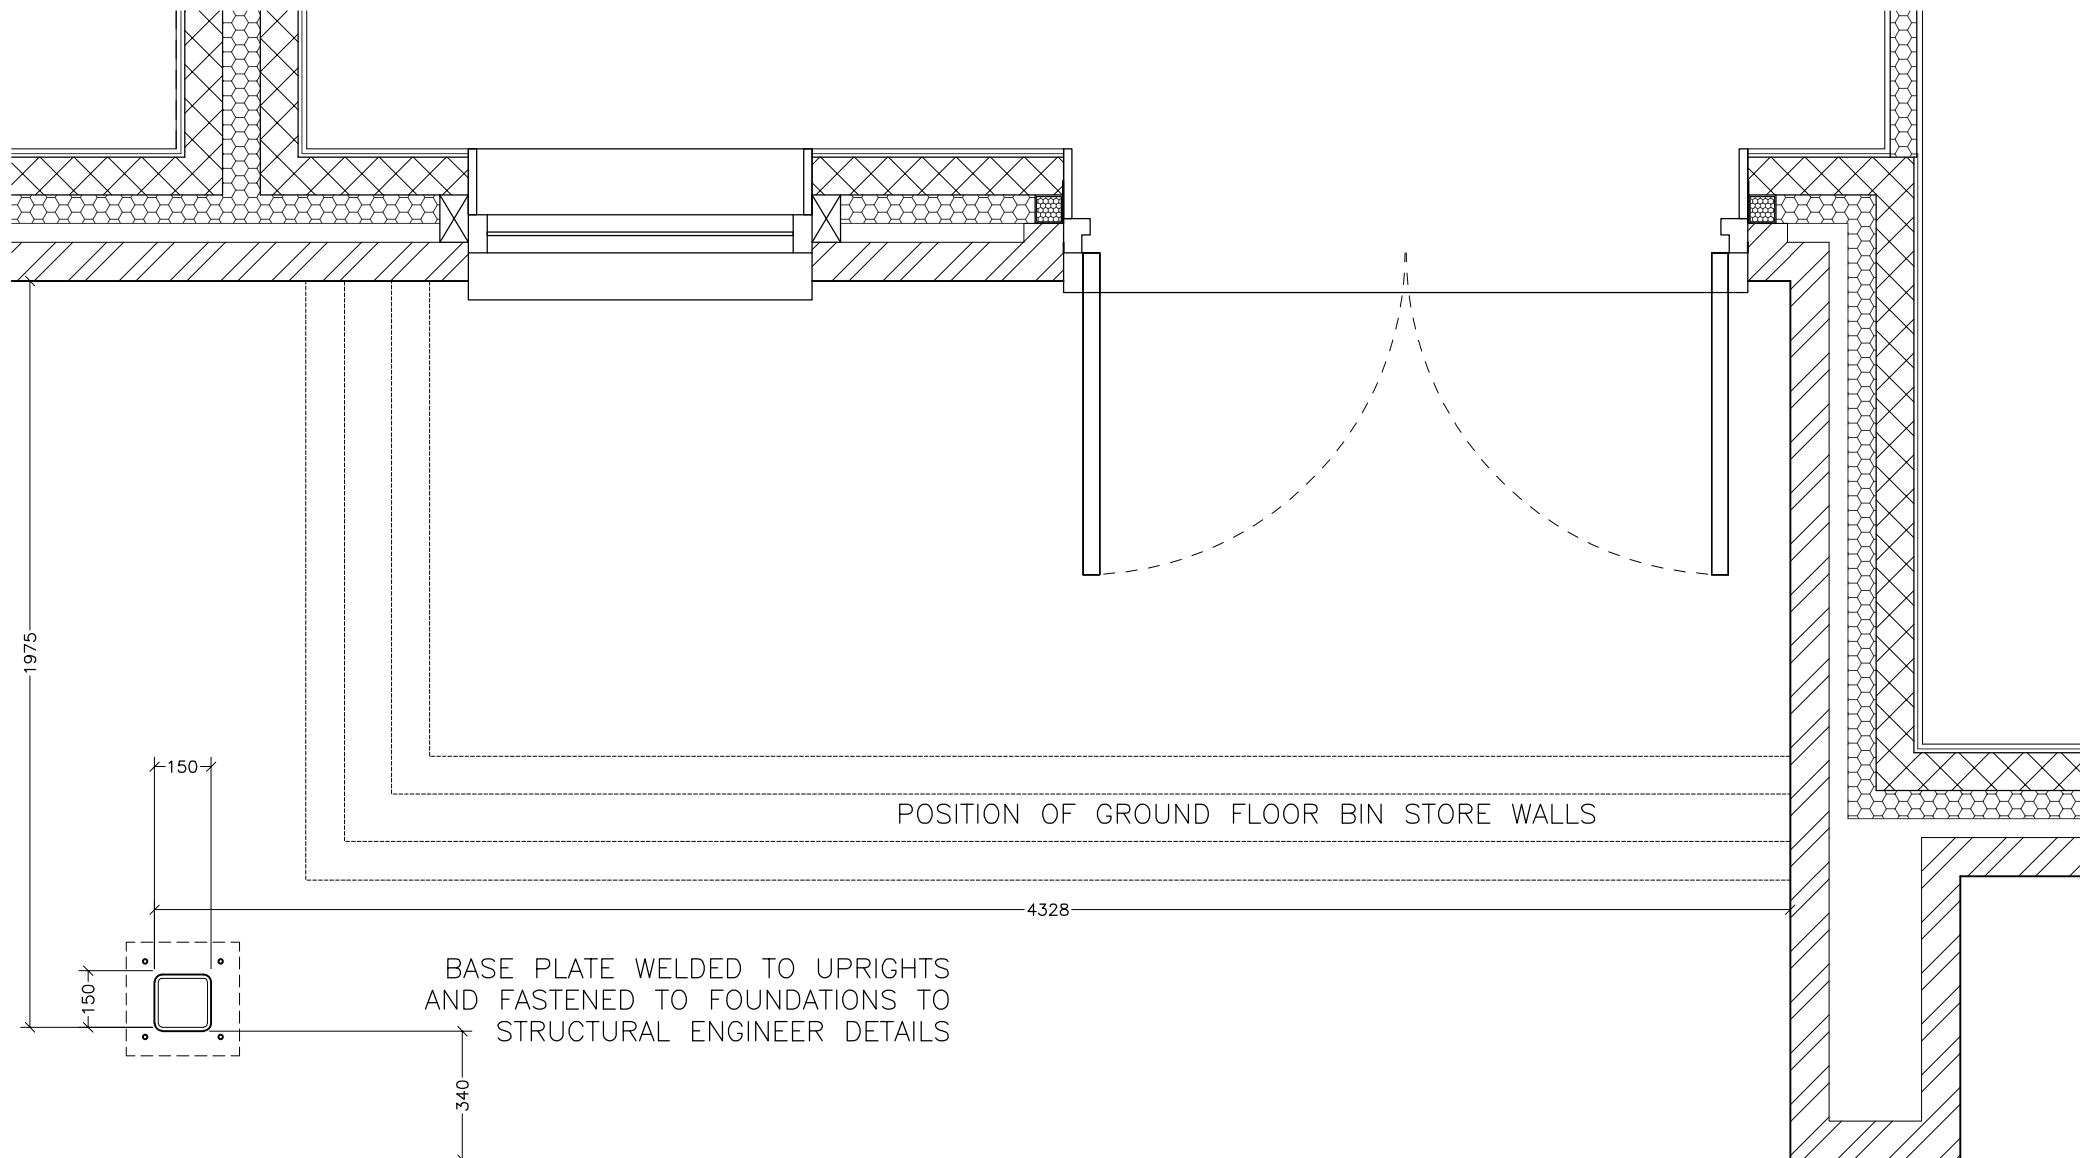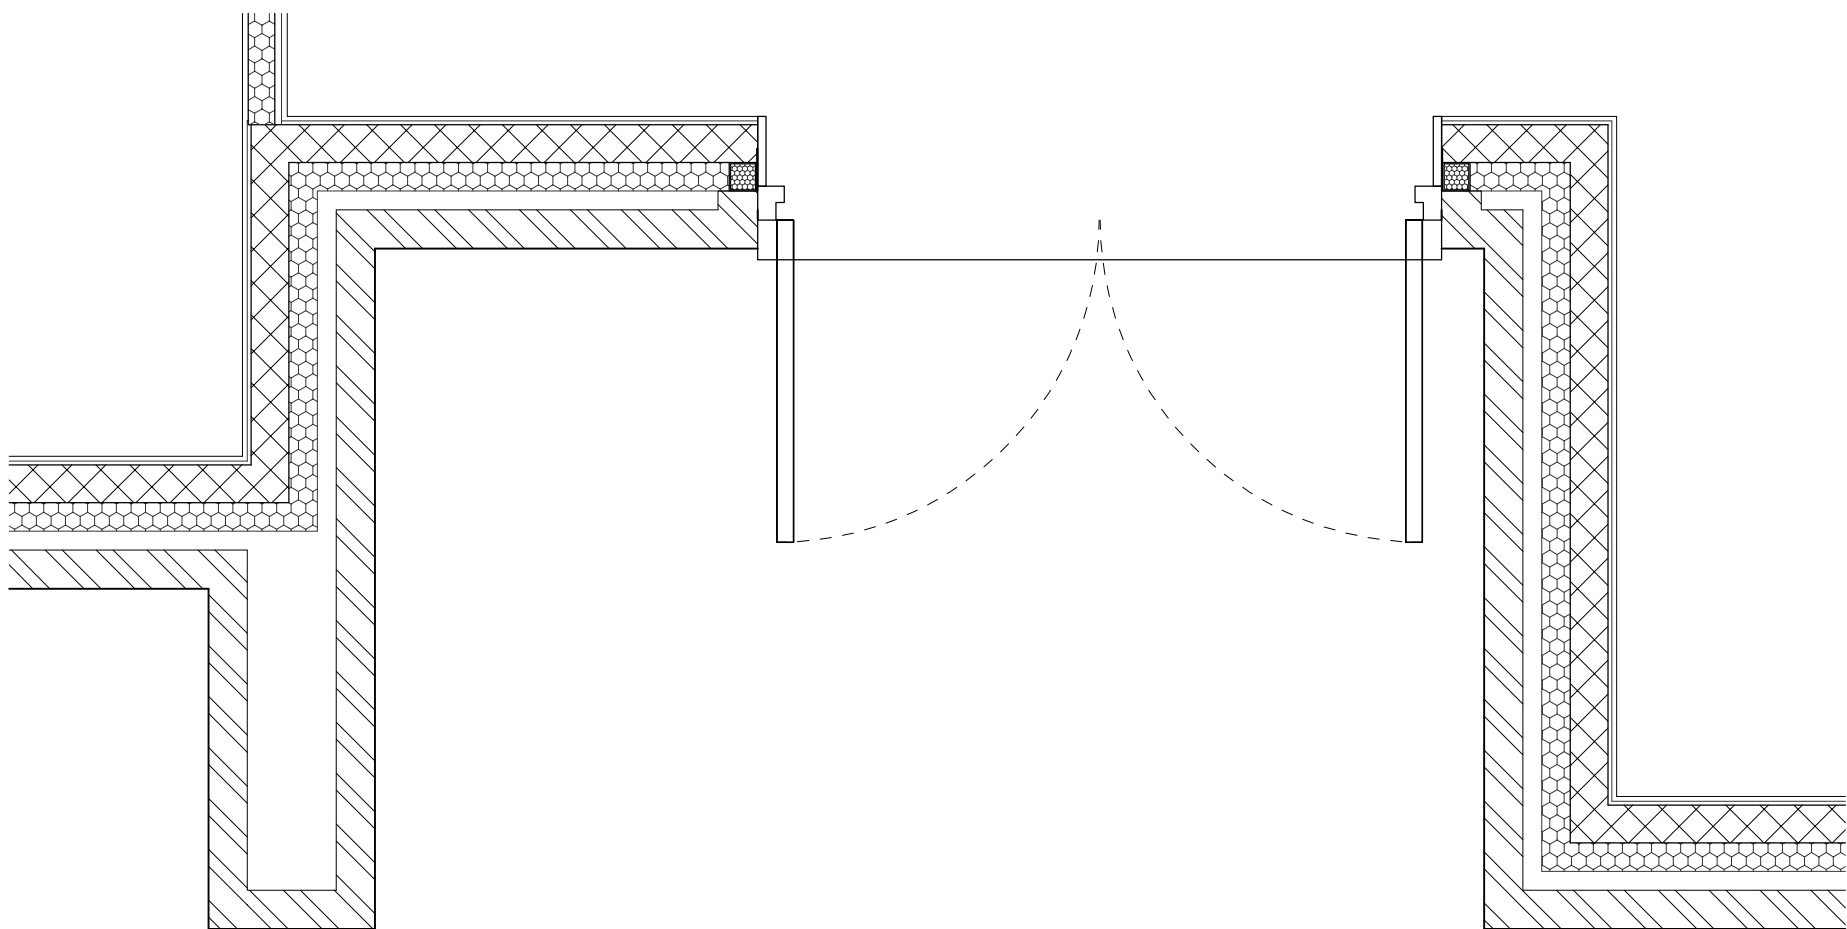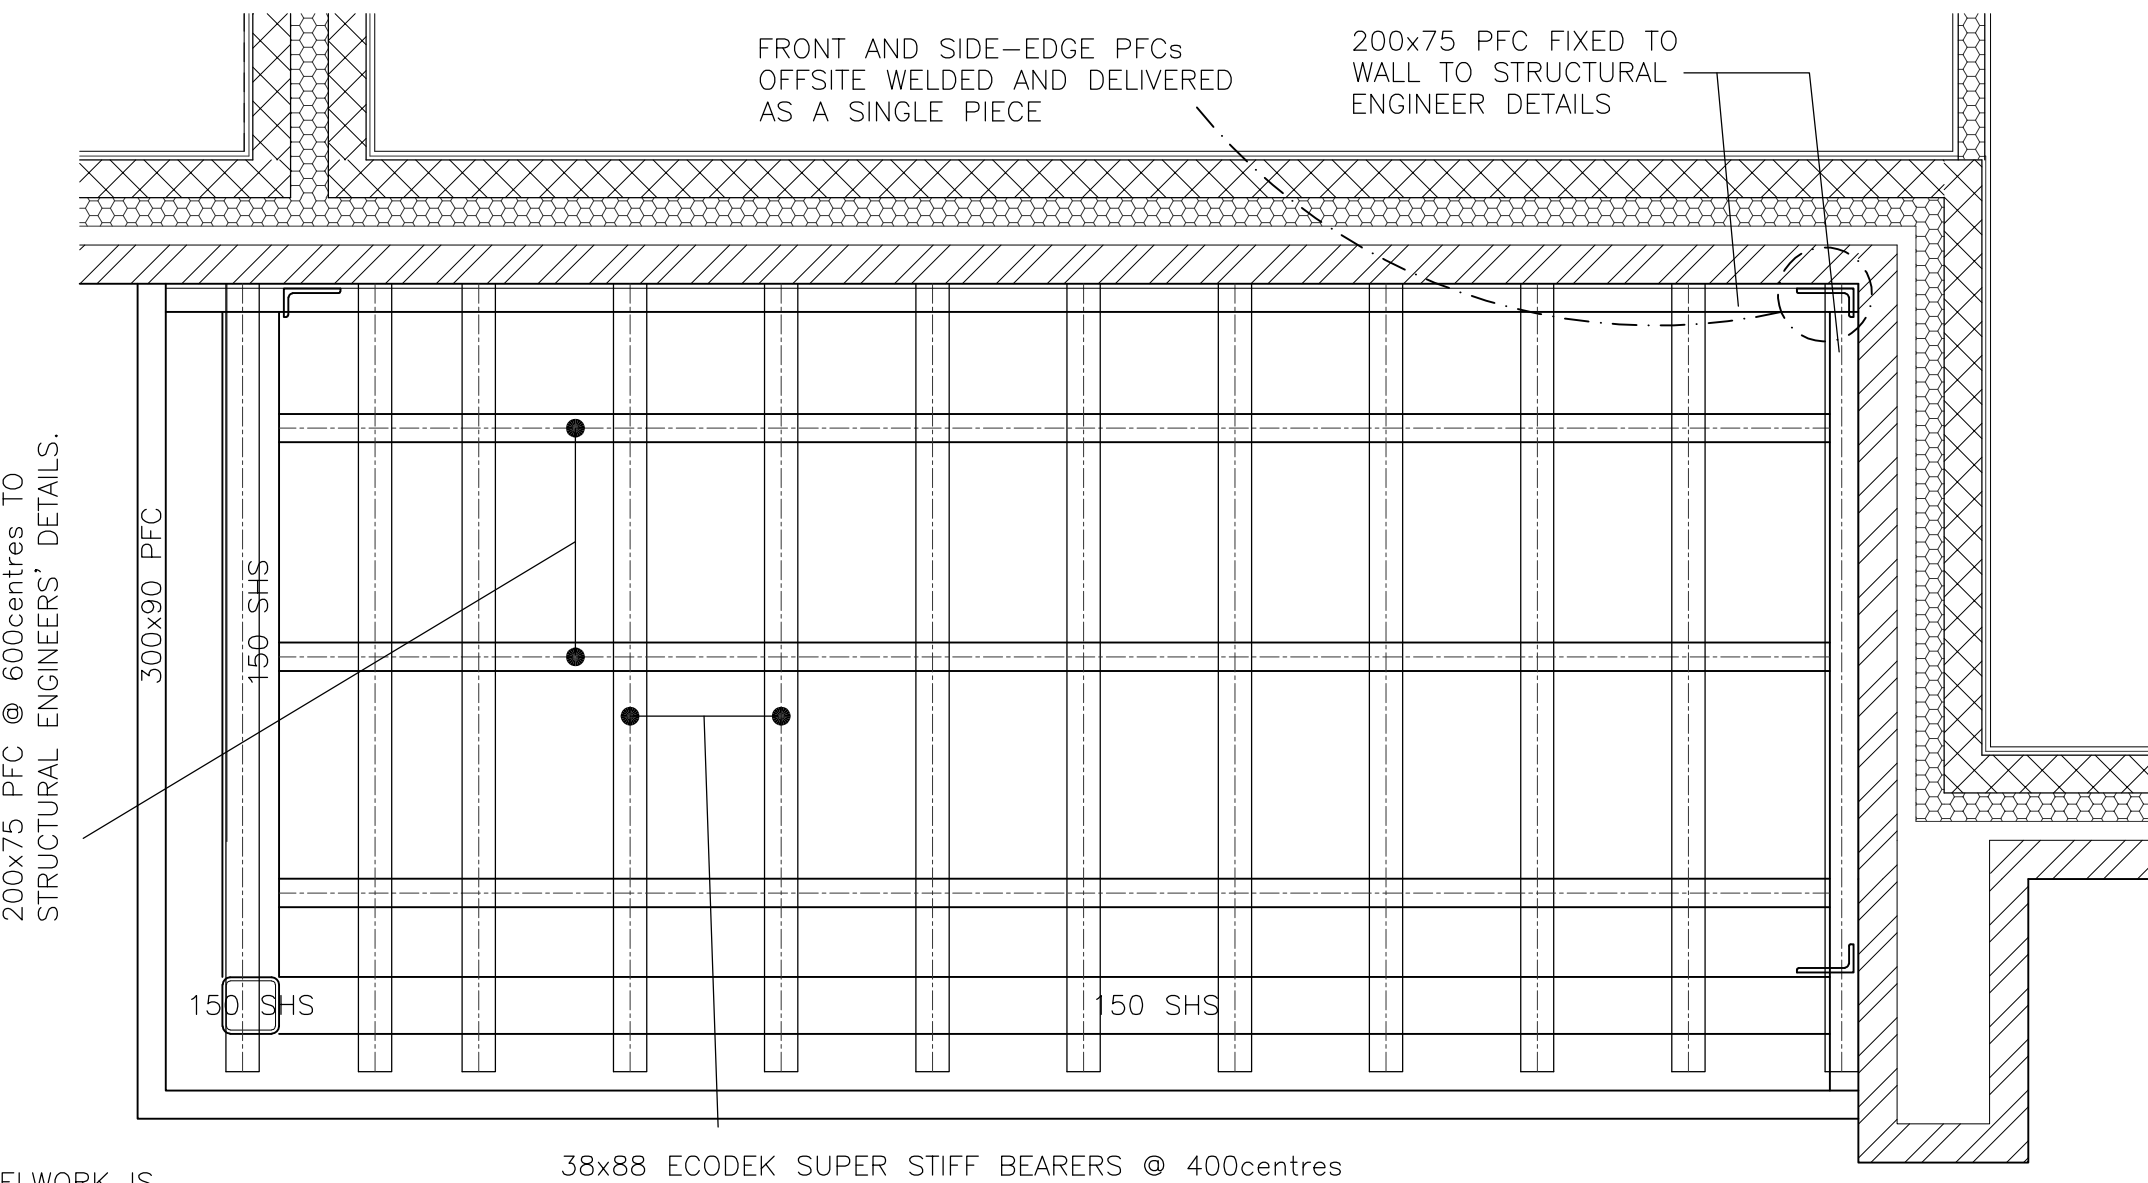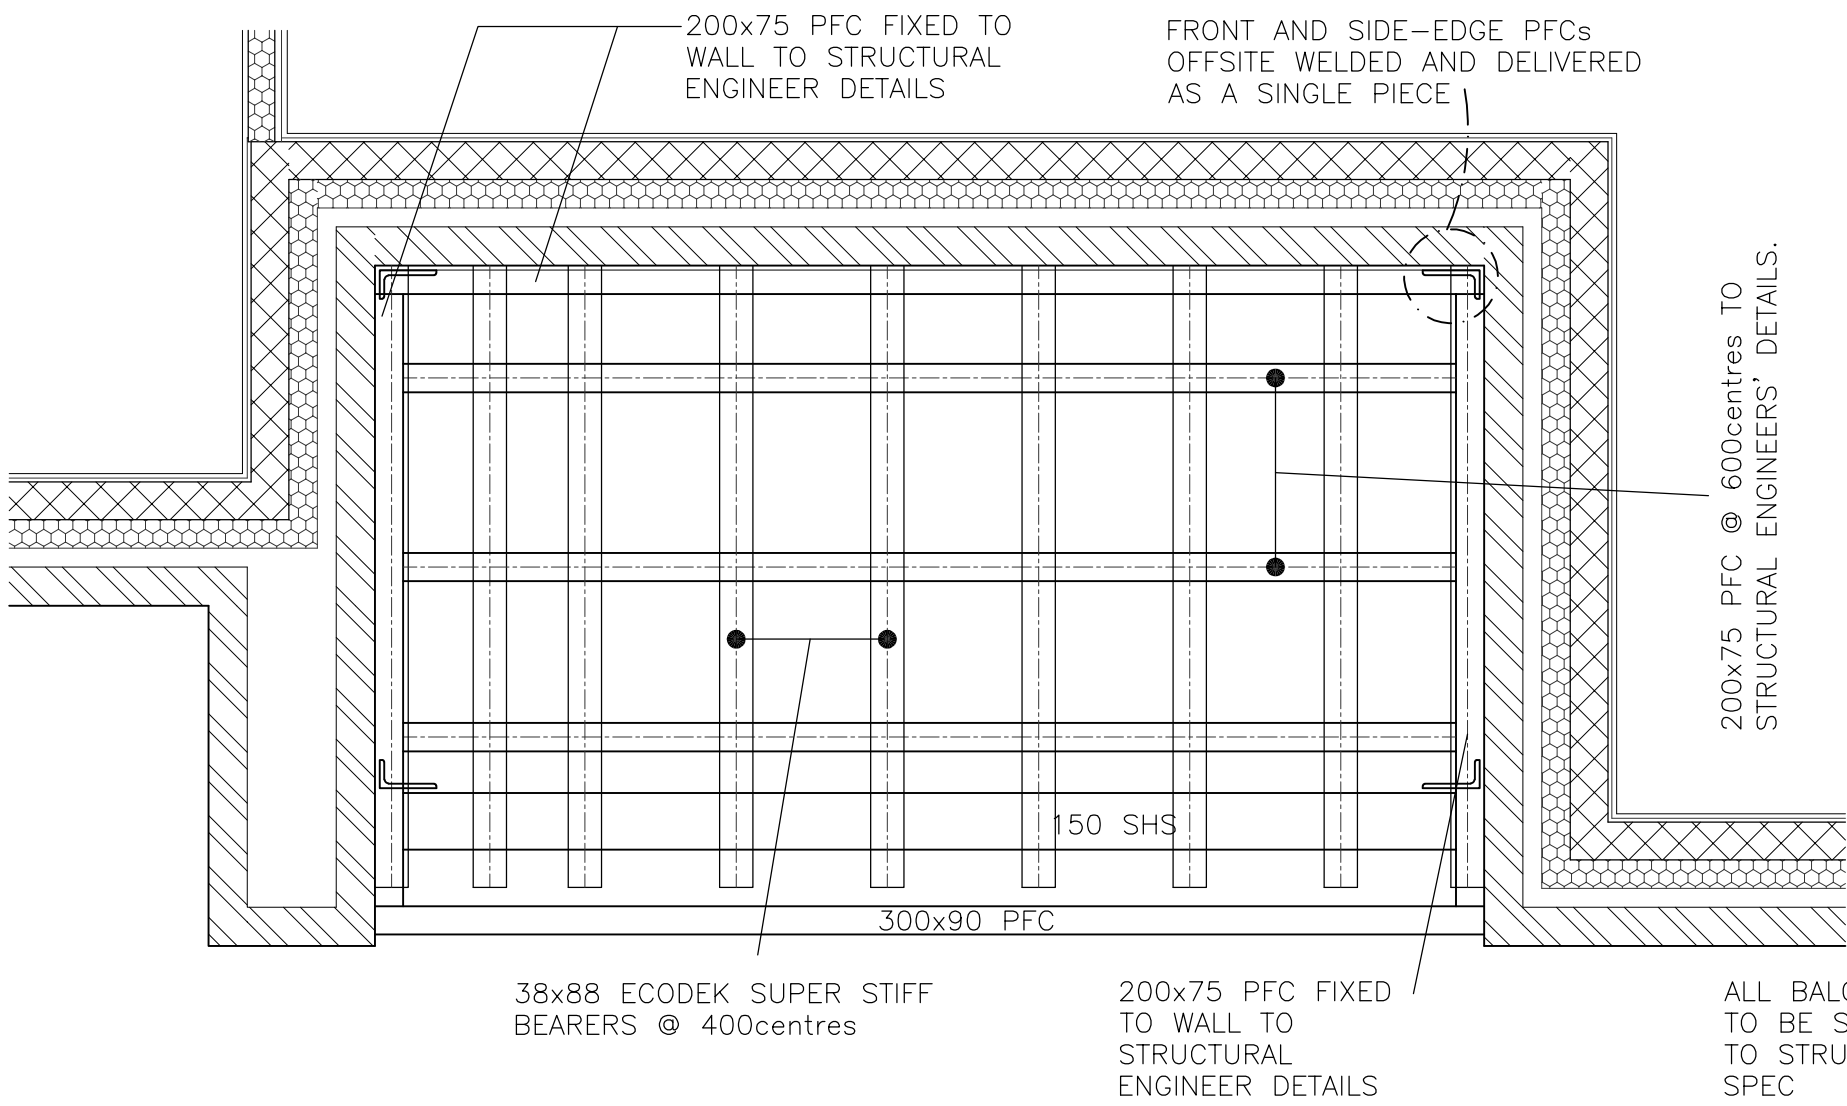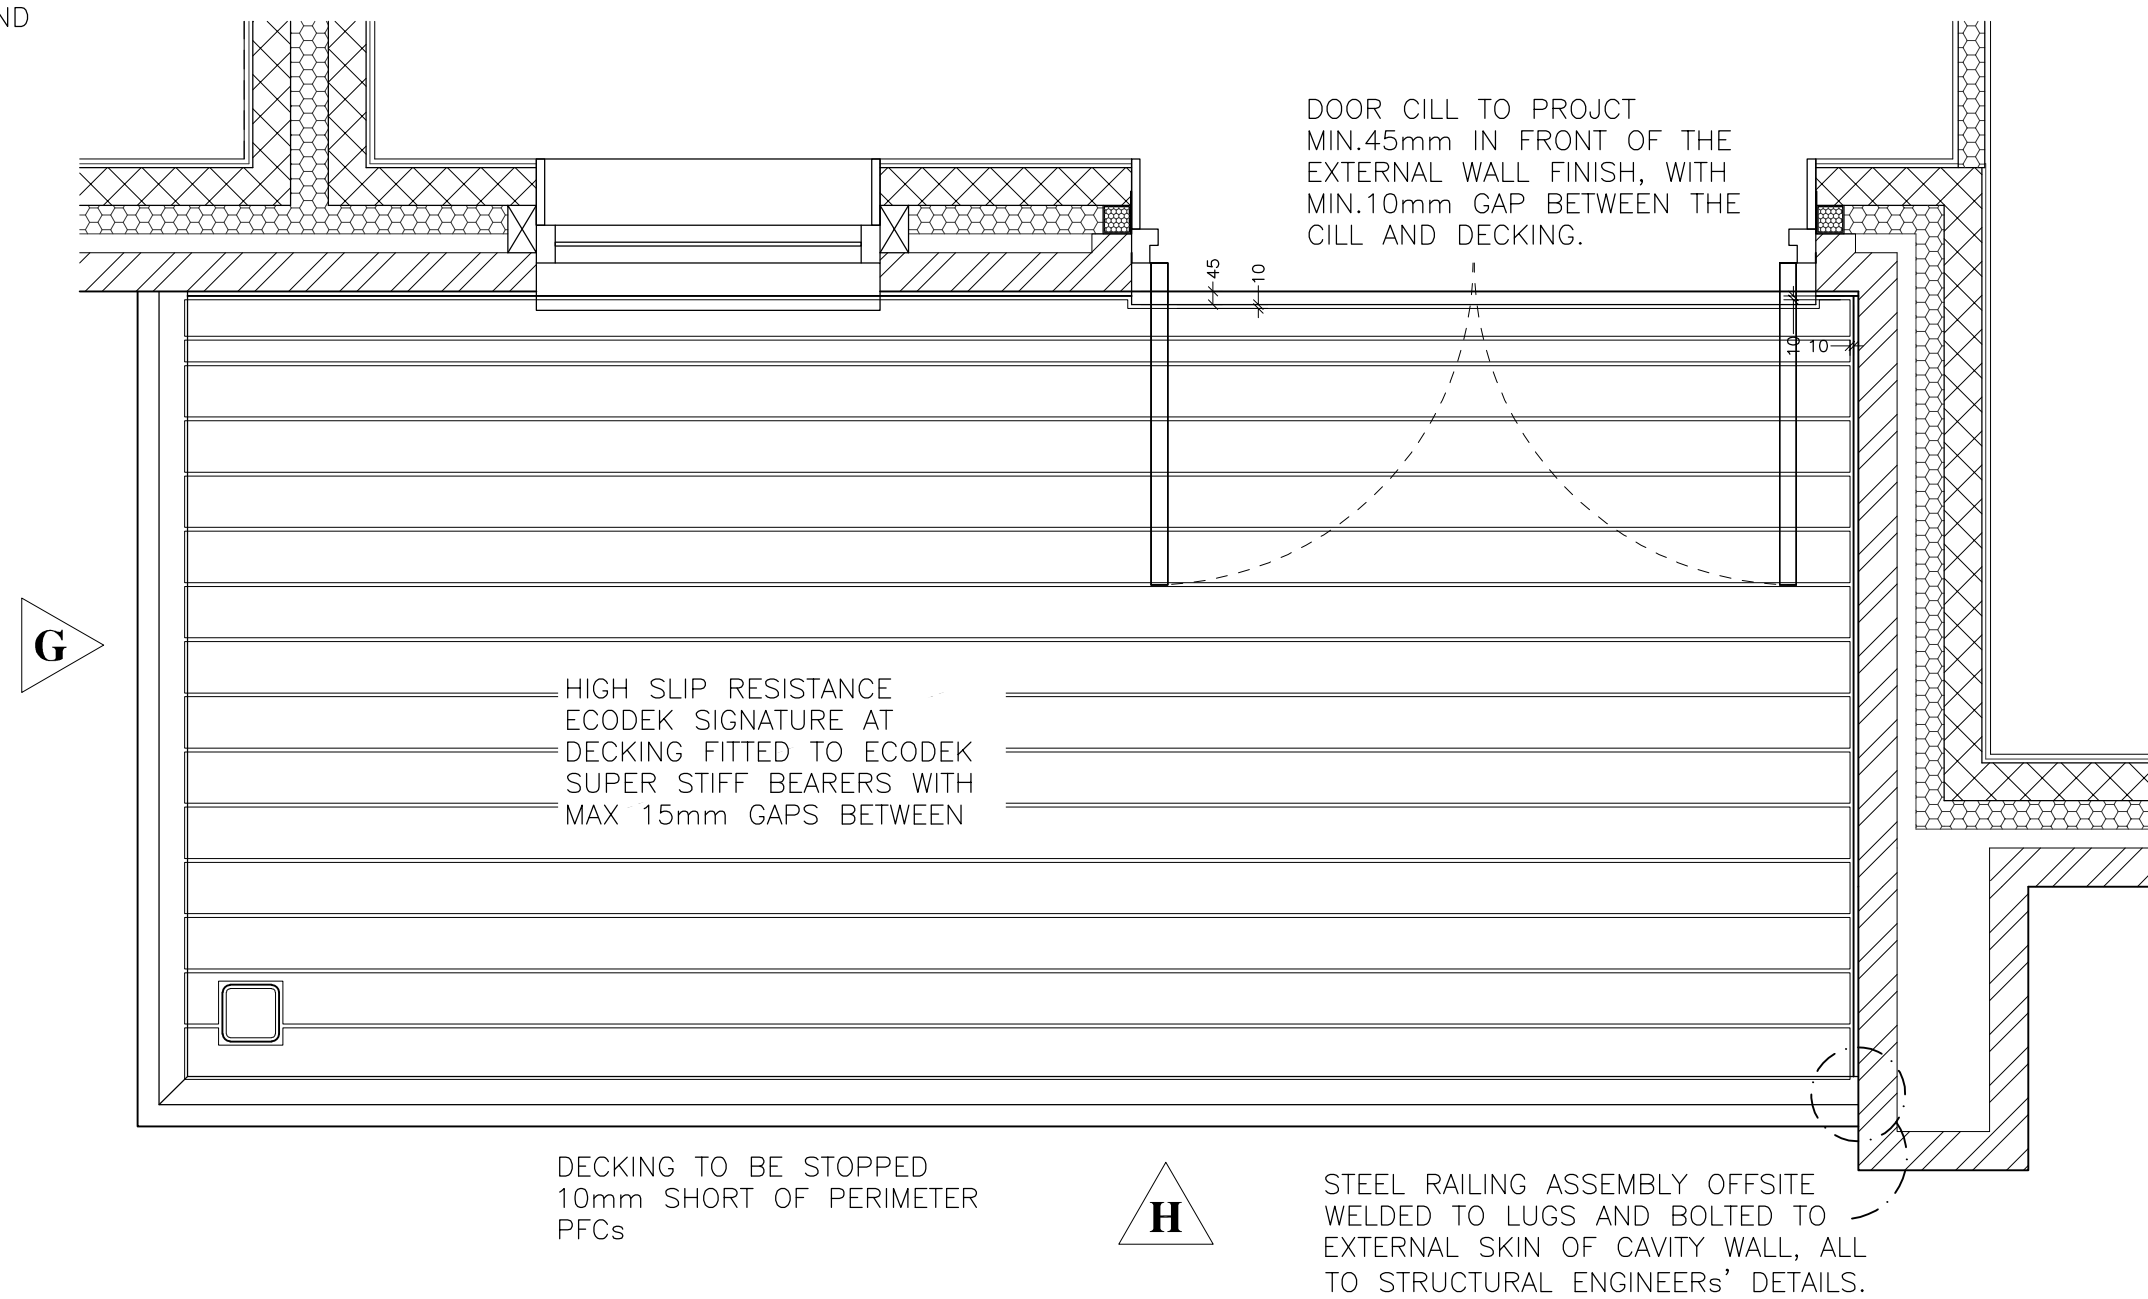

BALCONY 5

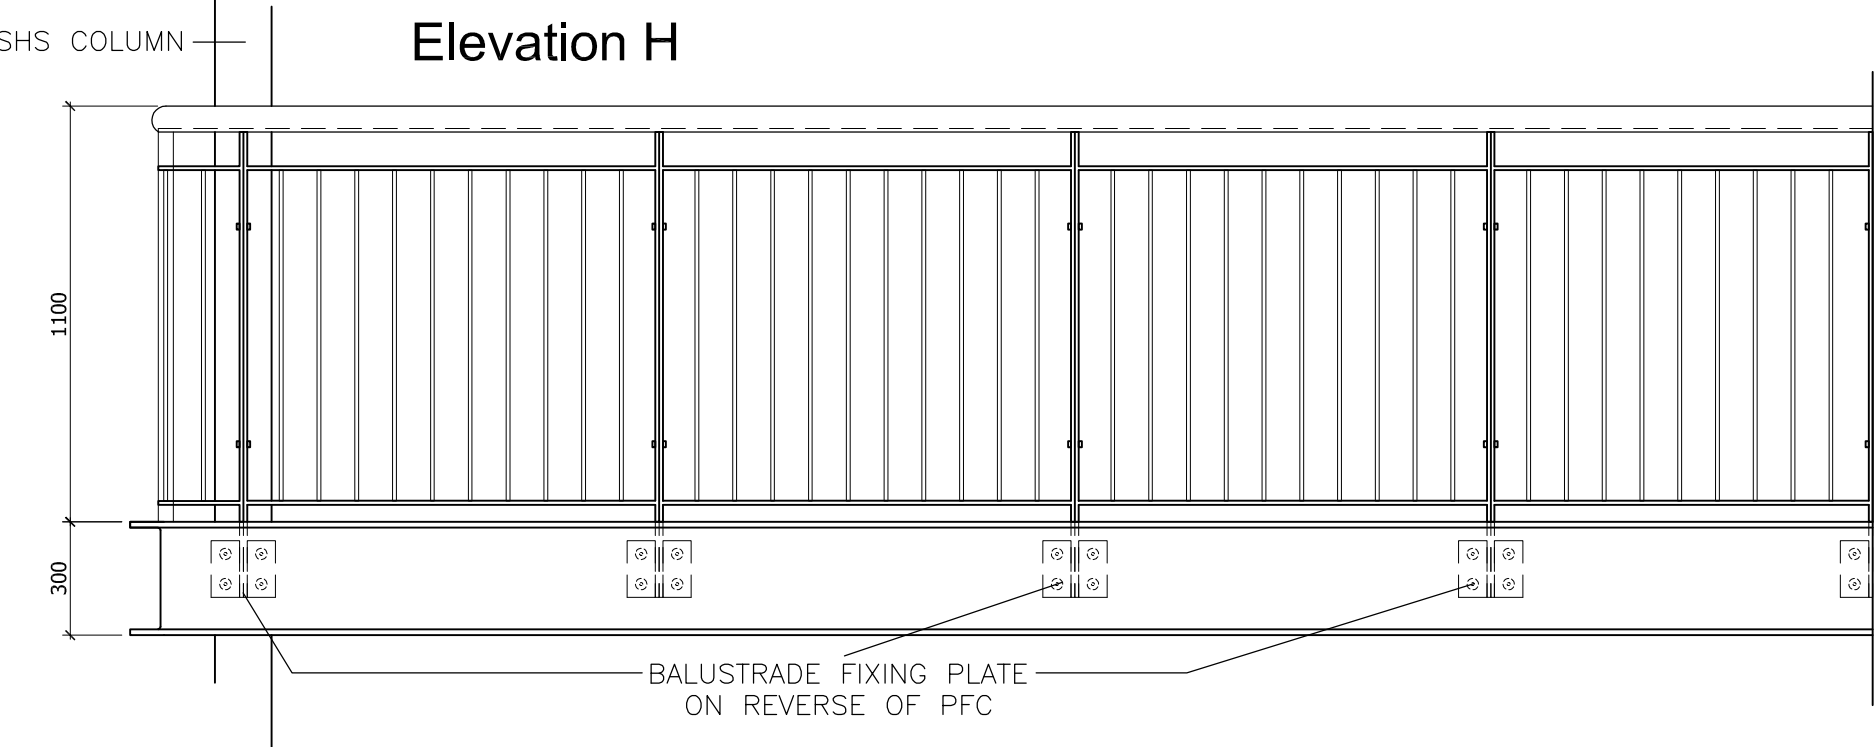

KEY TO BALCONIES

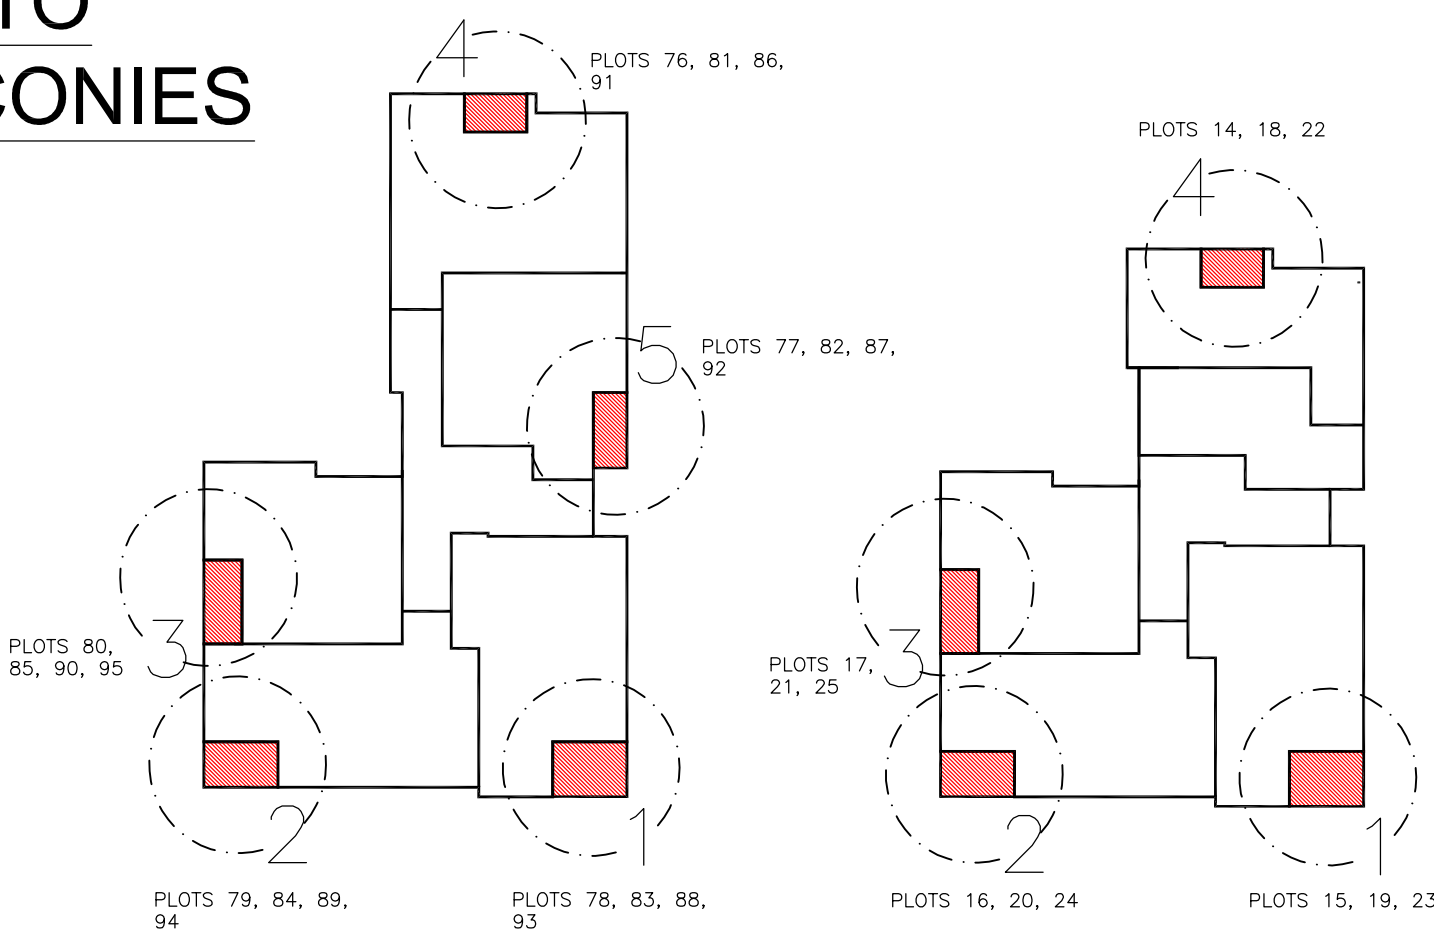

Client

DREW SMITH GROUP

Job title

Colt Industrial Estate
Havant
ITT for Homes England

Drawing title

Construction
Details
Typical Flat Balconies

Drawn	Date	Checked	Date	Scale at A1				
AH	06/08/20	PWV	06/08/20	1:20				
Job No.	Pro.	Org.	Zone	Level	Type	Role	No.	Rev.
18-197	CIE	MHA	ZZ	ZZ	DR	A	0712	C01
Purpose of Issue								
CONSTRUCTION								

Ground Floor | Bicentennial Building
Southern Gate | Chichester
West Sussex | PO19 8EZ

t: 01243 774748
e: admin@mharchitects.co.uk
www.mharchitects.co.uk

Limited Company
Registered in England No.0964333

