


First Floor

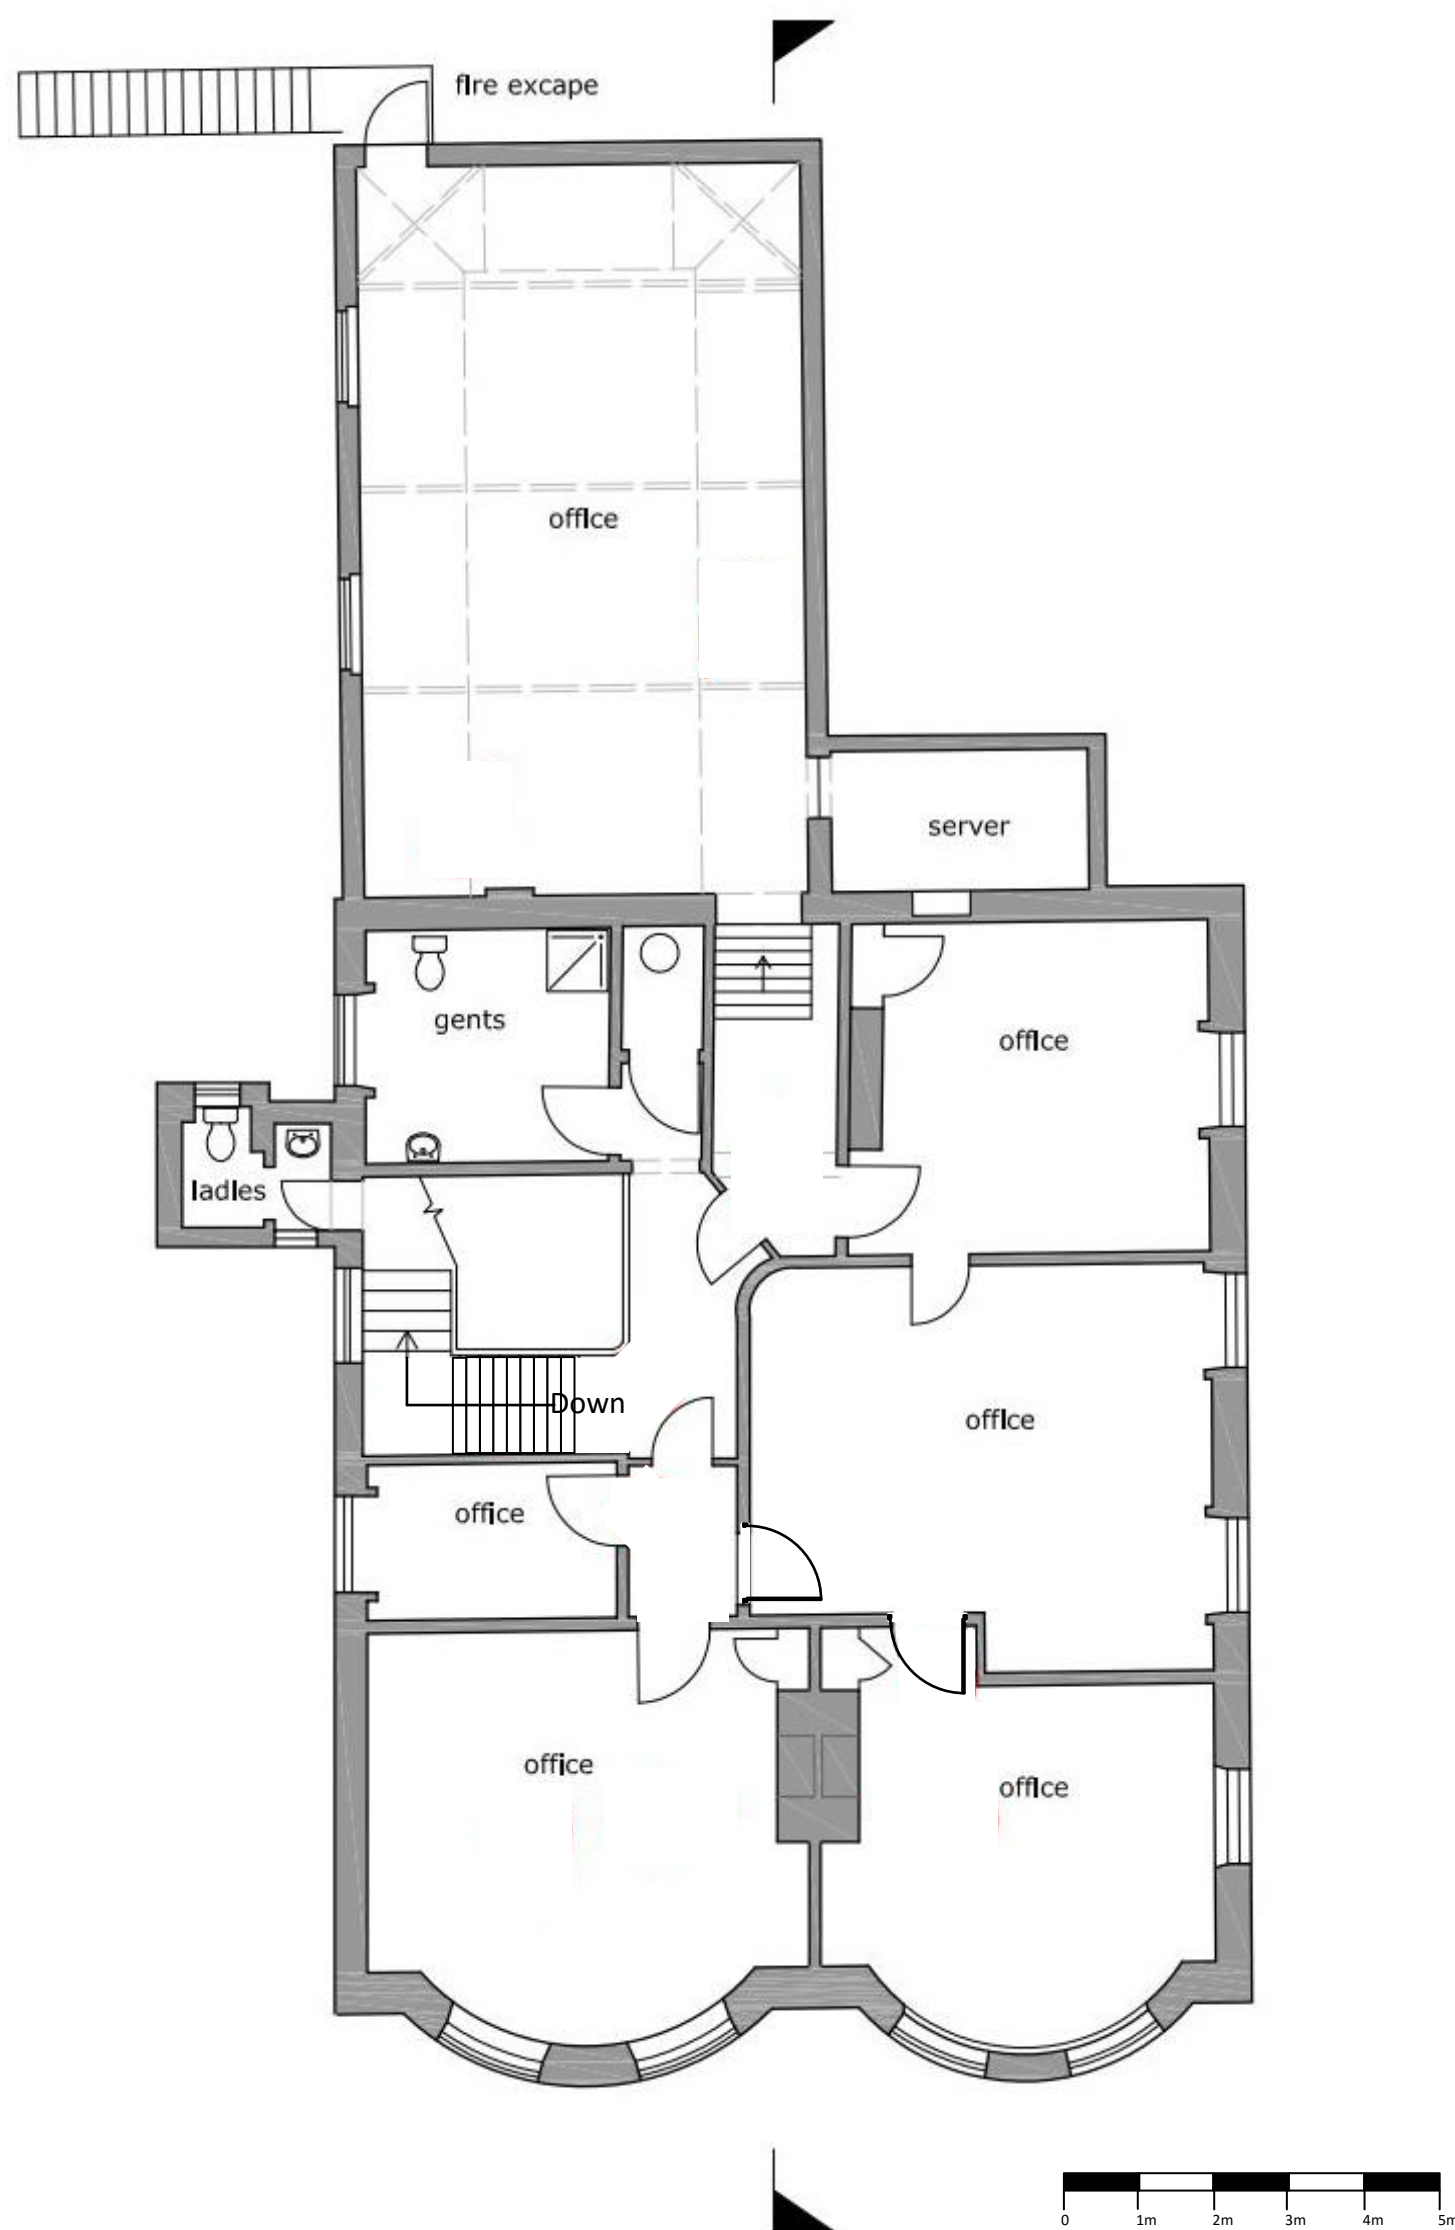


Existing First Floor and Basement Plans (1:100 at A3)

Hall Place,
20 South Street,
Havant,
Hampshire
PO9 1DA

Planning Portal Reference: PP-05228387

Submitted: 24th July 2016

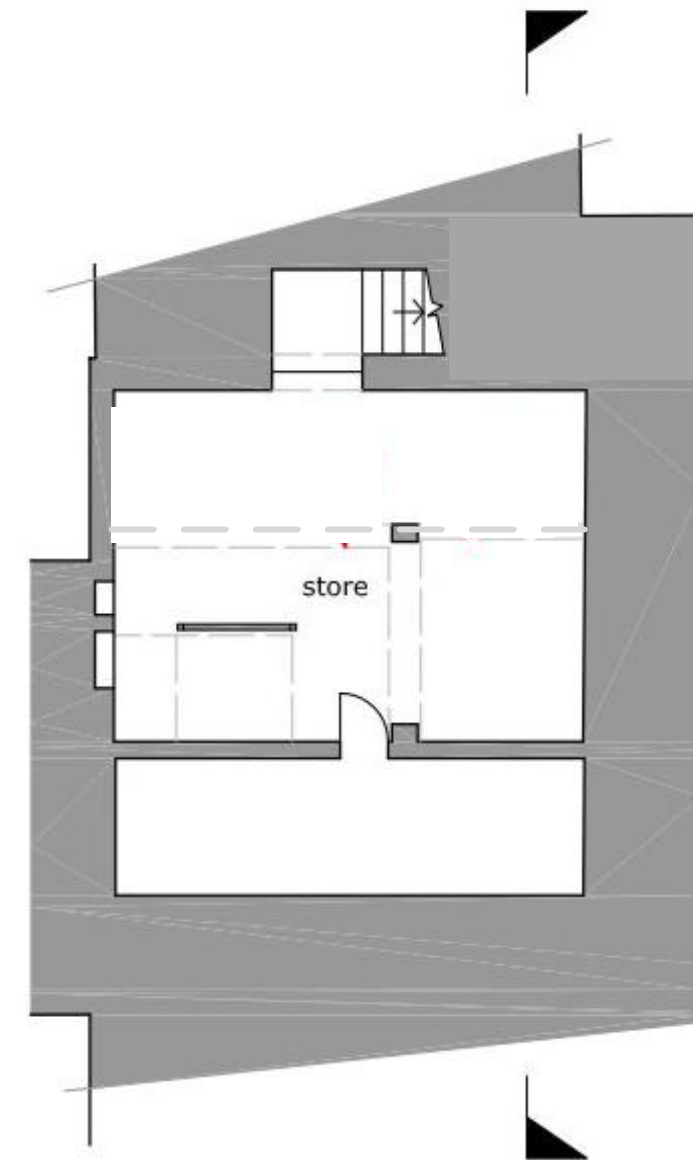

Basement