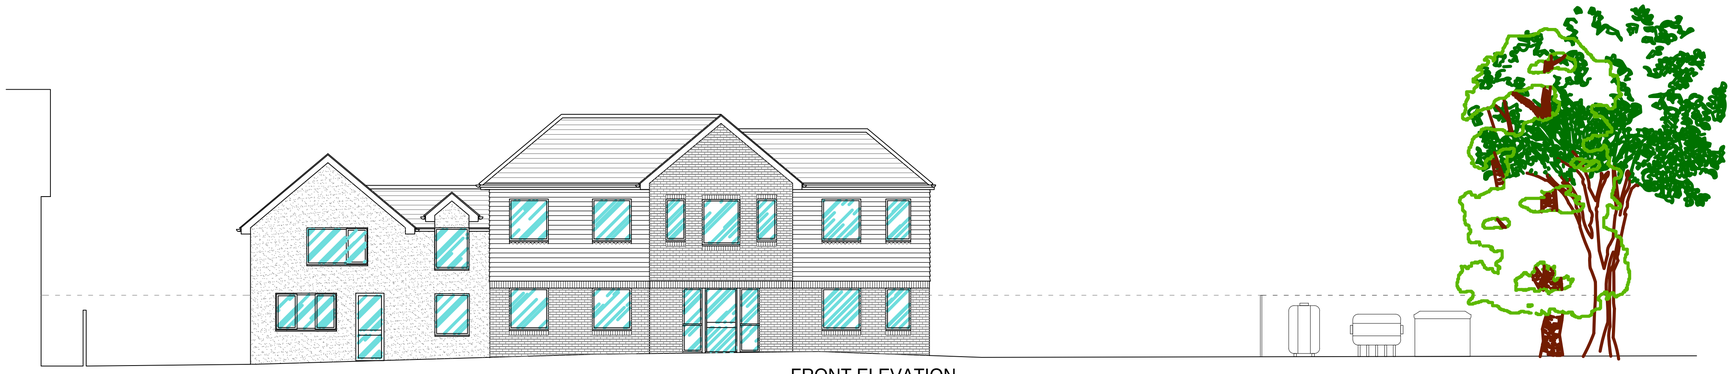

FRONT ELEVATION

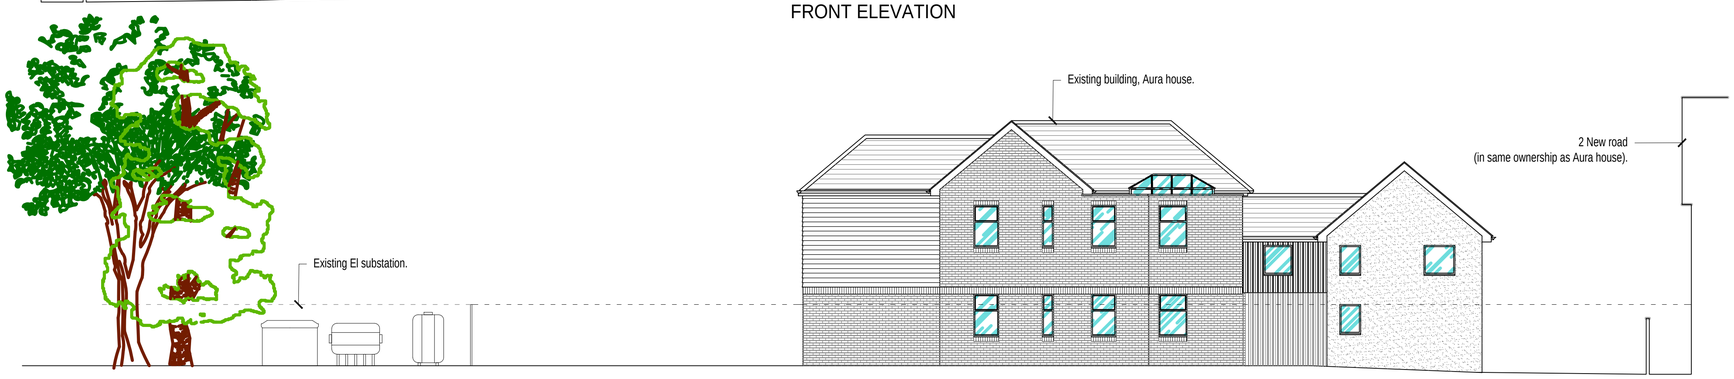

REAR ELEVATION

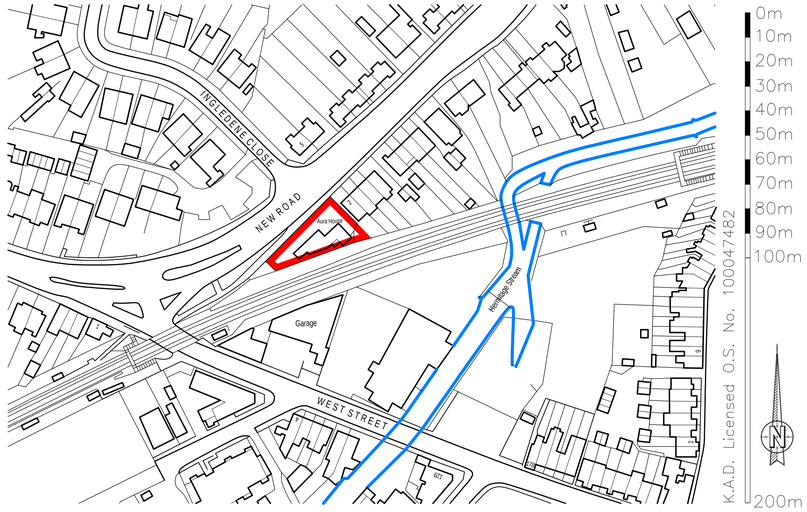

LOCATION PLAN 1:1250@A1

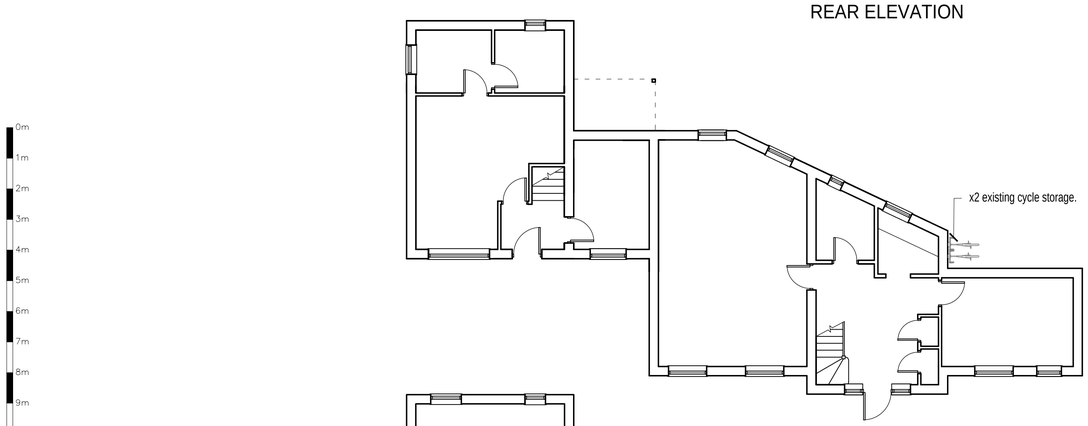

GROUND FLOOR PLAN

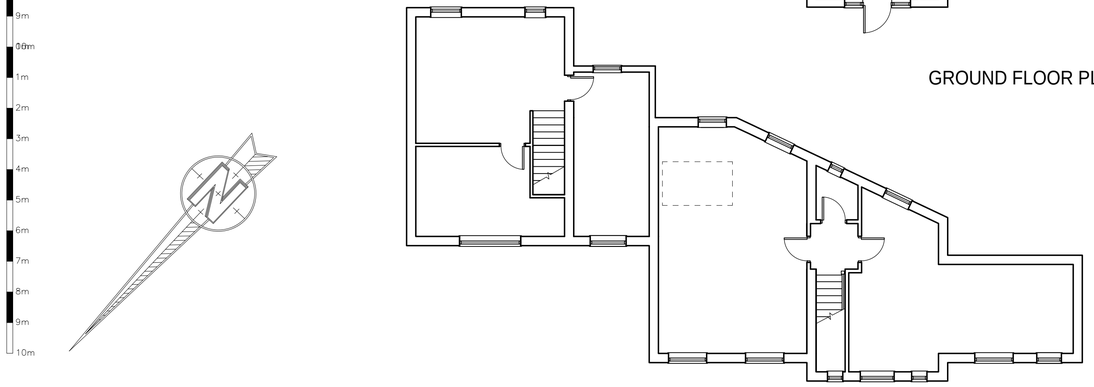

FIRST FLOOR PLAN

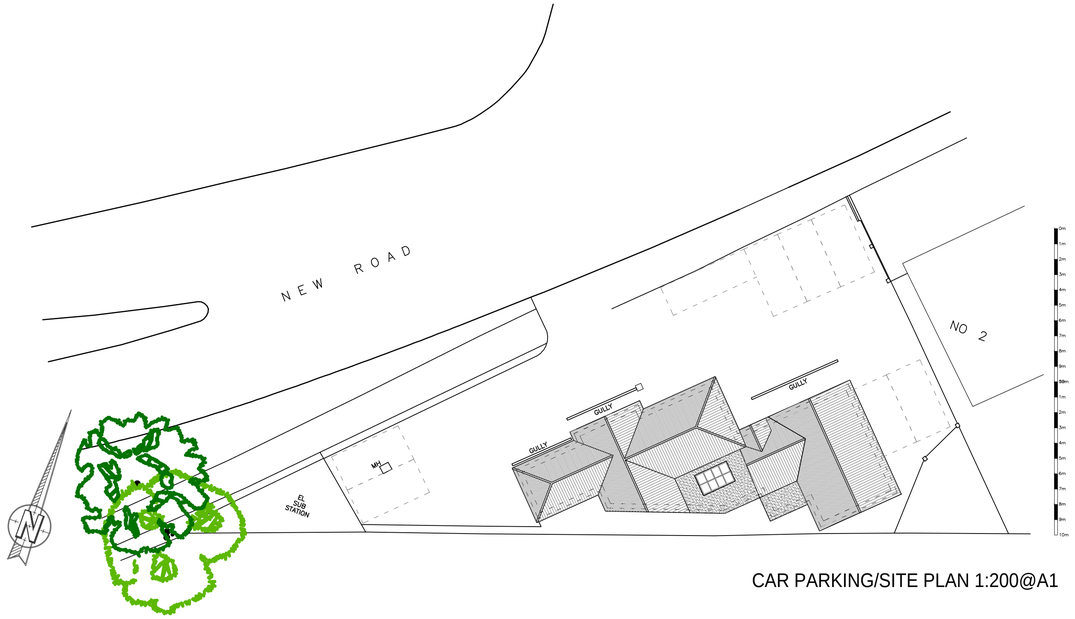

CAR PARKING/SITE PLAN 1:200@A1

KNIGHT ARCHITECTURAL DESIGN

K.A.D. Ltd.
The Gatehouse, Admirals Wood
7 Coldeast Way
Sarisbury Green
Southampton
SO31 7AT
m: 07801 346 479
t: 01489 660 194
e: ian@k-a-d.co.uk

Project
AURA HOUSE
2a NEW ROAD
HAVANT

Client
GARY ROBINSON

Drawing
EXISTING PLANS

Scale	Date
1:100@A1	SEP 2016

Project no.	Sequential	Bldg/Floor	Detail	Rev
KAD	03	A	EX	B