


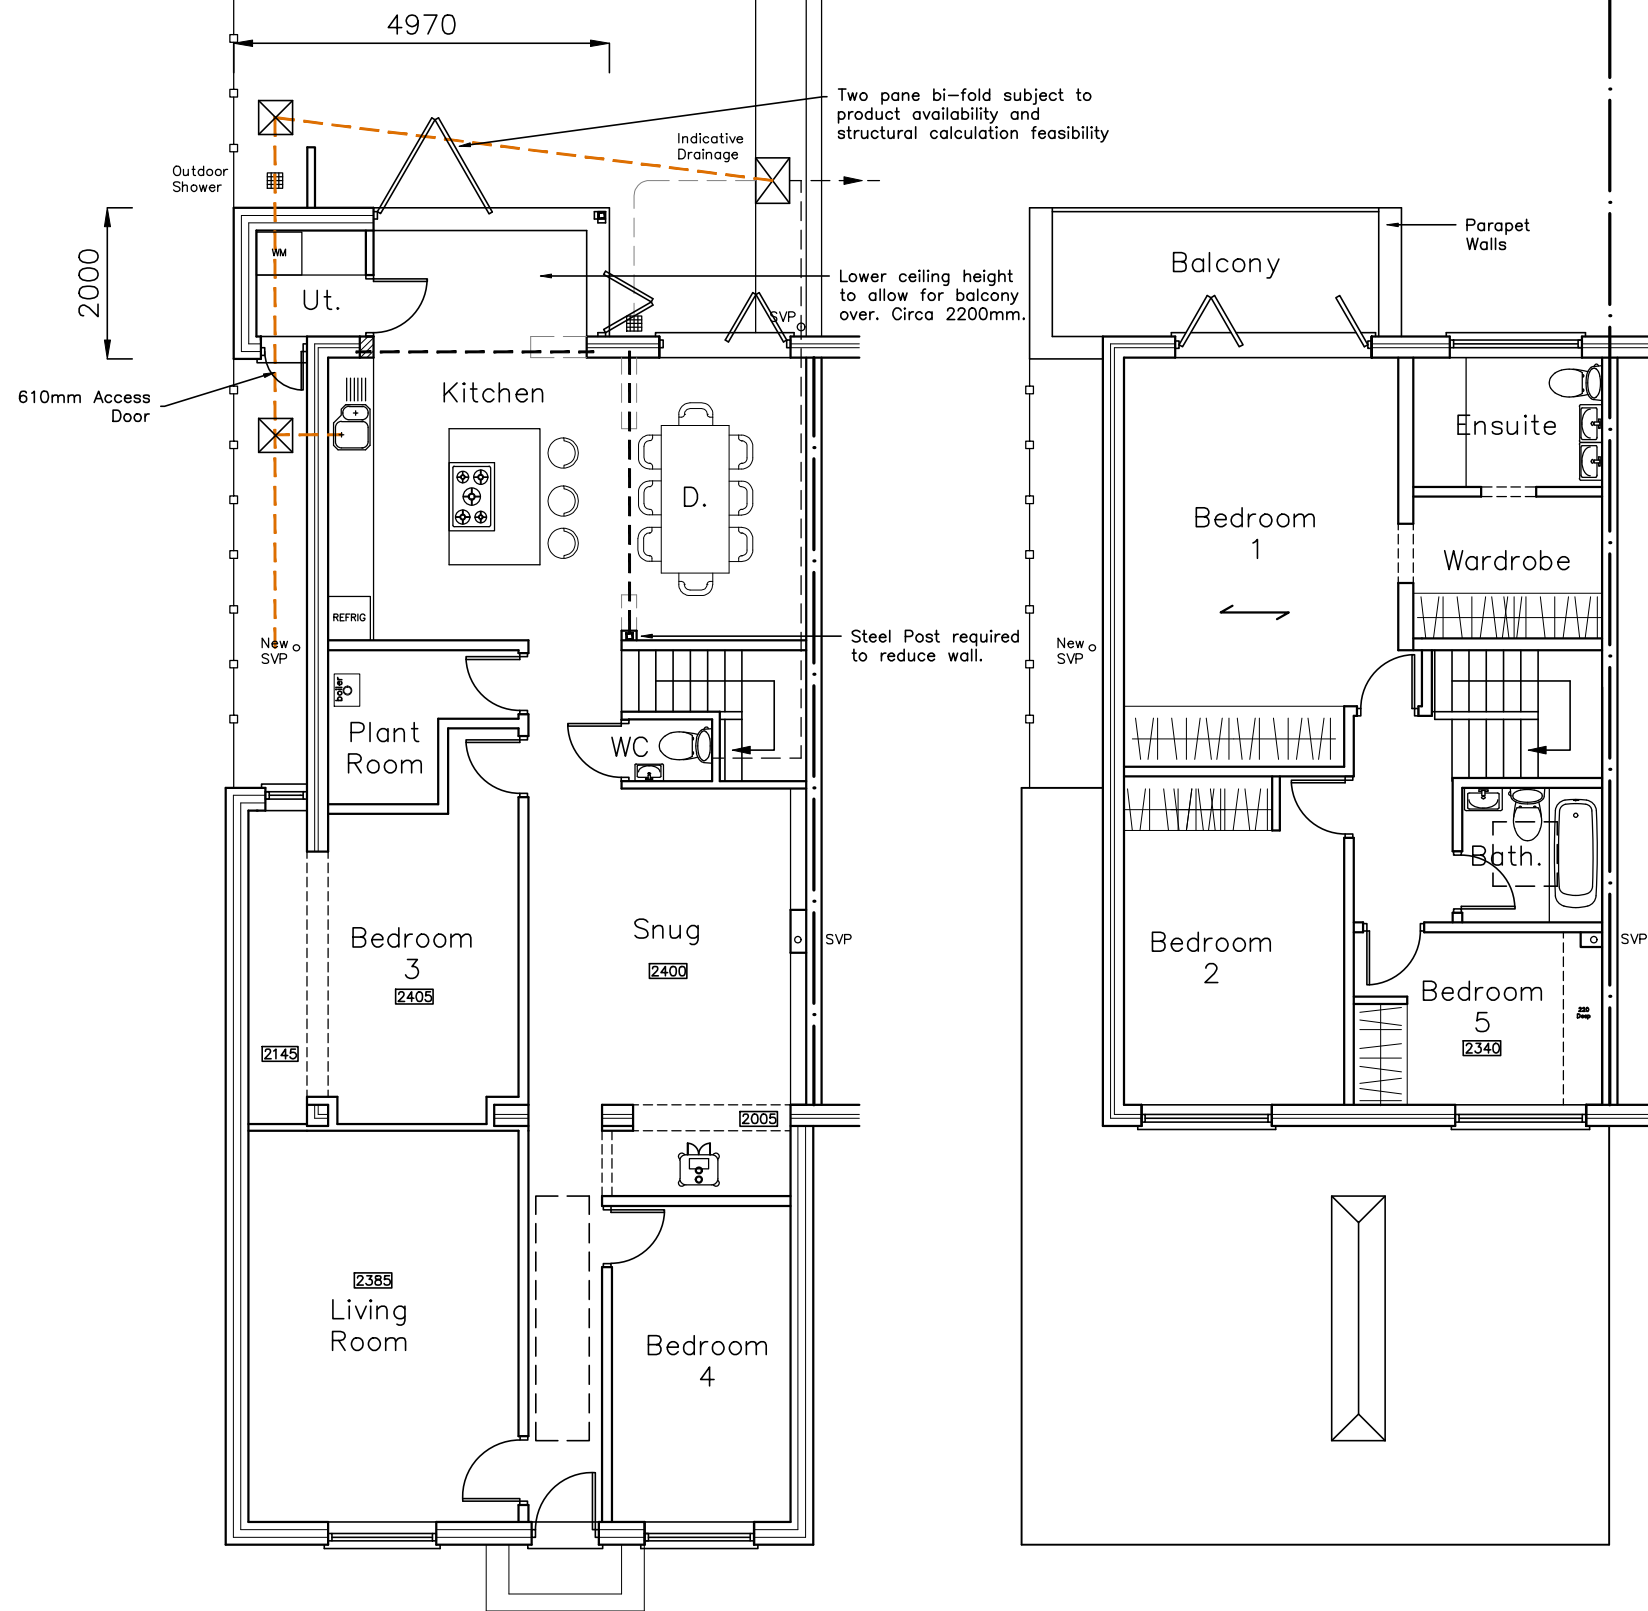

Ground Floor

First Floor

Roof Plan

CAD

Critchley Architecture And Design Ltd.
Contact: 02392 474 919 | info@caad.online
The Old Brewery, 15E South Street, Havant, PO9 1BU



PROPOSED PLANS

Revisions

- a) Annotation update/20.12.2021/SAR
- b)
- c)
- d)

39 Meath Close,
Hayling Island,
Hampshire,
PO11 9QN

Scale A1=1:50, A3=1:100
Drawn SAR/LNR
Date 16/12/2021

21091-421 ^A

10m

20m

30m

40m