




CAD

Critchley Architecture And Design Ltd.
Contact: 02392 474 919 | info@caad.online

The Old Brewery, 15E South Street, Havant, PO9 1BU

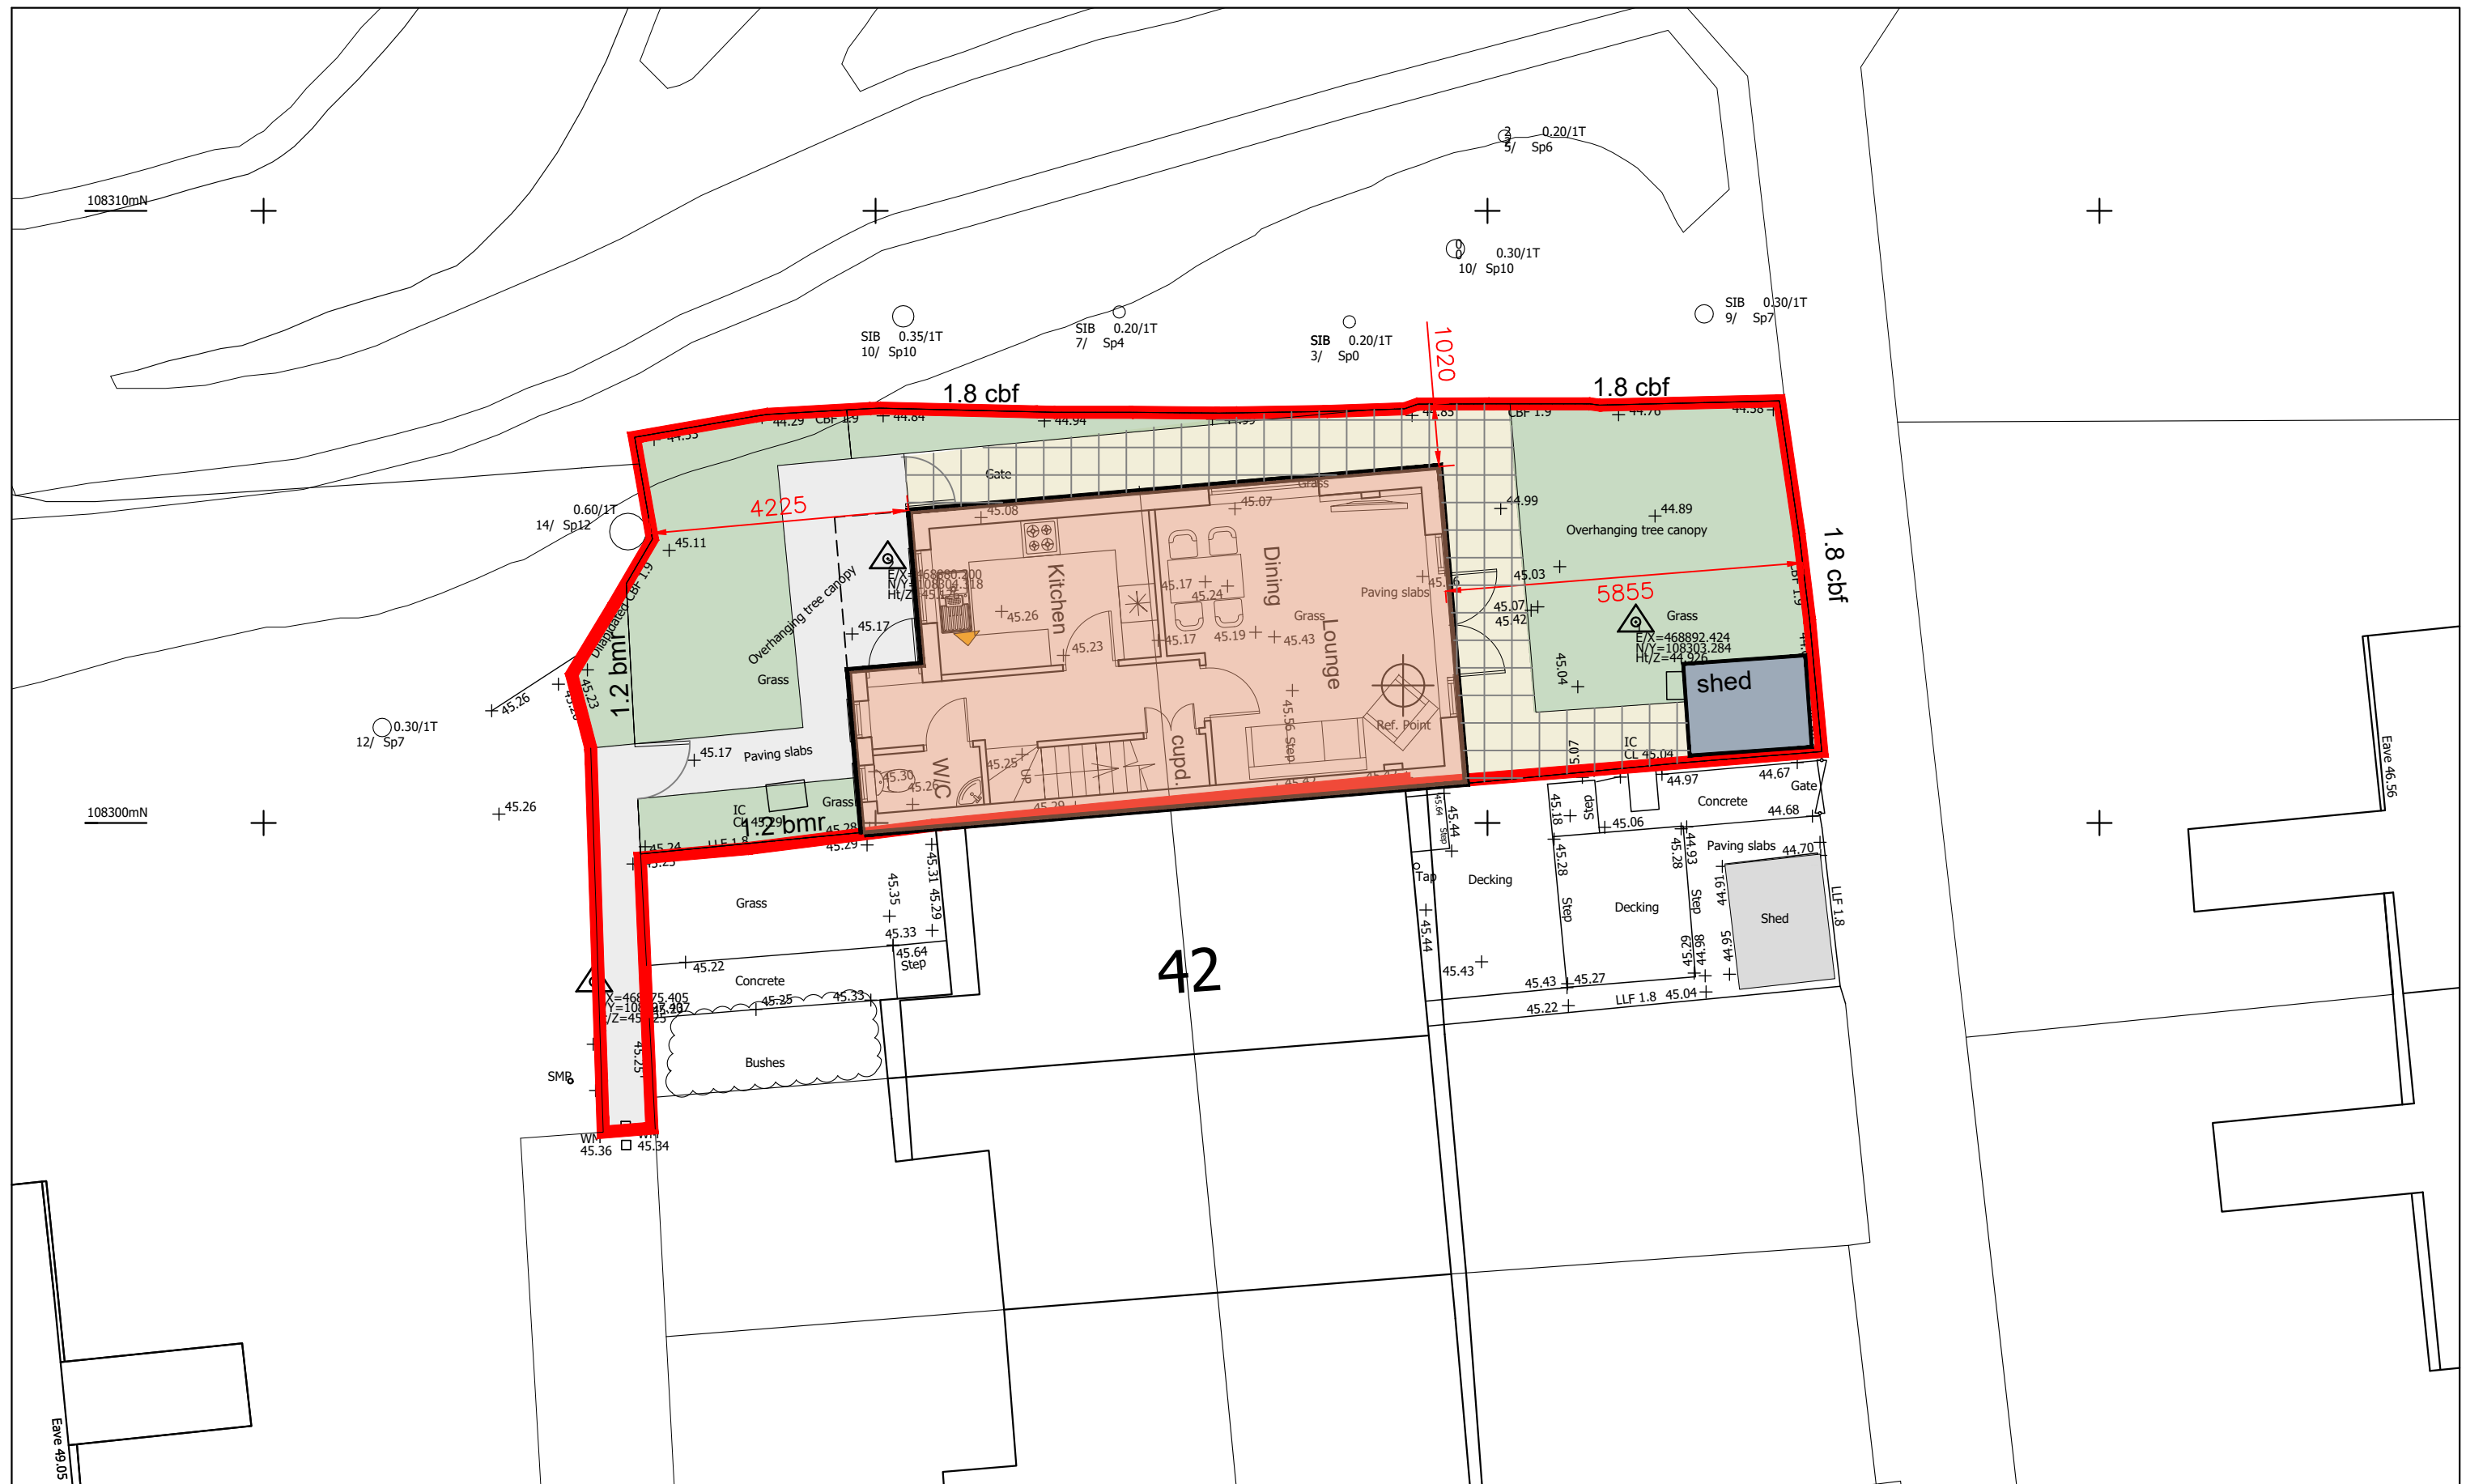

PROPOSED SITE LAYOUT

Revisions
a) Planning revisions/29.06.21/JHL
b)
c)
d)

42 Lombardy Rise,
Watlington,
PO7 8EB

Scale A1=1:50, A3=1:100
Drawn JHL
Date 09/02/21

21018-112 ^A

10m

20m

30m

40m