


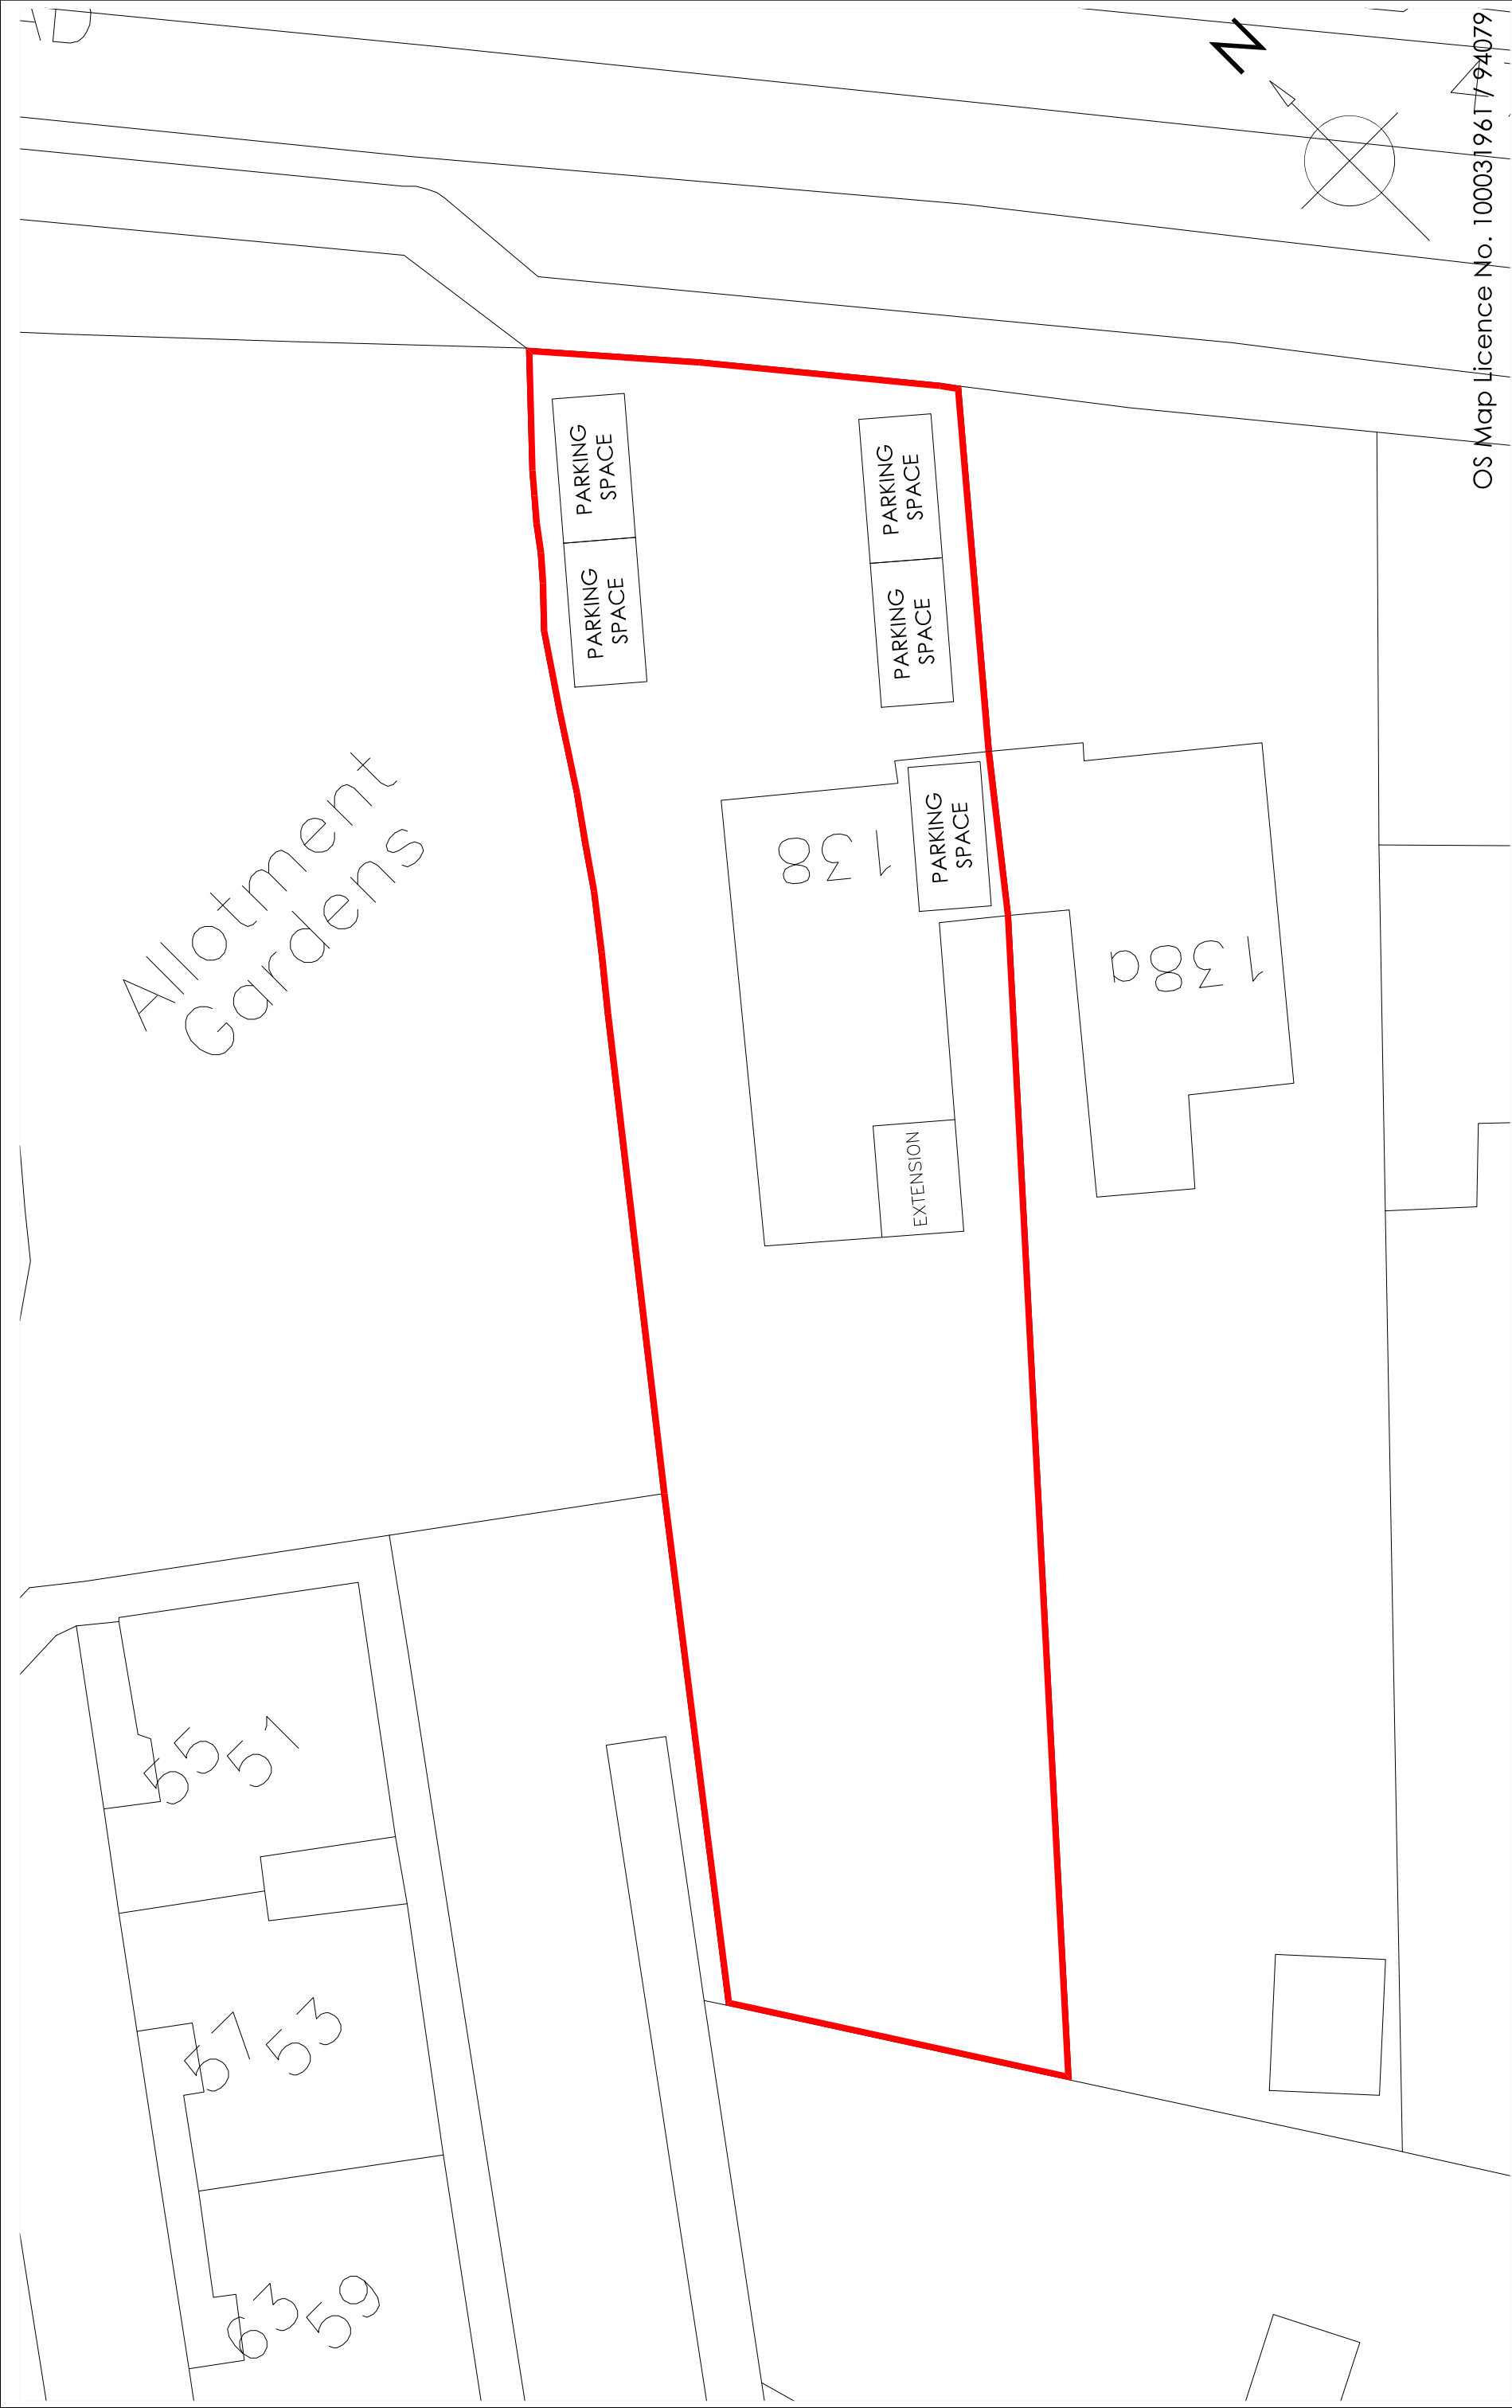

Allotment
Gardens

138a

138

EXTENSION

PARKING
SPACE

PARKING
SPACE

PARKING
SPACE

PARKING
SPACE

PARKING
SPACE

OS Map Licence No. 100031961794079

Copyright is reserved by GBS Designs and is issued on the condition that it is not copied or disclosed by or to any unauthorised persons without prior consent in writing from GBS Designs.

All dimensions to be checked on site

All structural elements to be specified by a suitably qualified structural engineer.

REV	DESCRIPTION	DRAWN	DATE
-	Initial design	GBS	13.11.21
A	Downstairs WC made into WC and shower	GBS	01.12.21

Drawing Ref

138 STAKES HILL 08

Scale at A1

N/A

Scale at A3

1:200

Date

01 OCT 2021

Drawn by

GBS

Drawing Title

138 Stakes Hill Road,
Waterlooville,
Hampshire,
PO7 7BG

CAD - ARCHITECTURE - DESIGN

6 Shillinglee Waterlooville
Hampshire PO7 5RW
Tel 023 9225 8315
www.gbsimages.co.uk