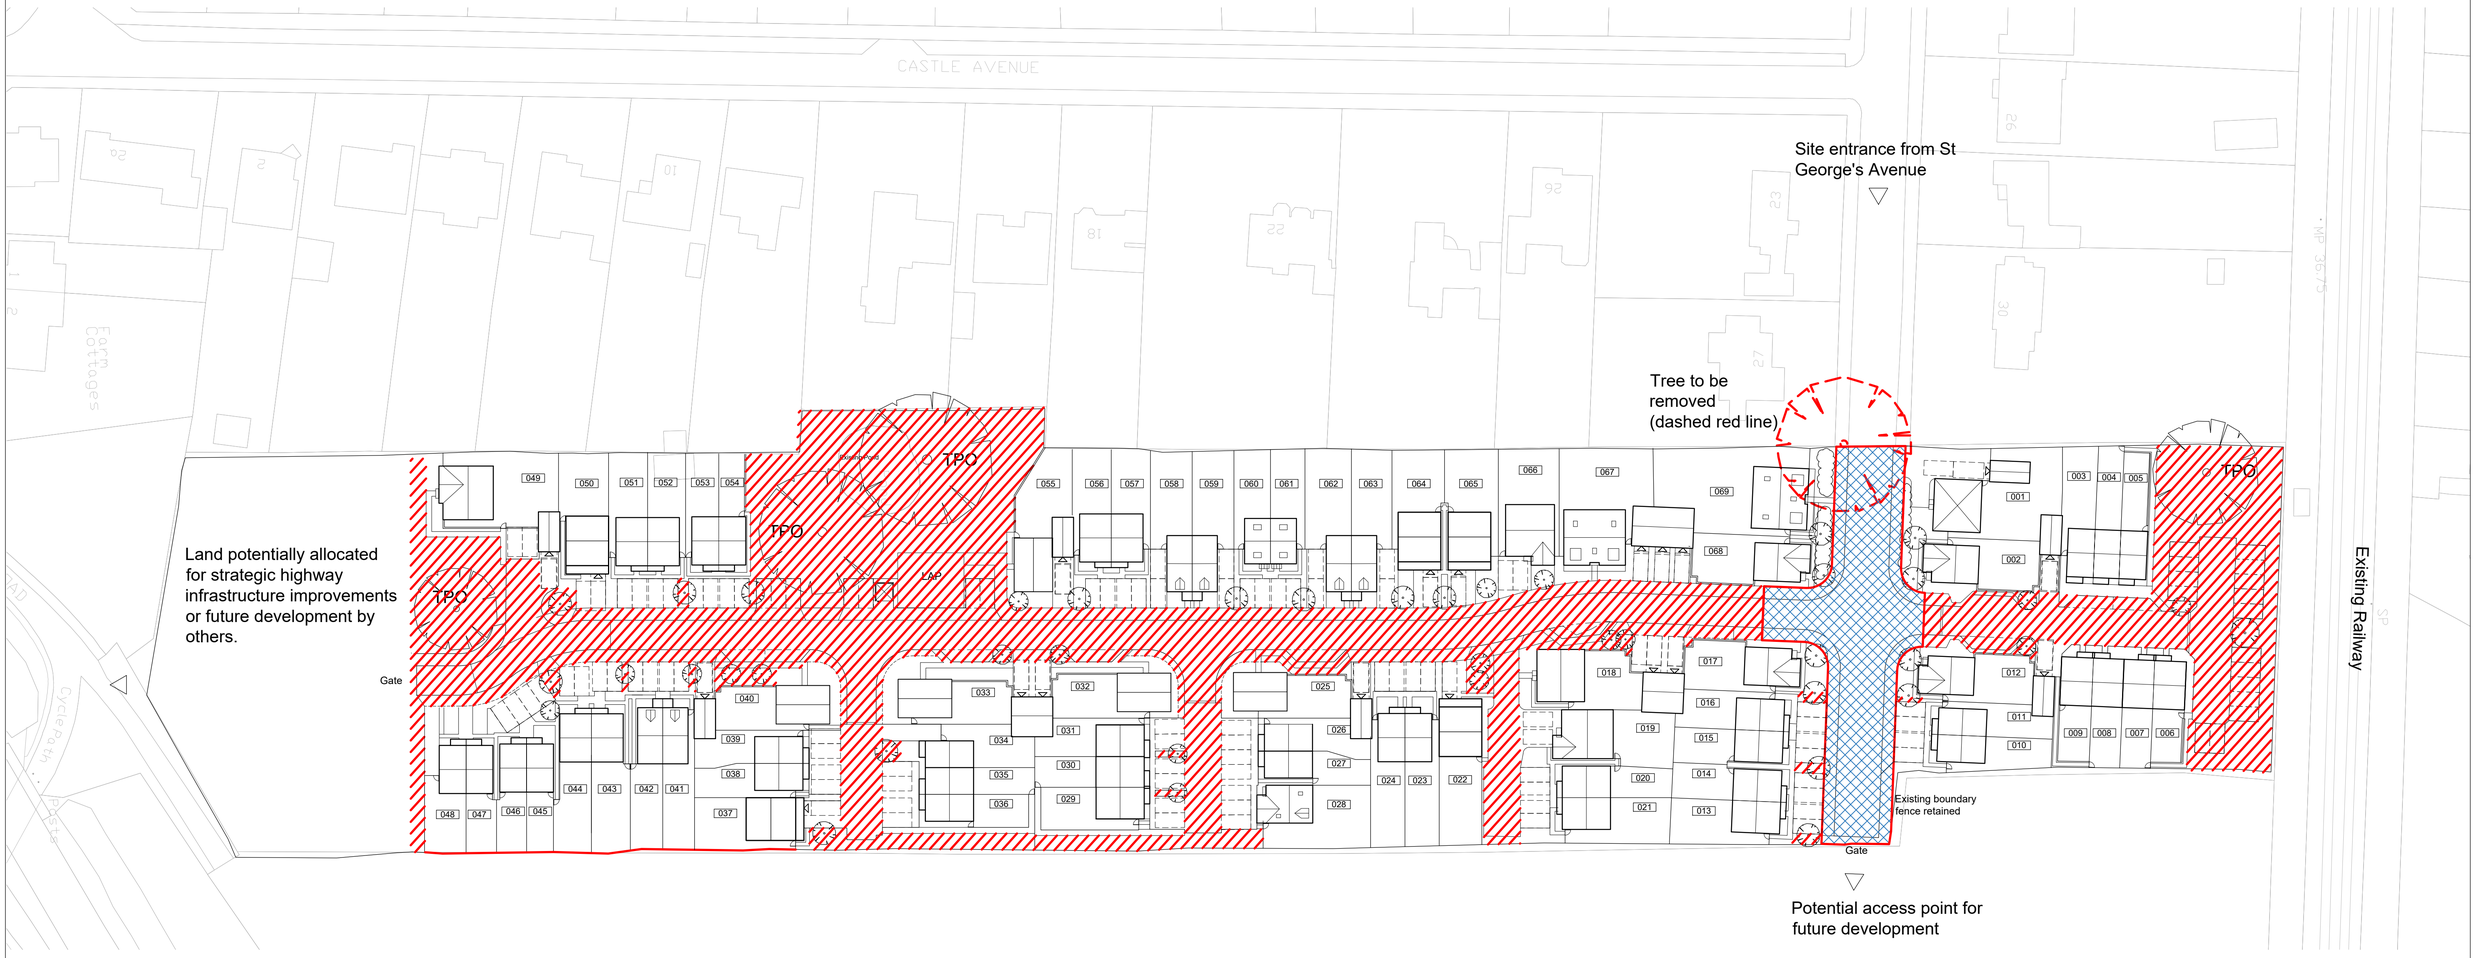

N

Area to be offered for adoption

Managed Area

Rev	Date	Revision Details	Dr	Ch
D	18.01.22	Plot 55 rear garden access added.	br	ga
C	09.07.20	Hatch colour amended	br	ga
B	31.07.19	Entrance road width corrected to 7.3m	br	ga
A	09.07.19	Portion of adopted road highlighted	br	sc

PERSIMMON
Together, we make a home

Job Title
Land East of Castle Avenue, Havant

Drawing Title
Managed Areas

Job No	Drawing No	Rev
507	A-02-300-MA	D
Drawn	Checked	Date
br	ke	03.04.19

Scale
1:500 @ A1 / 1:1000 @ A3
metres 10 20 30 40 50

Status
PLANNING

Persimmon Homes. No dimensions to be scaled from drawing except for the puposes of Planning Applications. The contractor should check all dimensions on site. It is the contractors responsibility to ensure compliance with Building Regulations. No drawings should be copied or modified without permission from Persimmon Homes.

File Location: s:\south coast\technical\current sites\havant - castle avenue\drawings\architectural\planning\drawings