


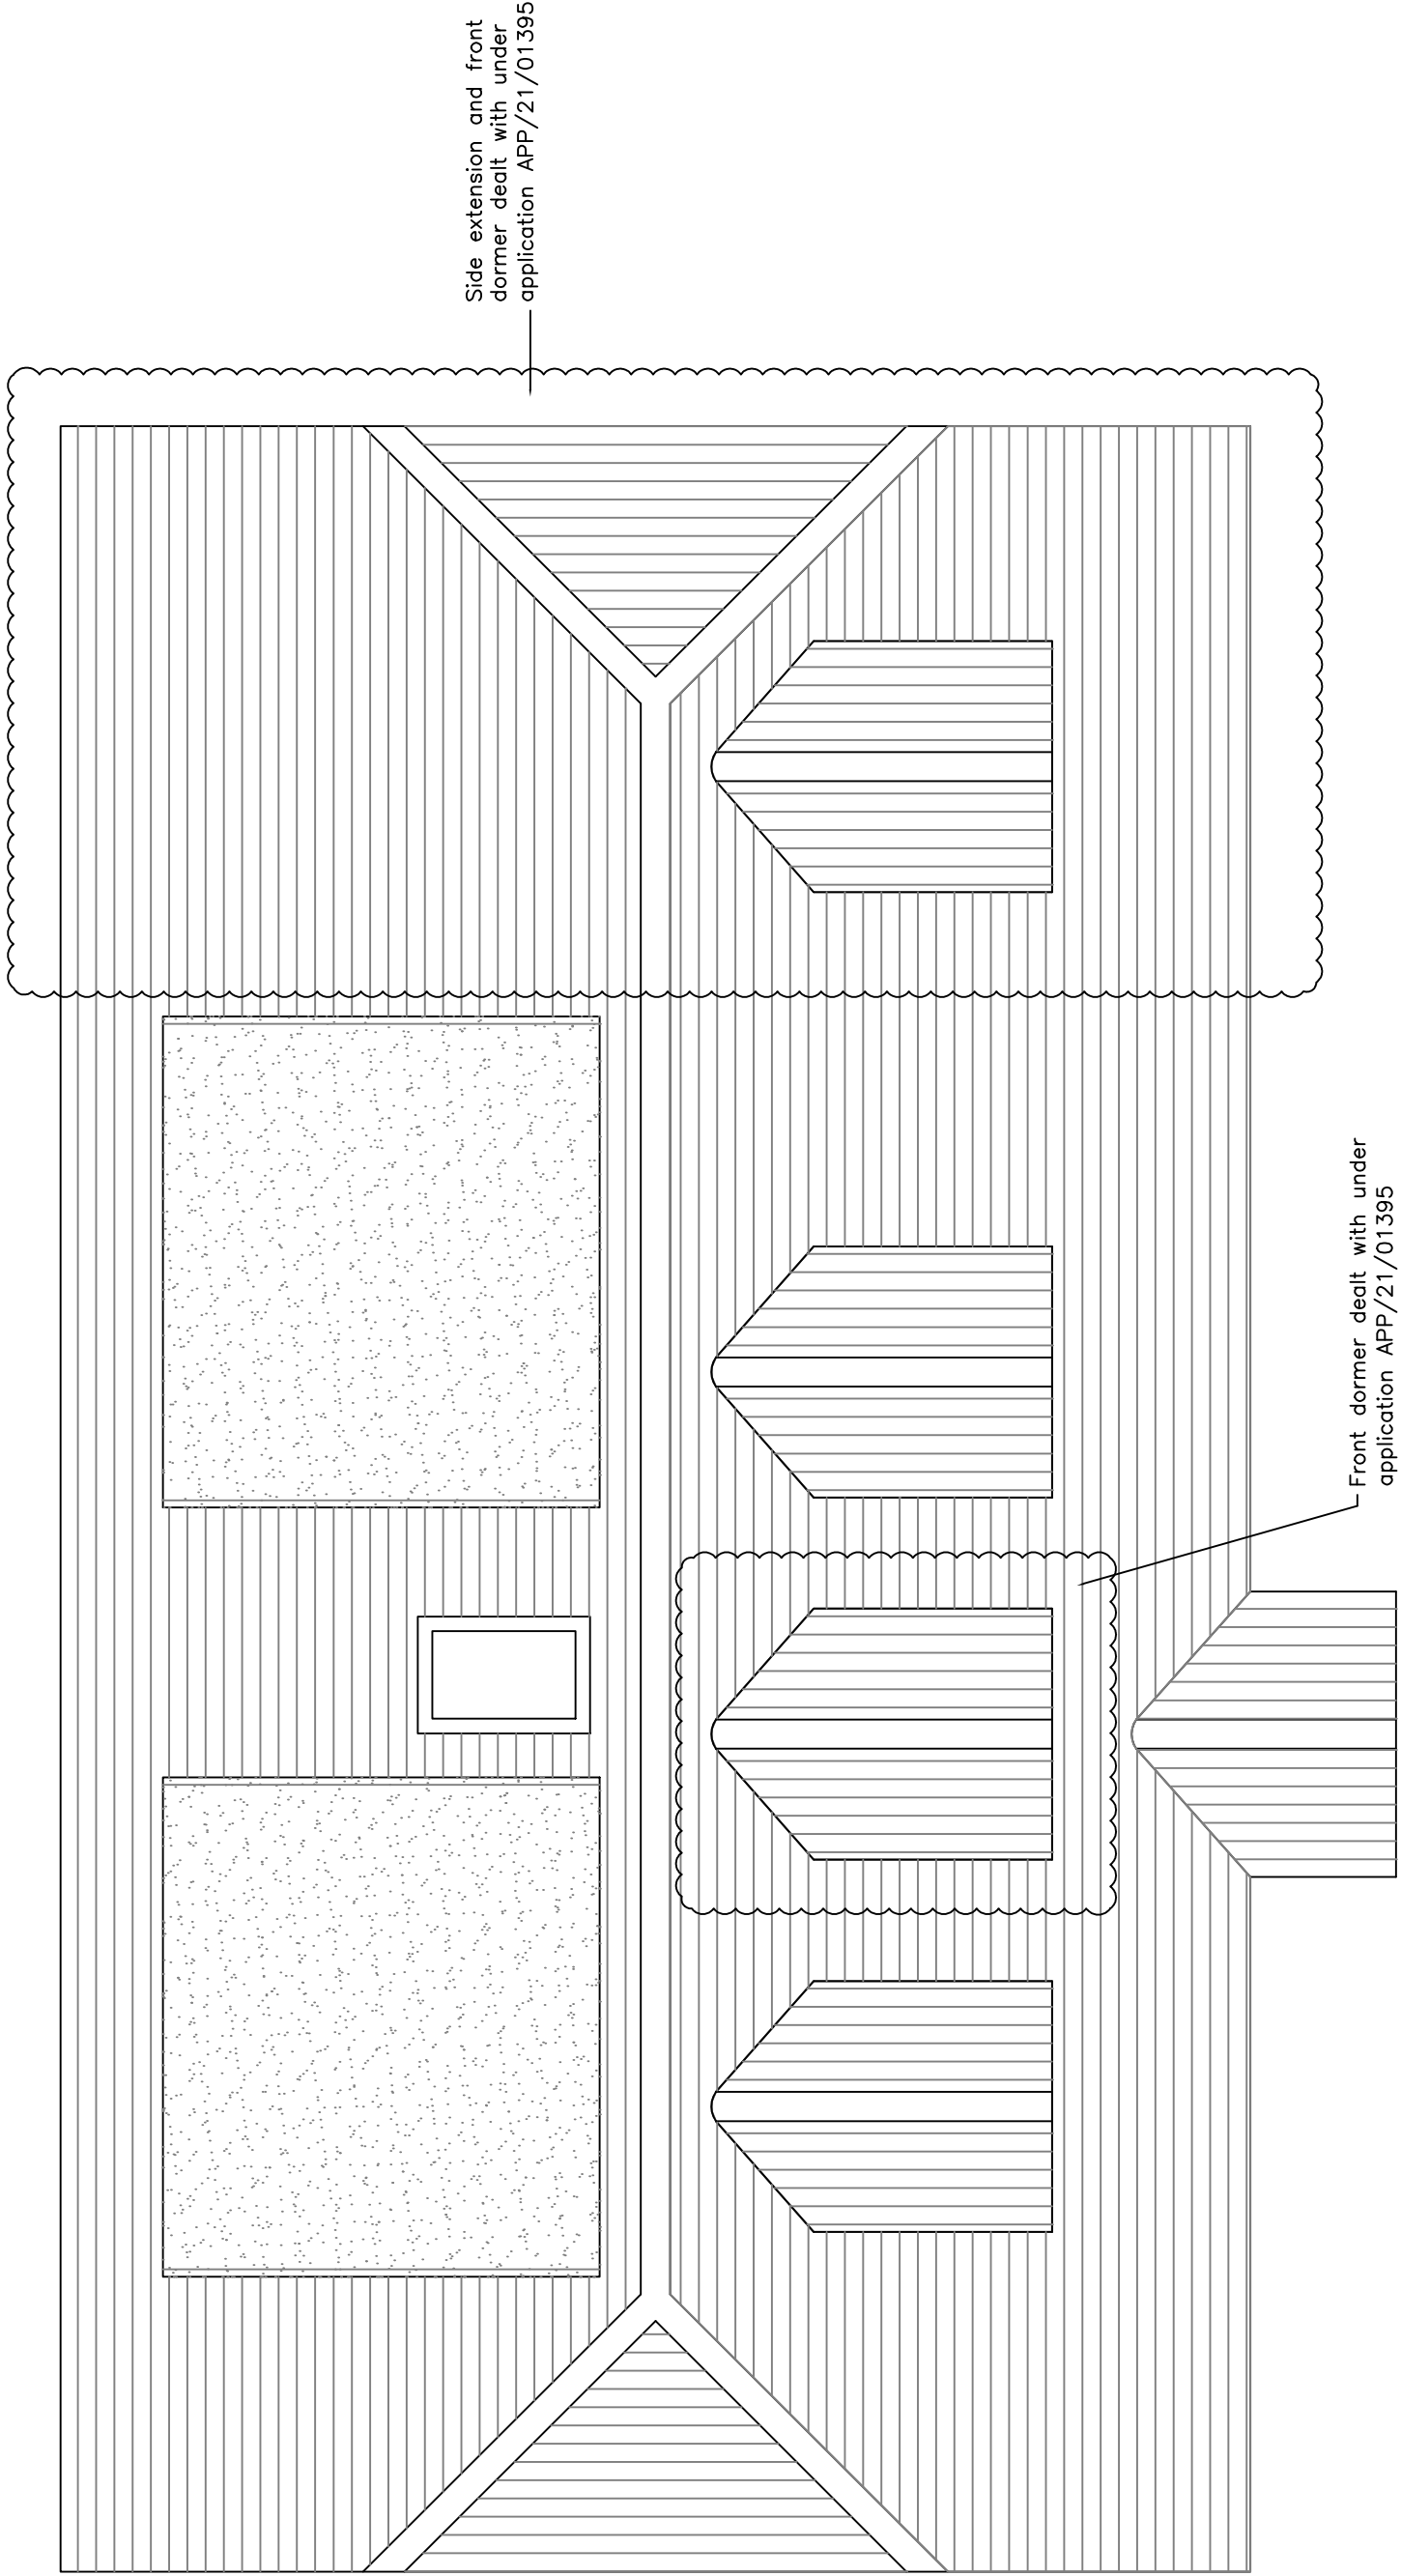

PROPOSED ROOF

NOTE
Side extension and additional front dormer
dealt with under application APP/21/01395

Copyright is reserved by GBS Designs and is issued on the condition that it is not copied or disclosed by or to any unauthorised persons without prior consent in writing from GBS Designs. All dimensions to be checked on site All structural elements to be specified by a suitably qualified structural engineer.	REV	DESCRIPTION	DRAWN	DATE	Scale Bar					Drawing Ref		Drawing Title	
	-	Initial design	GBS	06.12.21						59 DEVERELL 07		59 Deverell Place, Widley,	
	A	Internal and external changes to ground floor	GBS	09.12.21						Scale at A1		Scale at A3	
	B	Rear dormers removed	GBS	24.01.22						1:25		1:50	
	C	Rear dormers within permitted development added	GBS	24.01.22						Date		06 DEC 2021	
										Drawn by		GBS	



GBS designs

CAD - ARCHITECTURE - DESIGN

6 Shillinglee Waterlooville
Hampshire PO7 5RW
Tel 023 9225 8315
www.gbsimages.co.uk