


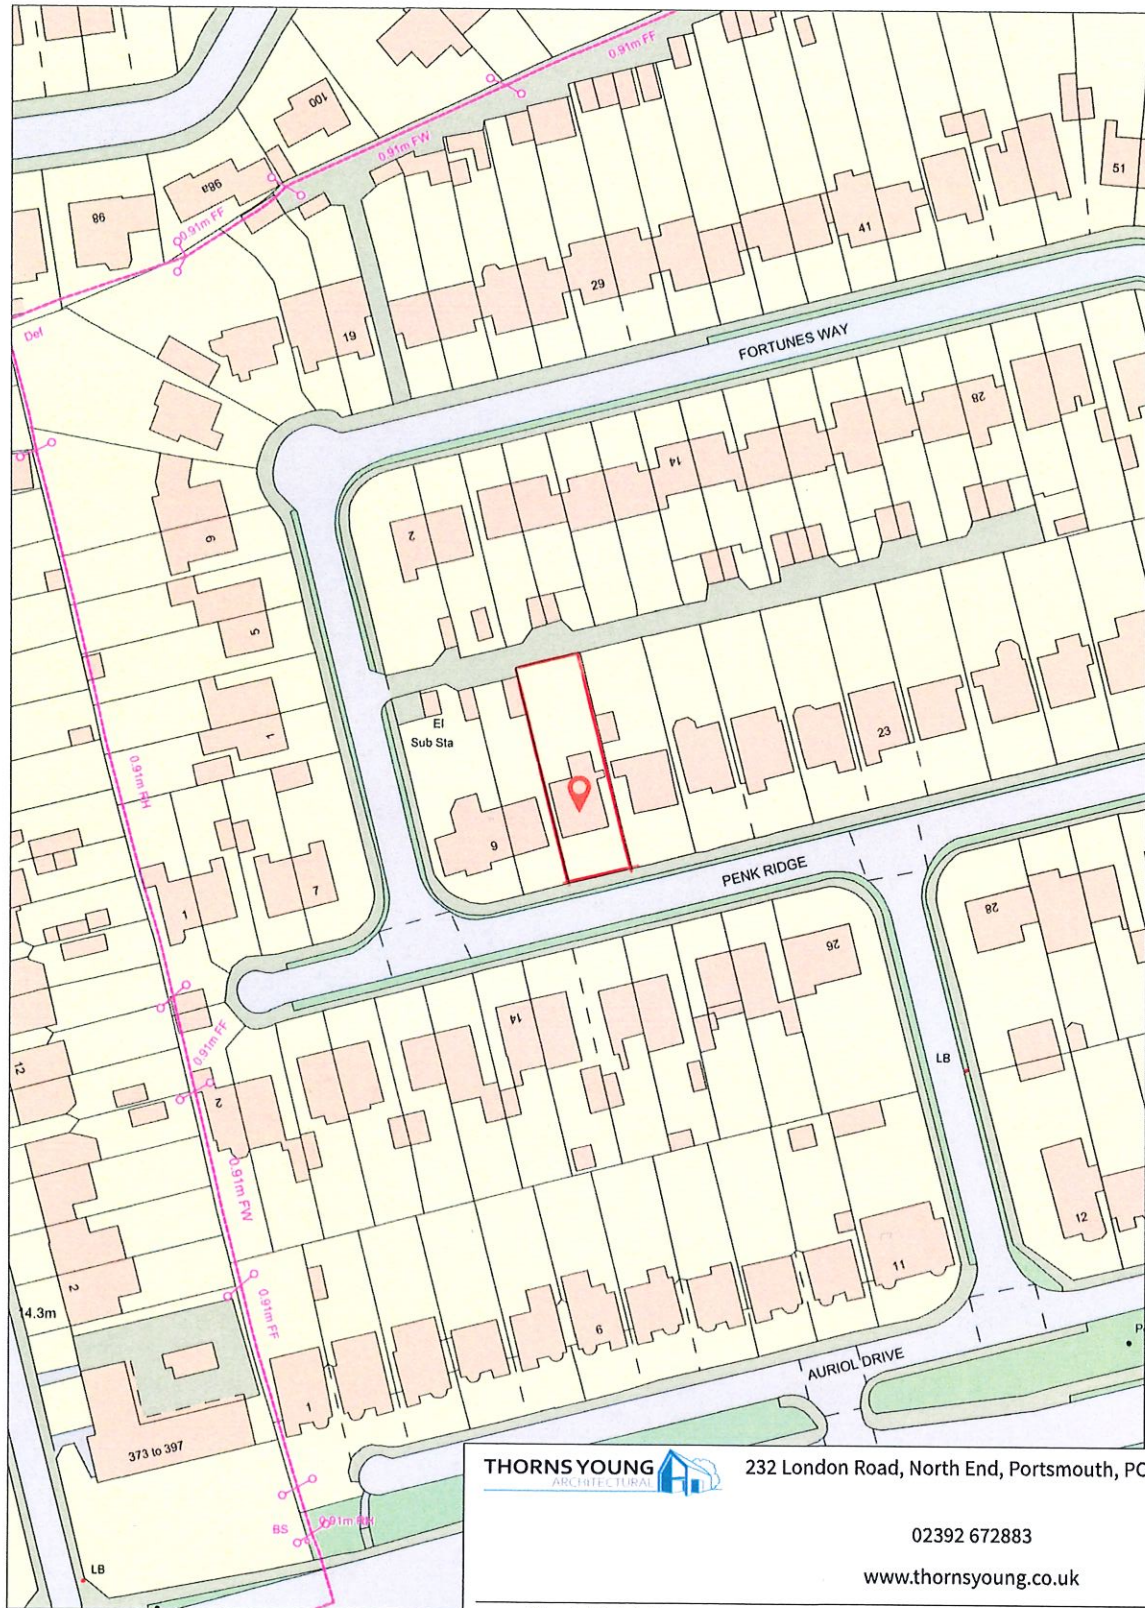

THORNS YOUNG
ARCHITECTURAL

232 London Road, North End, Portsmouth, PO2 9JQ

02392 672883

www.thornsyounge.co.uk

Client: **Mr Leigh**
Project: **Extension**

Title: **13 Penk Ridge**

Scale: 1:1250 @A4
Drawn By: CM

Date: 11 Nov 2021
Drawing No: 4207.20.CC