


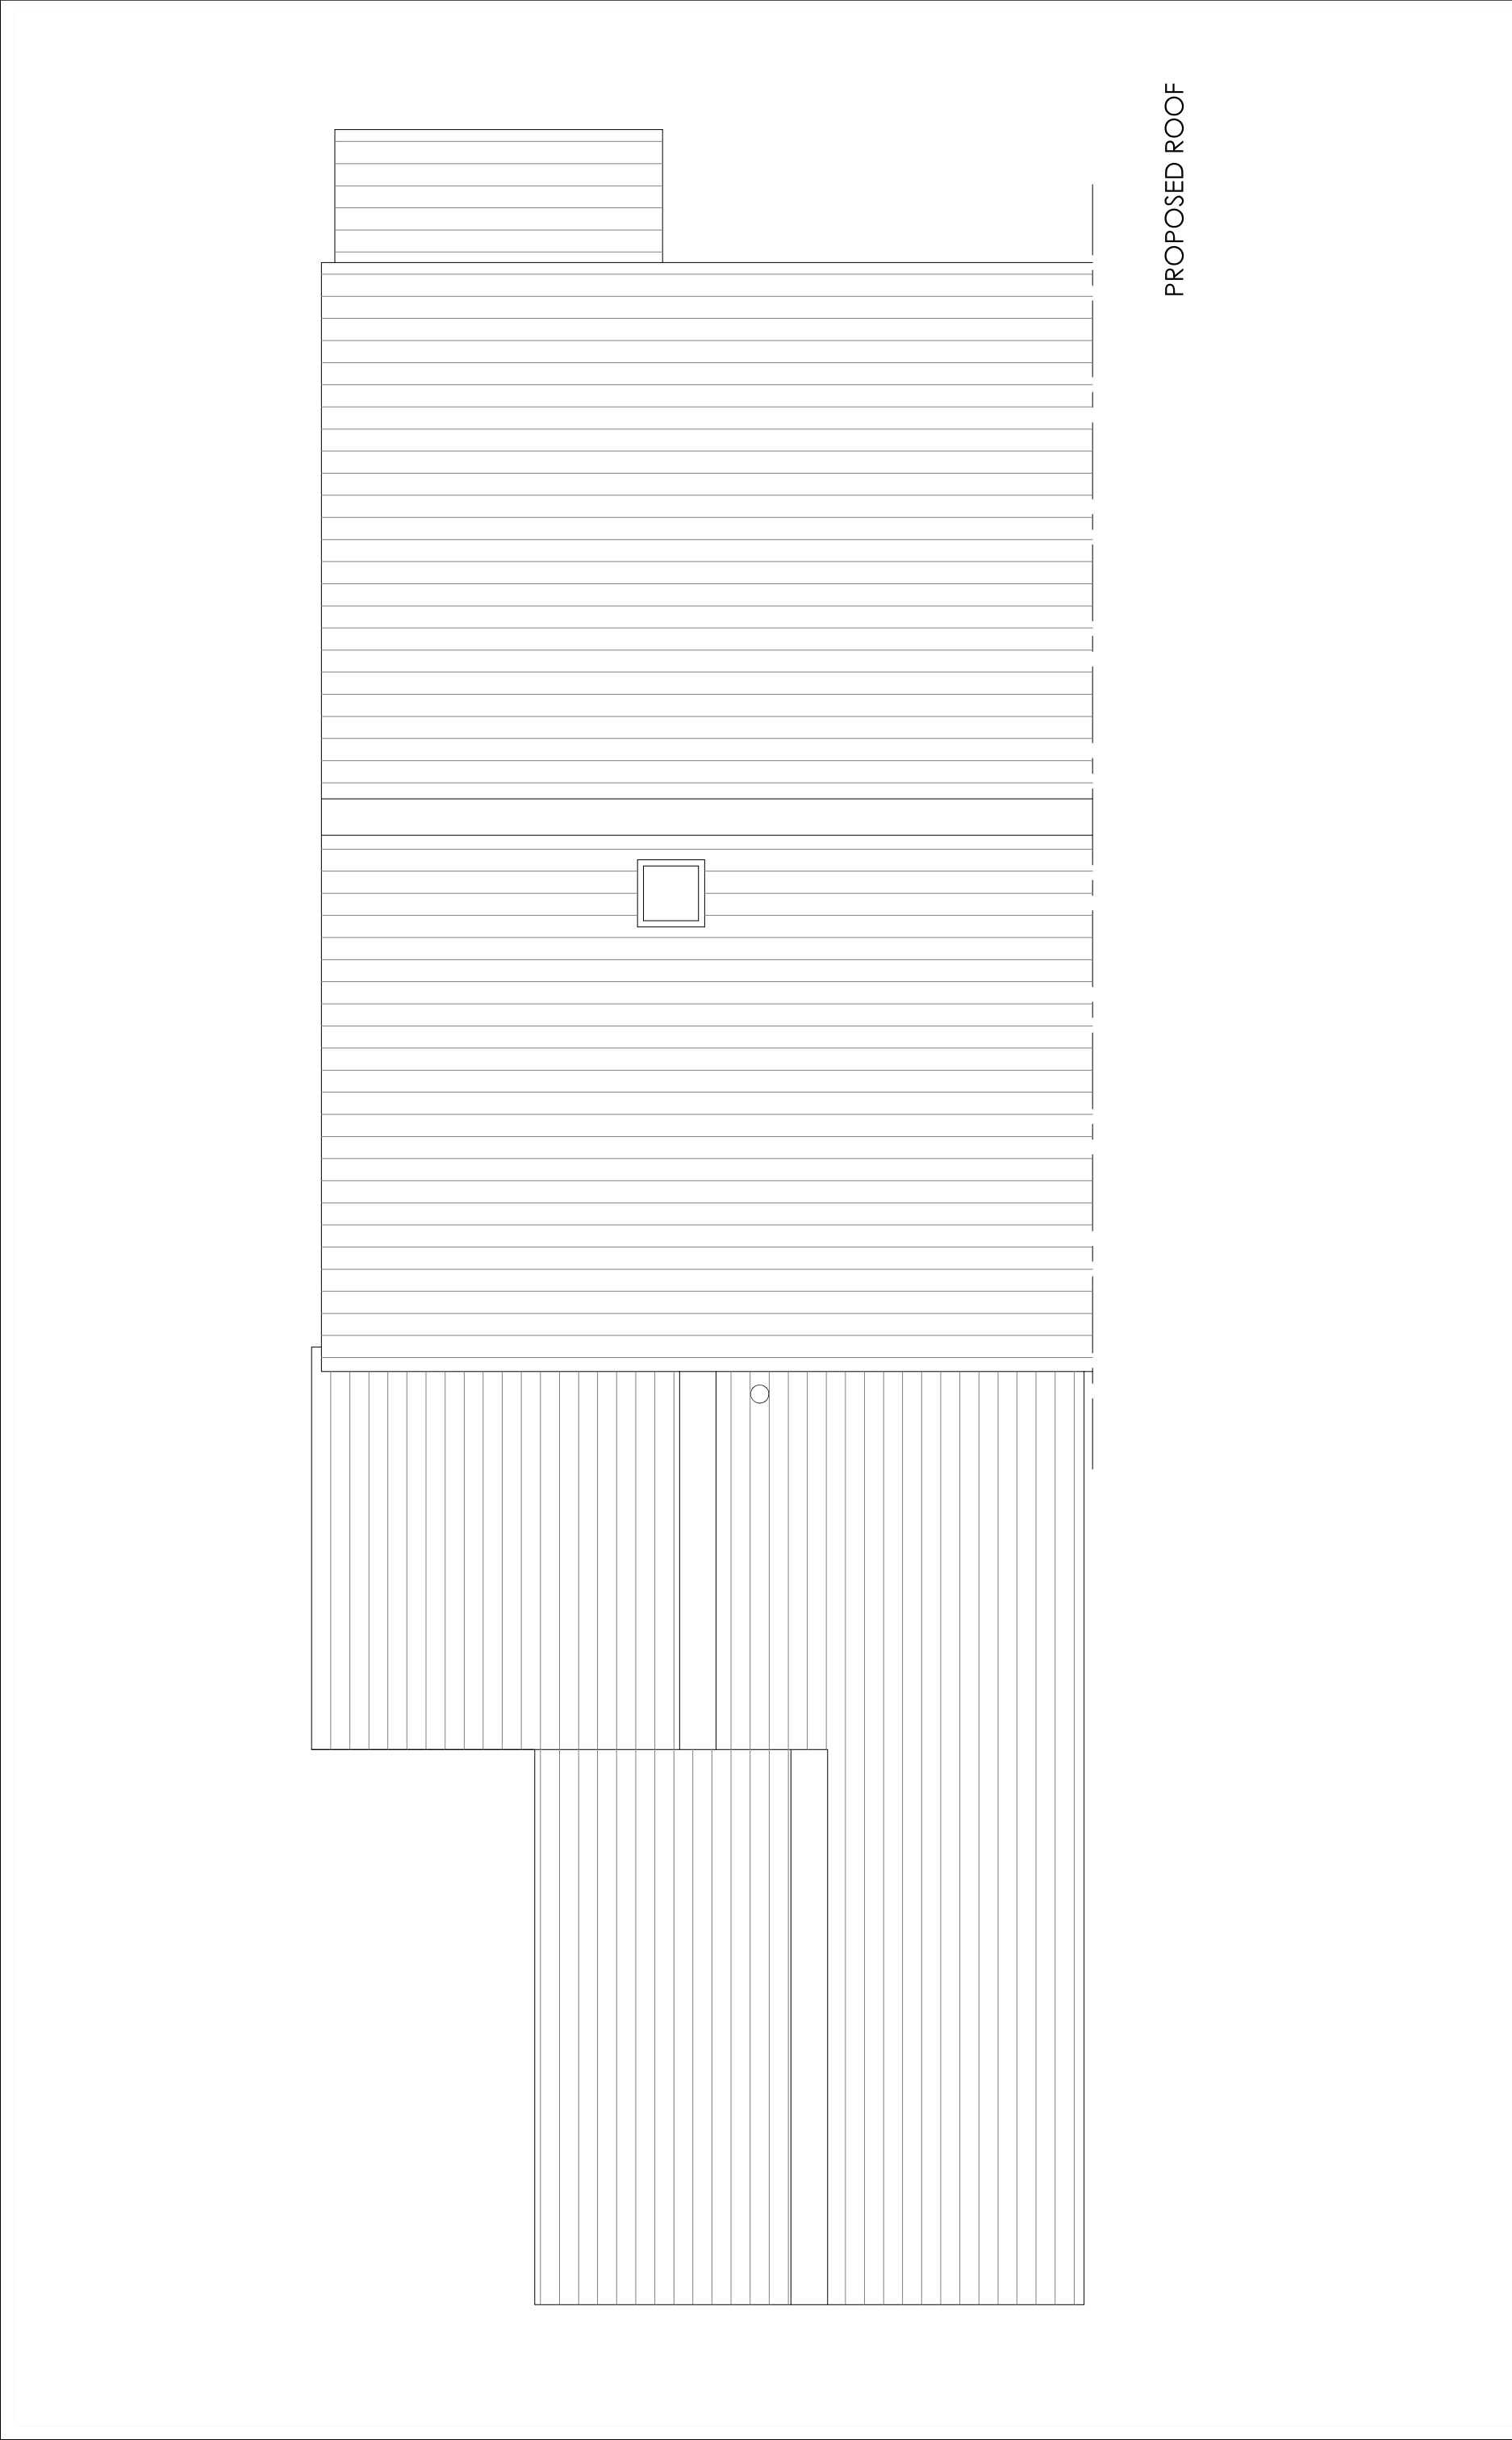

PROPOSED ROOF

Copyright is reserved by GBS Designs and is issued on the condition that it is not copied or disclosed by or to any unauthorised persons without prior consent in writing from GBS Designs.

All dimensions to be checked on site

All structural elements to be specified by a suitably qualified structural engineer.

| REV | DESCRIPTION                                | DRAWN | DATE     |
|-----|--------------------------------------------|-------|----------|
| -   | Initial design                             | GBS   | 26.07.21 |
| A   | Design options                             | GBS   | 31.08.21 |
| B   | Selected design developed into full scheme | GBS   | 08.09.21 |
|     |                                            |       |          |
|     |                                            |       |          |
Drawing Ref

BEECHWOOD 06

Scale at A1

1:25

Scale at A3

1:50

Drawing Title

14 Beechwood Ave  
Waterlooville  
Hampshire  
PO7 7LR

Date

08 JUNE 2021

Drawn by

GBS



CAD - ARCHITECTURE - DESIGN

6 Shillinglee Waterlooville  
Hampshire PO7 5RW  
Tel 023 9225 8315  
www.gbsimages.co.uk