


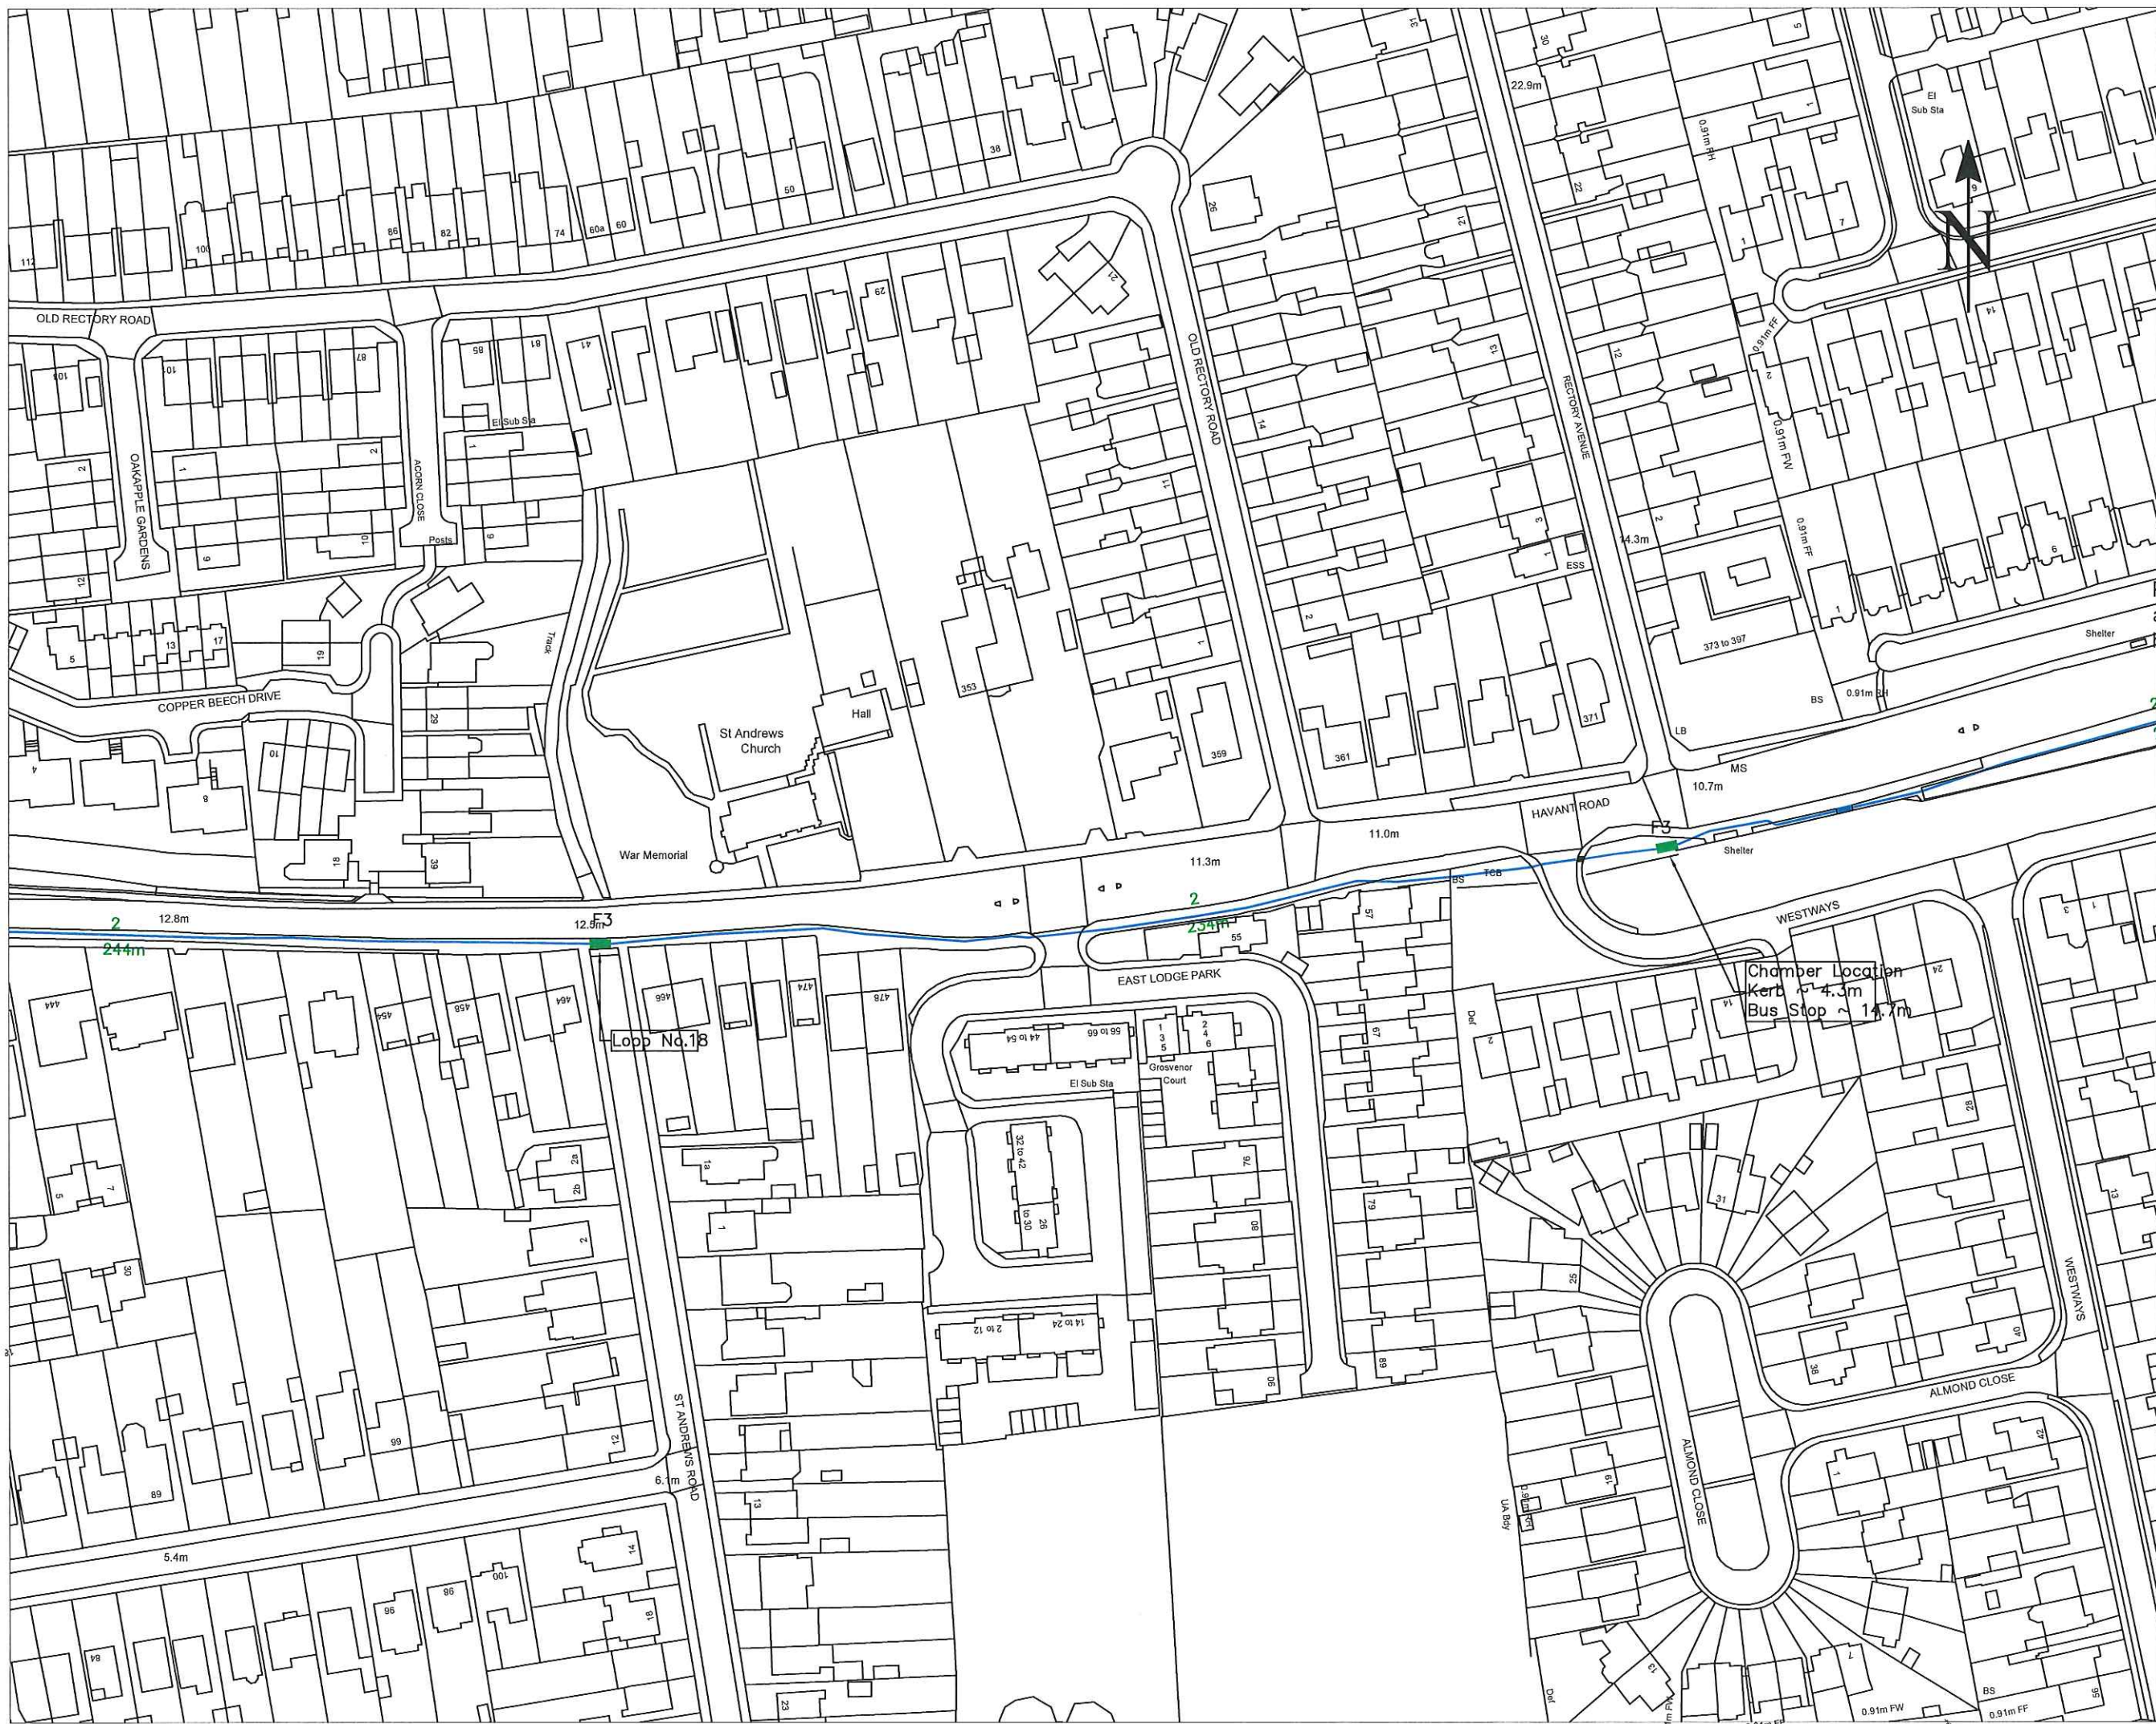

Plant locations shown on this map are indicative only and should not be used for construction purposes.

Key

Existing

Proposed

Duct

2

Joining Chamber

Nominal Standard Depth of Cover

Footway

350 mm

Carriageway

600 mm

Redcentric for Redcentric Communications Ltd
Newton House
Cambridge Business Park
Cowley Road
Cambridge CB4 0WZ
T: 01223 791670
F: 01223 472409

Location

Site off A27, A2030
Havant Rd and Westways
Havant

Title

NRSA 1991
Plant Enquiry

Drawing Number

RS/STN 1678/16

Sheet

4 of 4

Scale

N/A

Issue

A

Date

27/06/16

Drawn By

PMR