



Do not scale from this drawing. Contractor to check all dimensions prior to setting out. Any discrepancies should be clarified with contract administrator.

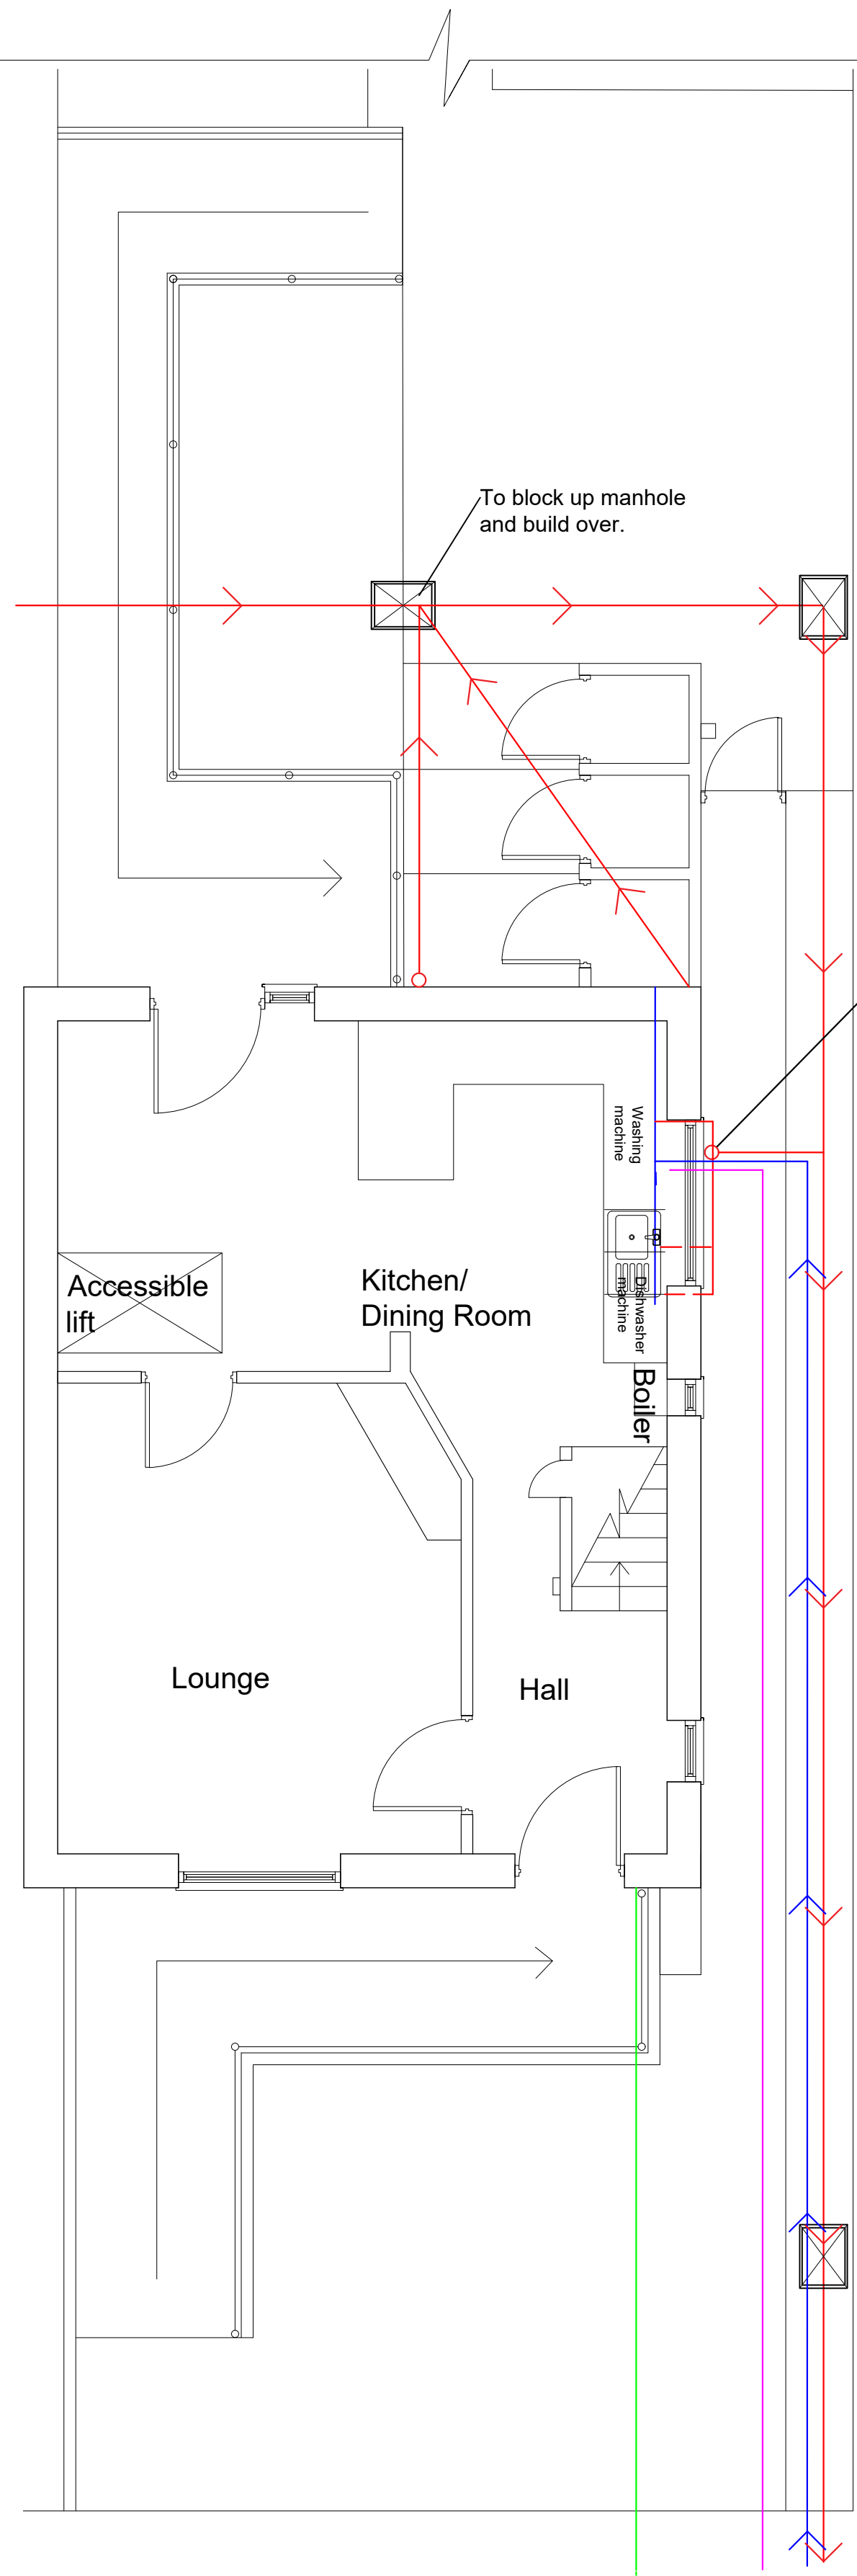


LEGEND

- Foul Sewer Water
- Water Main
- Gas inlet
- Electric Main
- Storm Drain

Existing drainage drawing

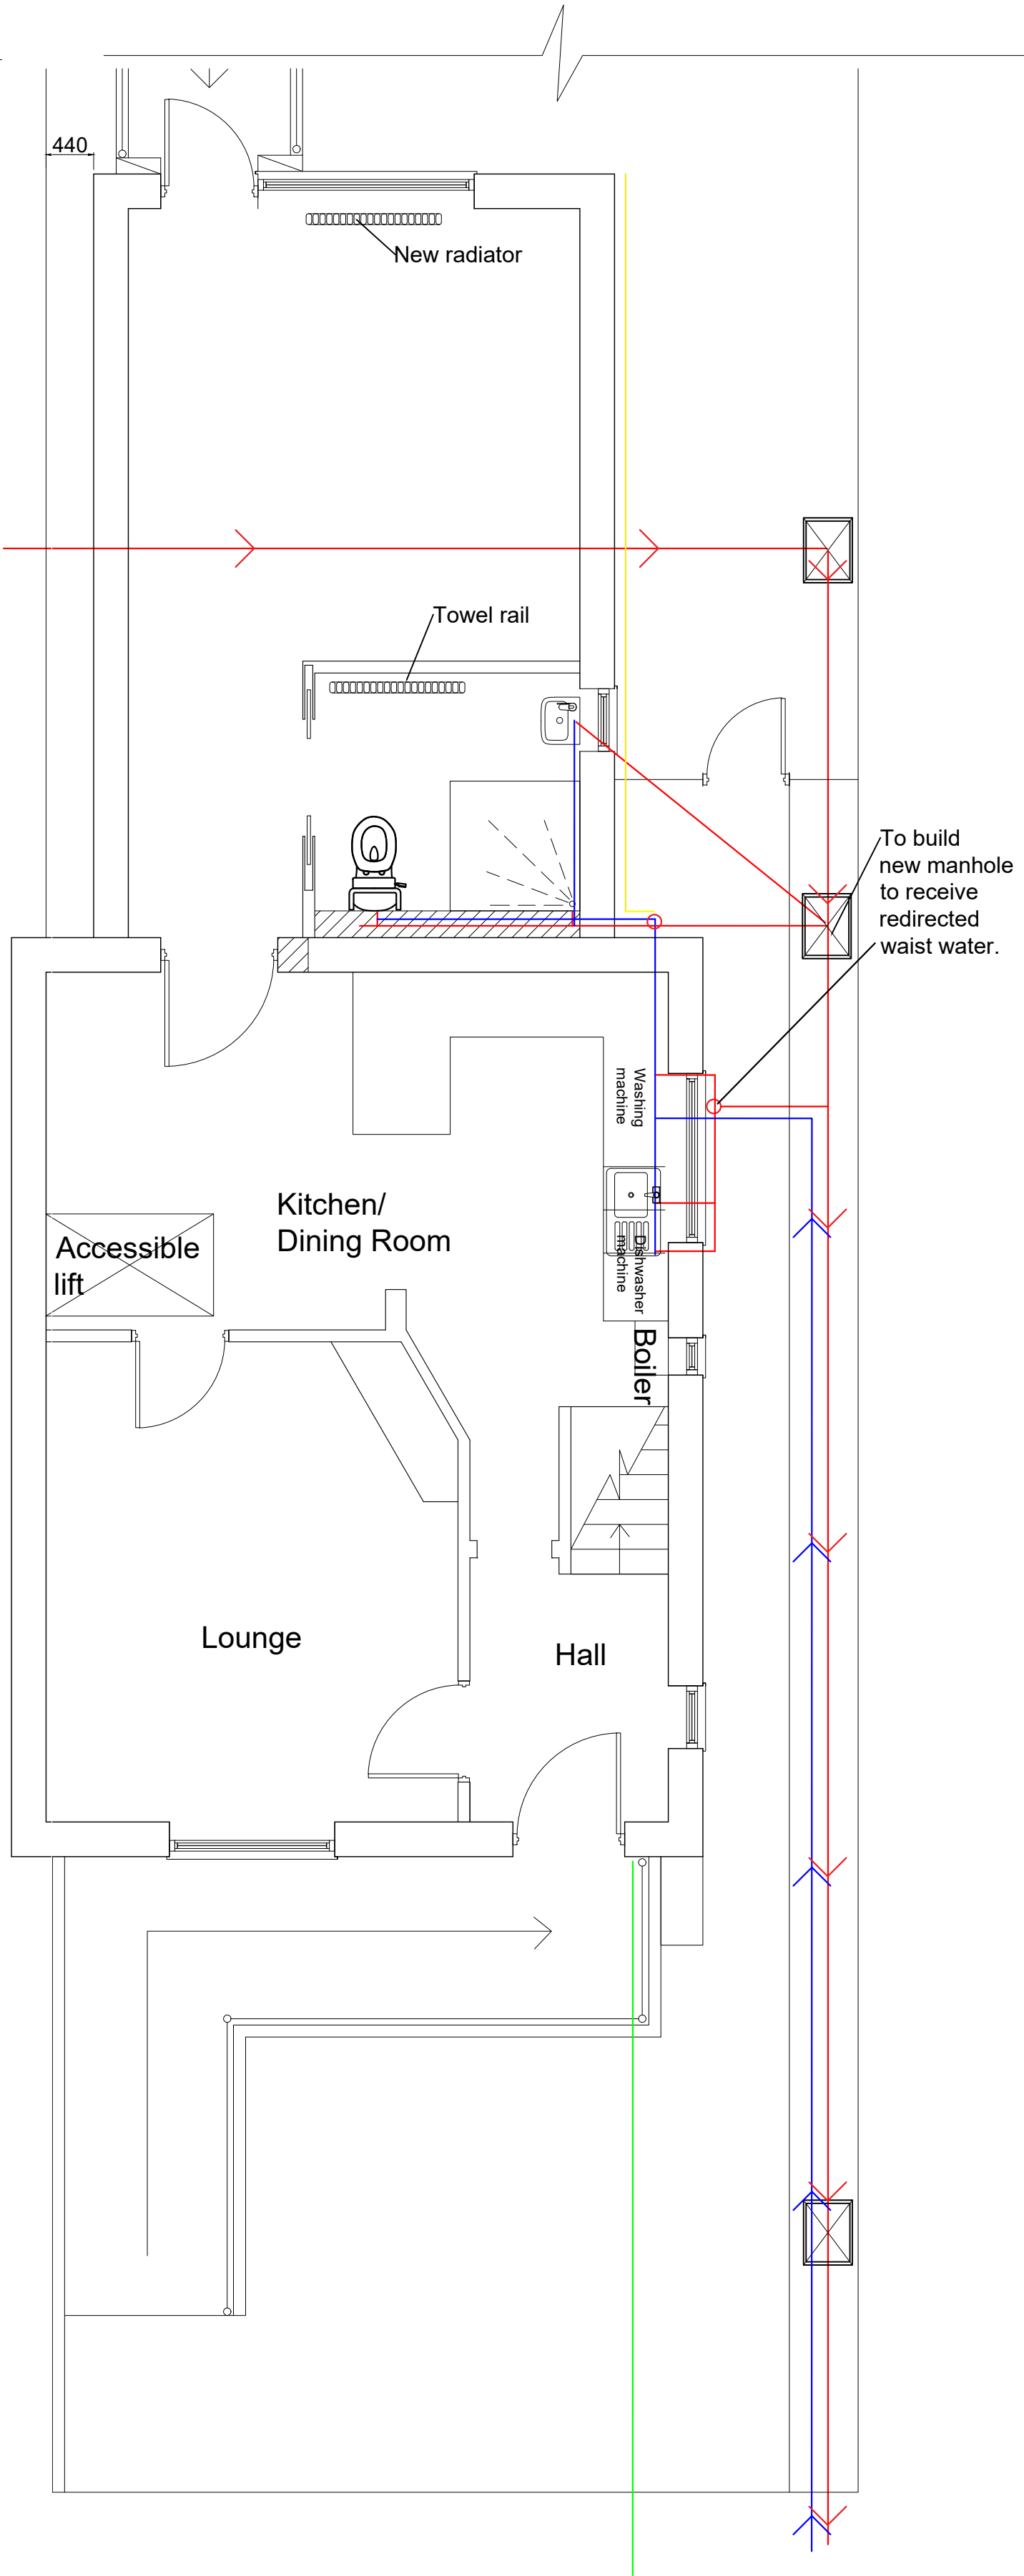


Proposed drainage drawing

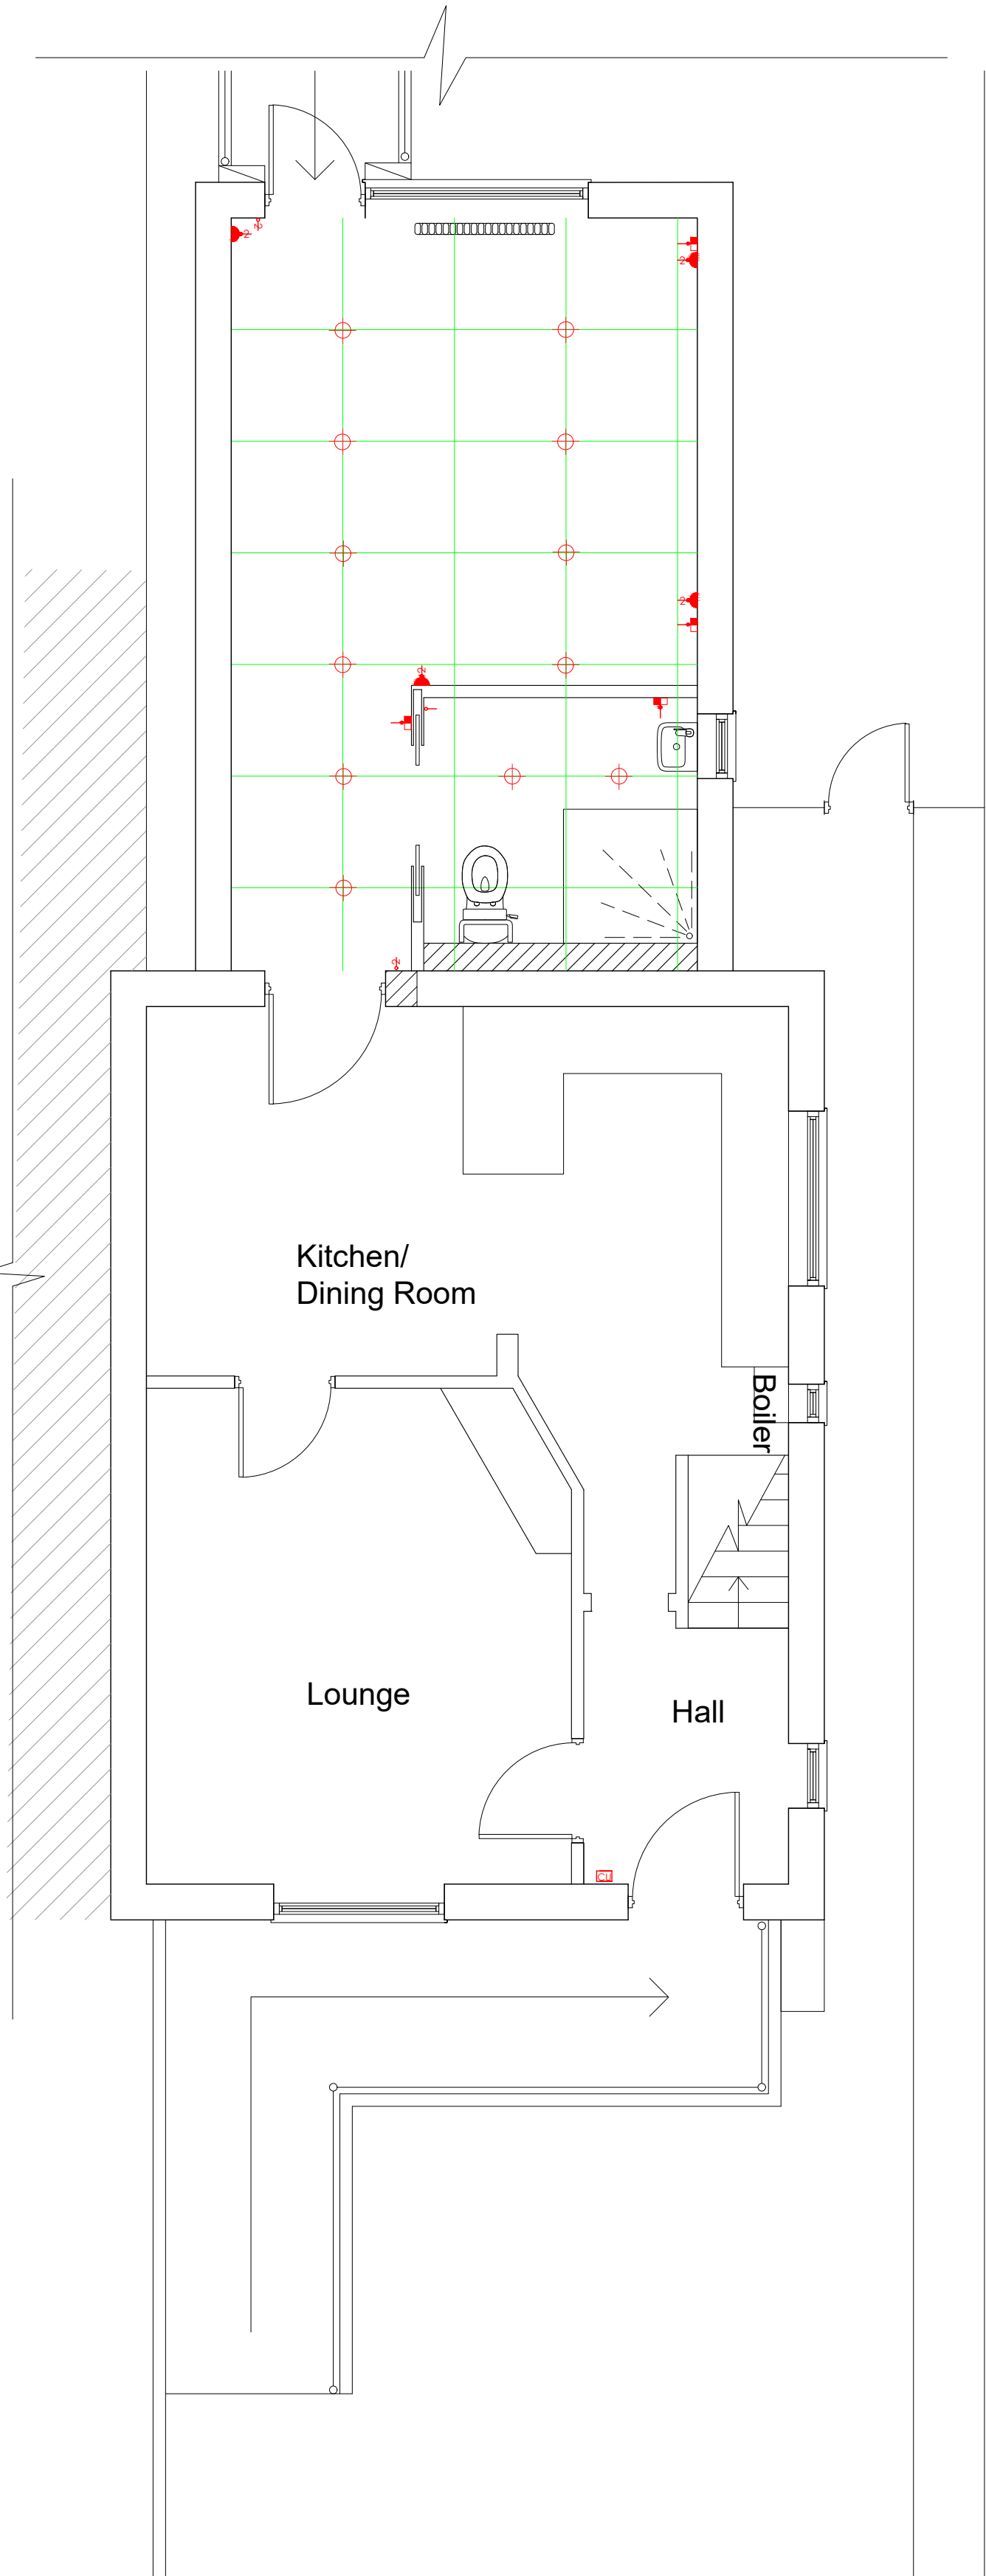

LEGEND:

- DOUBLE SWITCHED WALL SOCKET MIN 450MM ABOVE FLOOR LEVEL
- 2 GANG LIGHT SWITCH
- LIGHT
- EXISTING CONSUMER UNIT
- SPUR SOCKET
- CONSUMER UNIT

Proposed electrical drawing

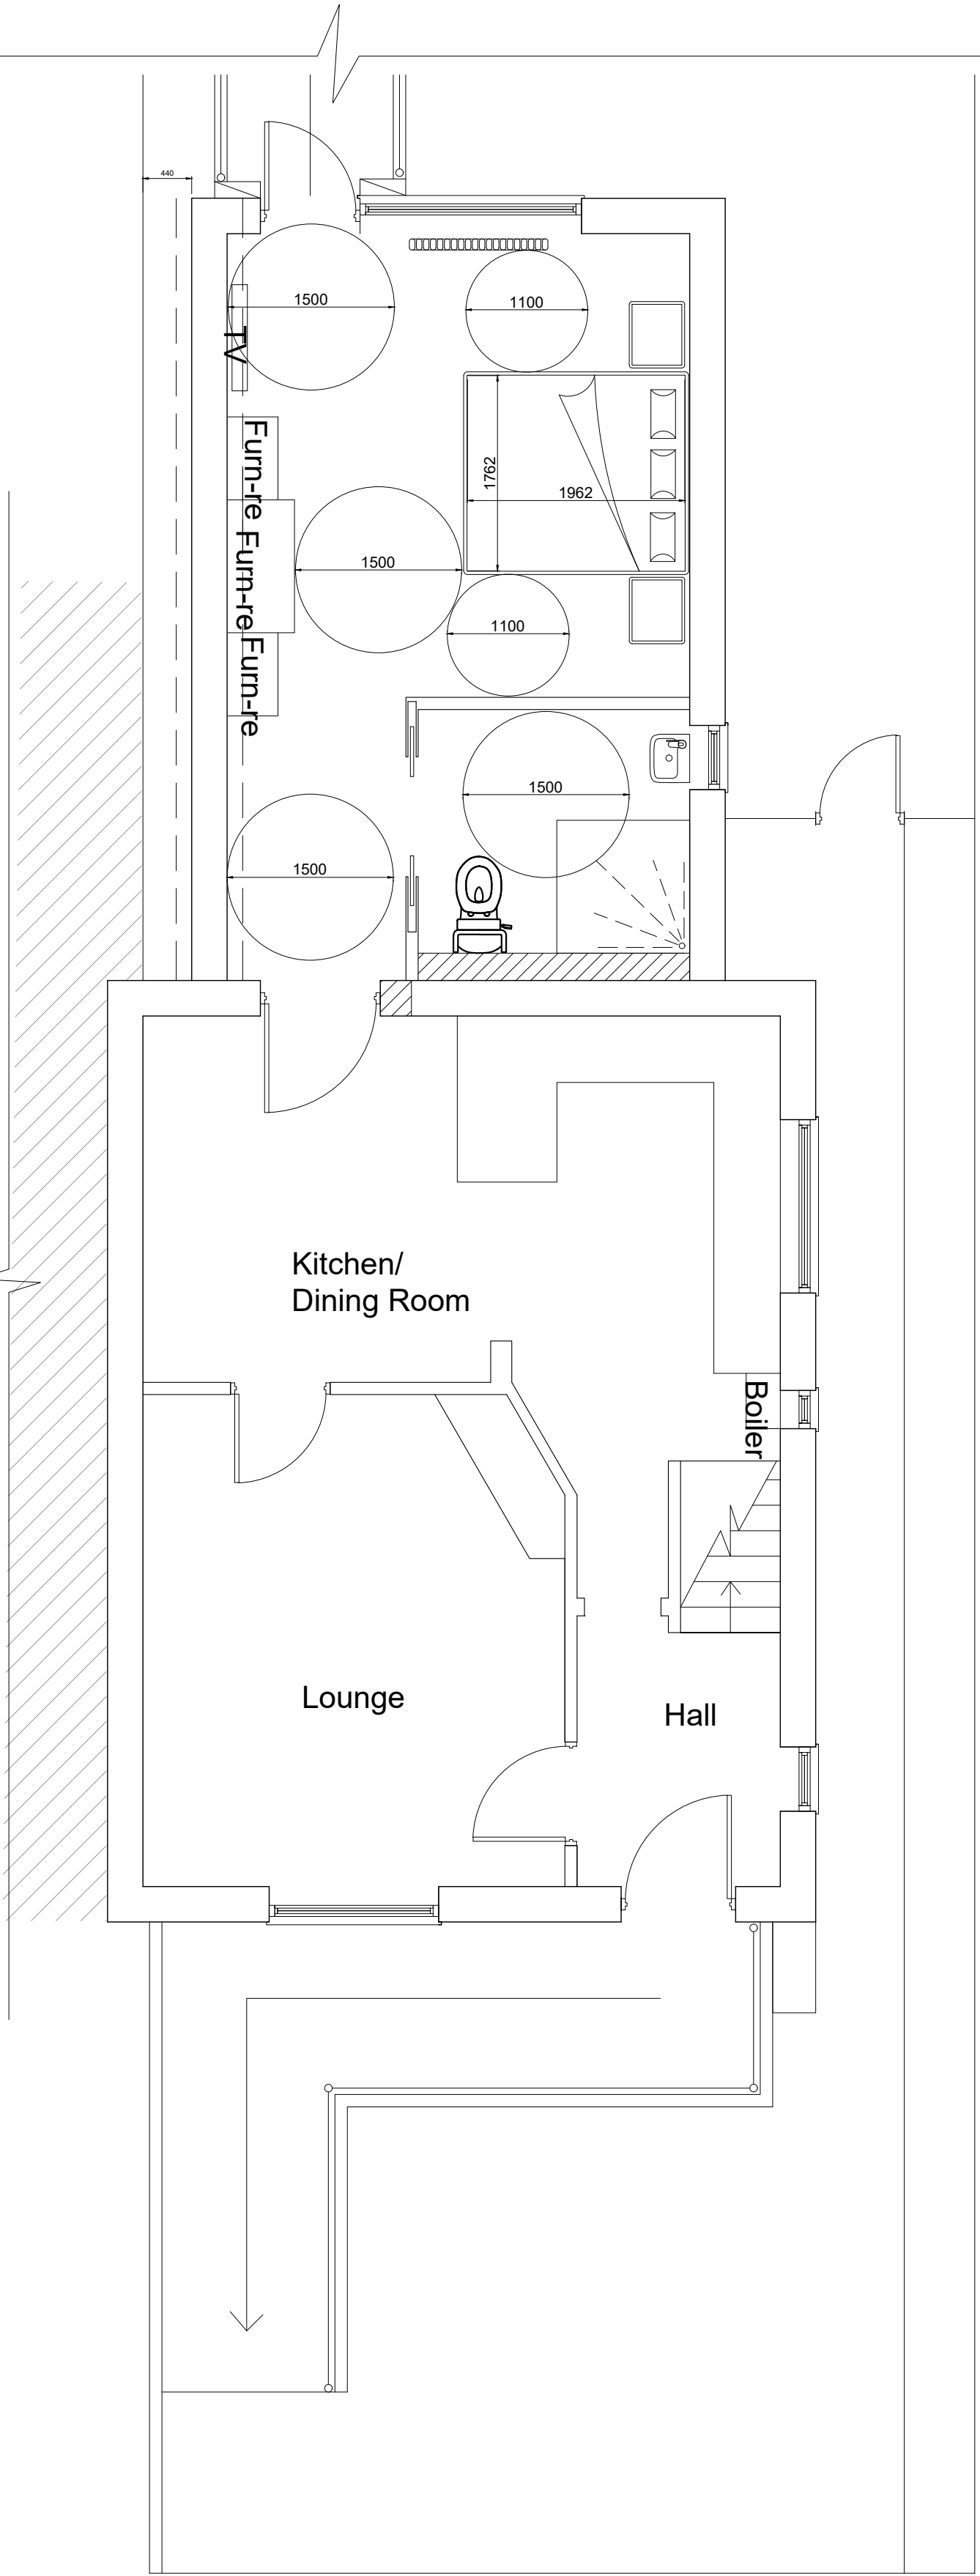

Proposed layout drawing



PROJECT TITLE:
24 Maralyn Avenue
DFG Extension

DRAWING TITLE:
Drainage drawing,
Electrical drawing,
Layout drawing,

NOV-2021 Drawn by: DR
DWG No. MA24-05
Date: 29/11/21 REV No. 0

A1 - 1:100
OS Licence No.: 100019671

REVISIONS: