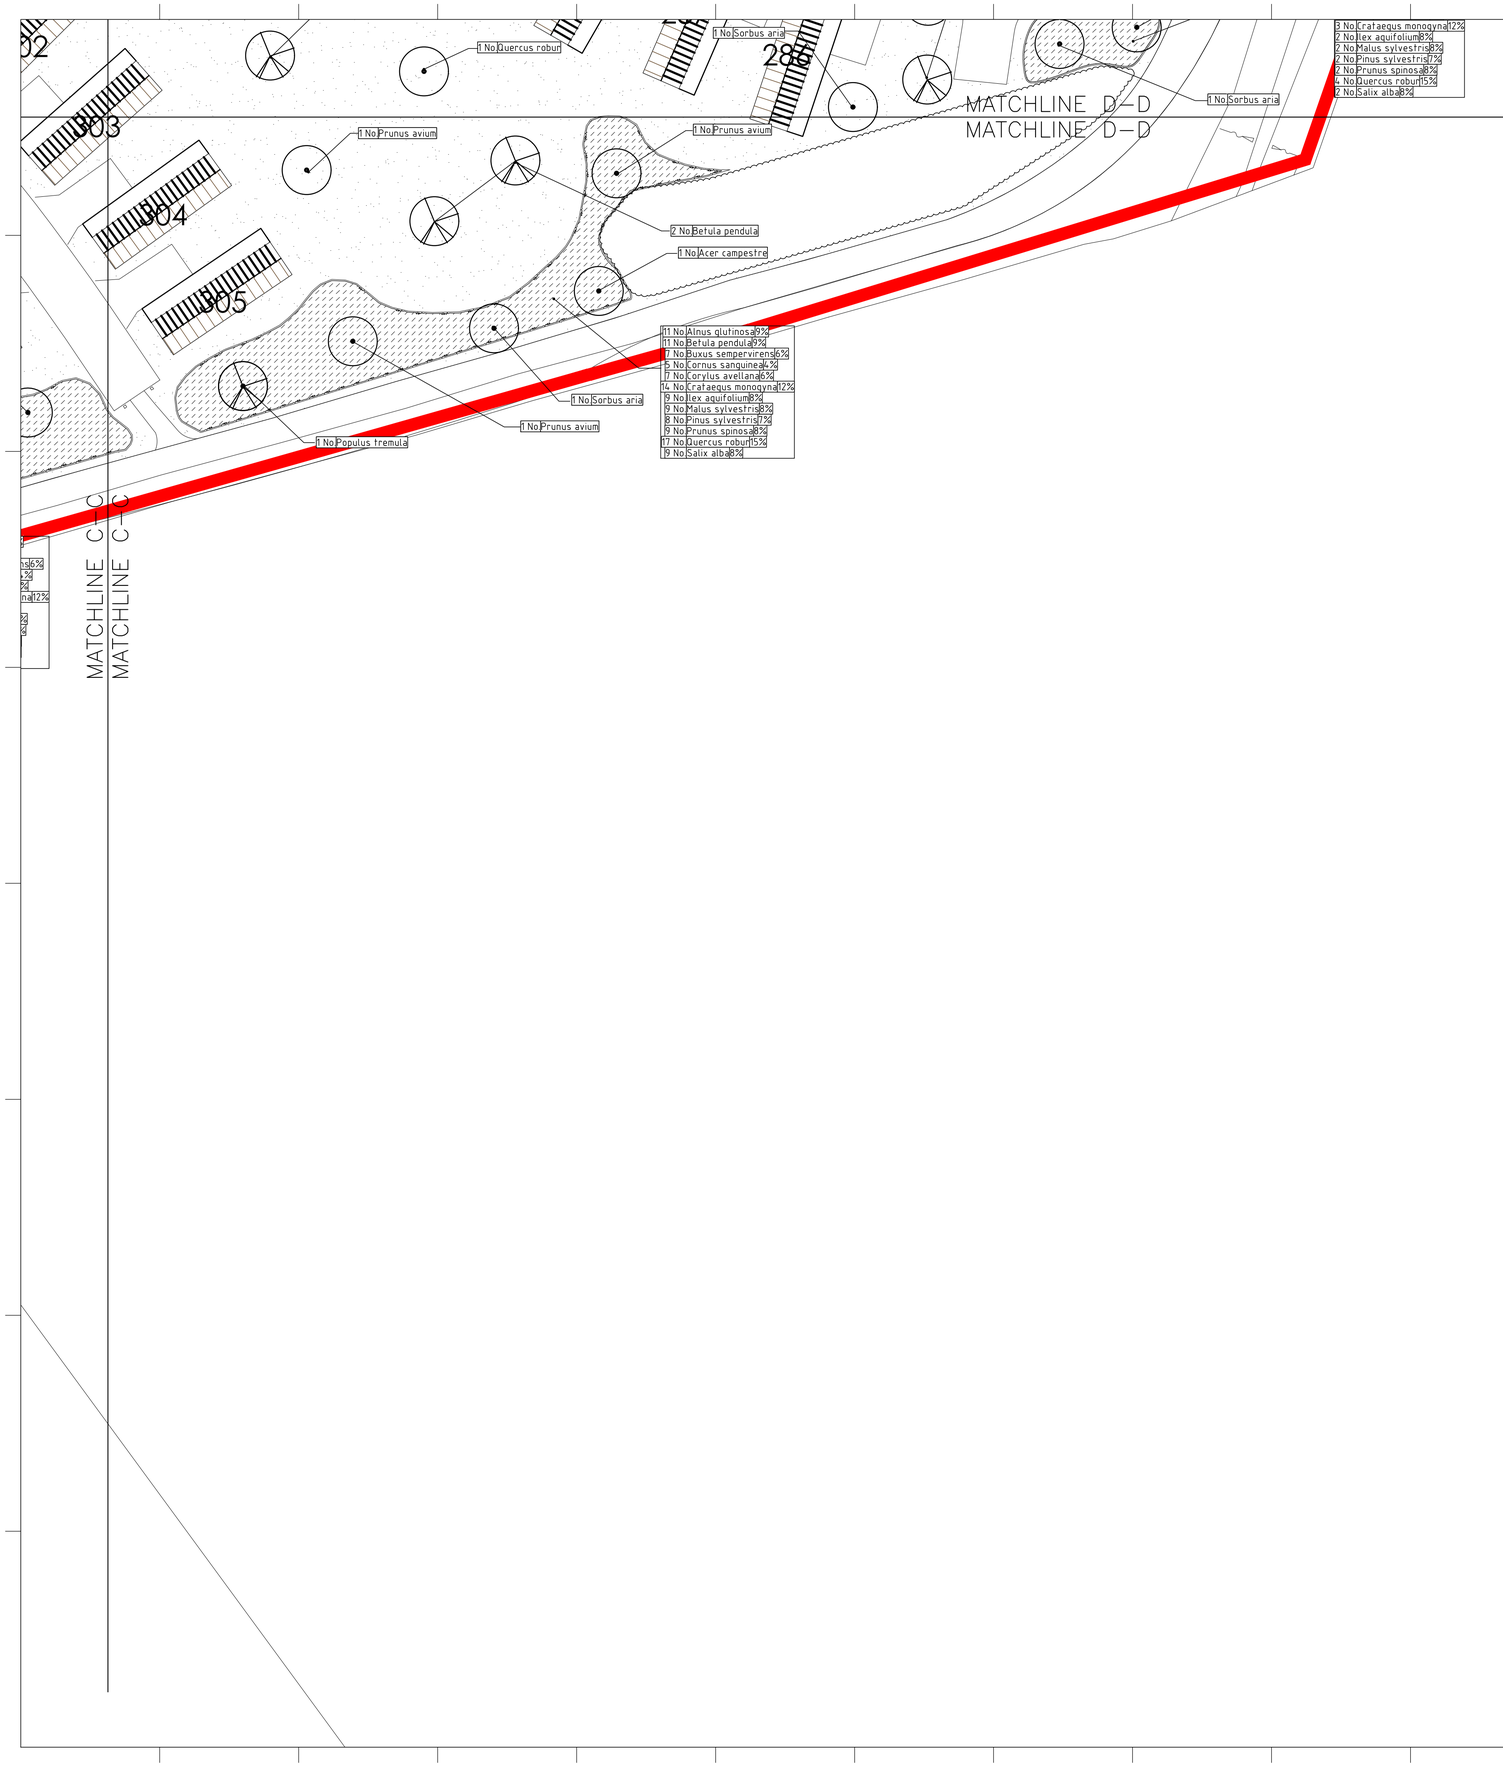


KEY PLAN:

NOTES:

1. THIS DRAWING IS NOT VALID FOR CONSTRUCTION OR OTHER PURPOSES UNLESS APPROVED AND CERTIFIED.
2. DO NOT SCALE DRAWING. USE THE WRITTEN DIMENSIONS ONLY.
3. ALL DIMENSIONS ARE IN MILLIMETERS UNLESS NOTED OTHERWISE.
4. ALL DIMENSIONS SHALL BE VERIFIED ON SITE BEFORE PROCEEDING WITH WORK. REPORT ALL OMISSIONS & ANY DISCREPANCIES TO THE LANDSCAPE ARCHITECTS IN WRITING.
5. THIS DRAWING MUST BE READ IN CONJUNCTION WITH ALL RELEVANT CONTRACTS, SPECIFICATIONS, REPORTS, AND DRAWINGS.
6. THIS DRAWING AND DESIGN IS COPYRIGHTED AND NO PORTION MAY BE REPRODUCED WITHOUT THE PRIOR PERMISSION OF THE LANDSCAPE ARCHITECTS.
7. ALL WORK TO BE CARRIED OUT IN ACCORDANCE WITH BUILDING REGULATIONS AND THE REQUIREMENTS OF THE LOCAL AUTHORITY AND STATUTORY UTILITY PROVIDERS.

© COPYRIGHT OF THIS DRAWING IS VESTED IN EAMONN BYRNE LANDSCAPE ARCHITECTS LTD.

REVISION:	DESCRIPTION:	DATE:
.	.	.
0	.	1.12.2021

CONSULTANT: LANDSCAPE ARCHITECT

ebla eamonn byrne landscape architects
5-6 King's Court, York, YO1 7LD, UK
T +44 (0)1904 623 144 · E mail@eb-la.com
www.eb-la.com

CLIENT:
AWAY RESORTS

PROJECT:
MILL RYTHE
HOLIDAY VILLAGE

DRAWING TITLE:
PLANTING PLAN
(SHEET 3 OF 6)

STATUS:
DESIGN DEVELOPMENT

SCALE @ A1:	DATE:	DRAWN:	CHECKED:	APPROVED:
1:250	1.12.2021	MM	EB	EB

PROJECT NO.:	DRAWING NO.:	REVISION:
21070	PP-0-03	0

FILE REF: