


No.6 Furze Way, Cowplain, Hampshire, PO8 9DL.



Existing Block Plan 1:500 @ A3

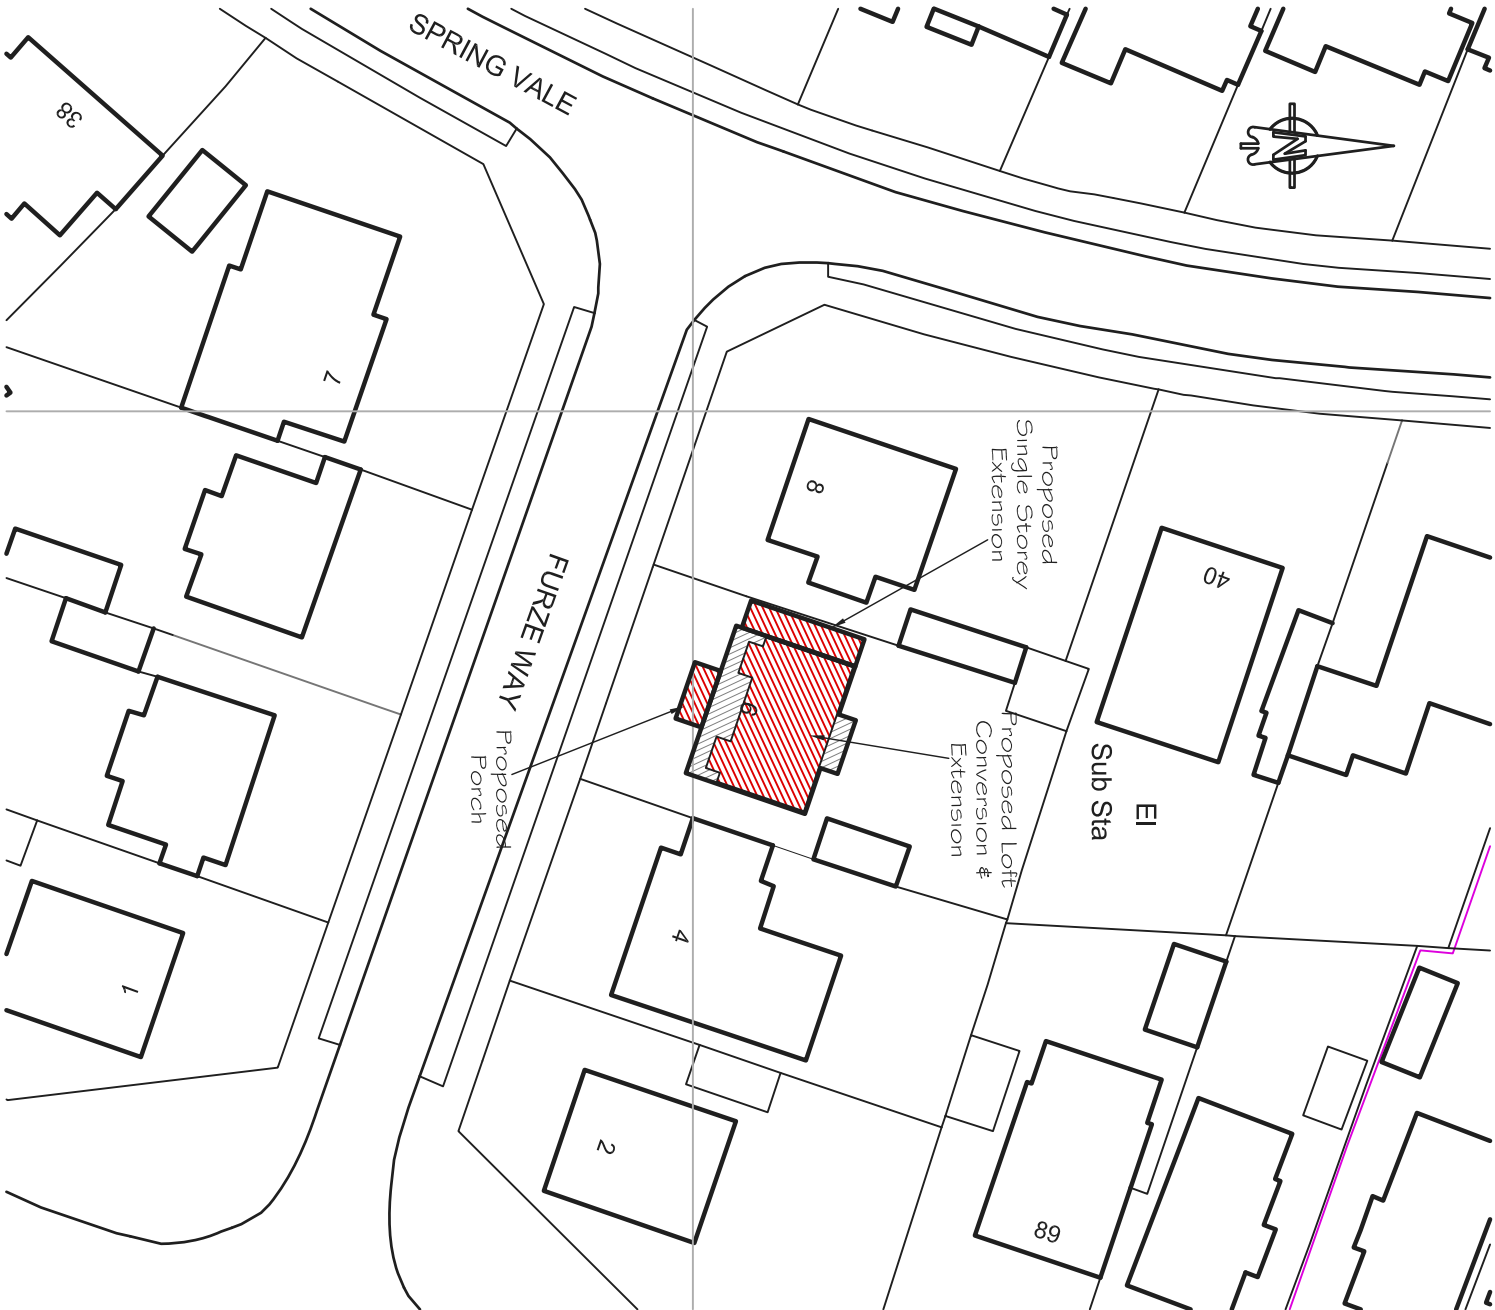

Proposed Block Plan 1:500 @ A3

NOTES:
The contractor, sub-contractor or supplier is to check all relevant dimensions, levels, existing services and proposed services with the existing service runs prior to commencing the works.
ANY DISCREPANCIES ARE TO BE BROUGHT TO THE ARCHITECT'S ATTENTION IMMEDIATELY.
© This drawing is copyright and may not be copied, traced, altered or reproduced without the express written permission of the Architectural Designer.

L.M.D.
DESIGNS Ltd.
ARCHITECTURAL
& INTERIOR DESIGN
4 Foxcombe Close,
Swanmore,
Hampshire SO32 2UJ.
Tel: 07876 712622
Email: Lmdarchitecture@aol.com



Job Title

Proposed Extensions at No.6,
Furze Way, Cowplain, Hampshire.

Client

Mr & Mrs D. Holden

Drawing Title

Planning
Block Plans
Existing & Proposed

CAD REF: 221908-6-Furze-Way.dwg Scale 1:500
Drawn SLV Amended Checked Date Nov '21

Job No. 221908 Drg. No. 101 Rev.