


GENERAL NOTES:

ALL WORK WHETHER SPECIFIED OR IMPLIED TO BE CARRIED OUT IN ACCORDANCE WITH BUILDING REGULATIONS, BRITISH STANDARDS, CODES OF PRACTICE AND ACCEPTED BUILDING PRACTICE.

THIS DRAWING MAY BE SCALED FOR LOCAL AUTHORITY PURPOSES ONLY. FOR WORKING DRAWINGS USE SPECIFIED DIMENSIONS WHERE GIVEN - MEASURE AND CHECK ON SITE PRIOR TO ORDERING OF MATERIALS AND COMMENCEMENT OF WORKS.

THIS LAYOUT AND DESIGN IS COPYRIGHT AND CANNOT BE COPIED OR REPRODUCED WITHOUT PRIOR CONSENT, IN WRITING, FROM THE DESIGNER.

DRAWING TO BE READ IN CONJUNCTION WITH ADDITIONAL DRAWINGS AND ANY STRUCTURAL ENGINEERS INSTRUCTIONS AND DETAILING.

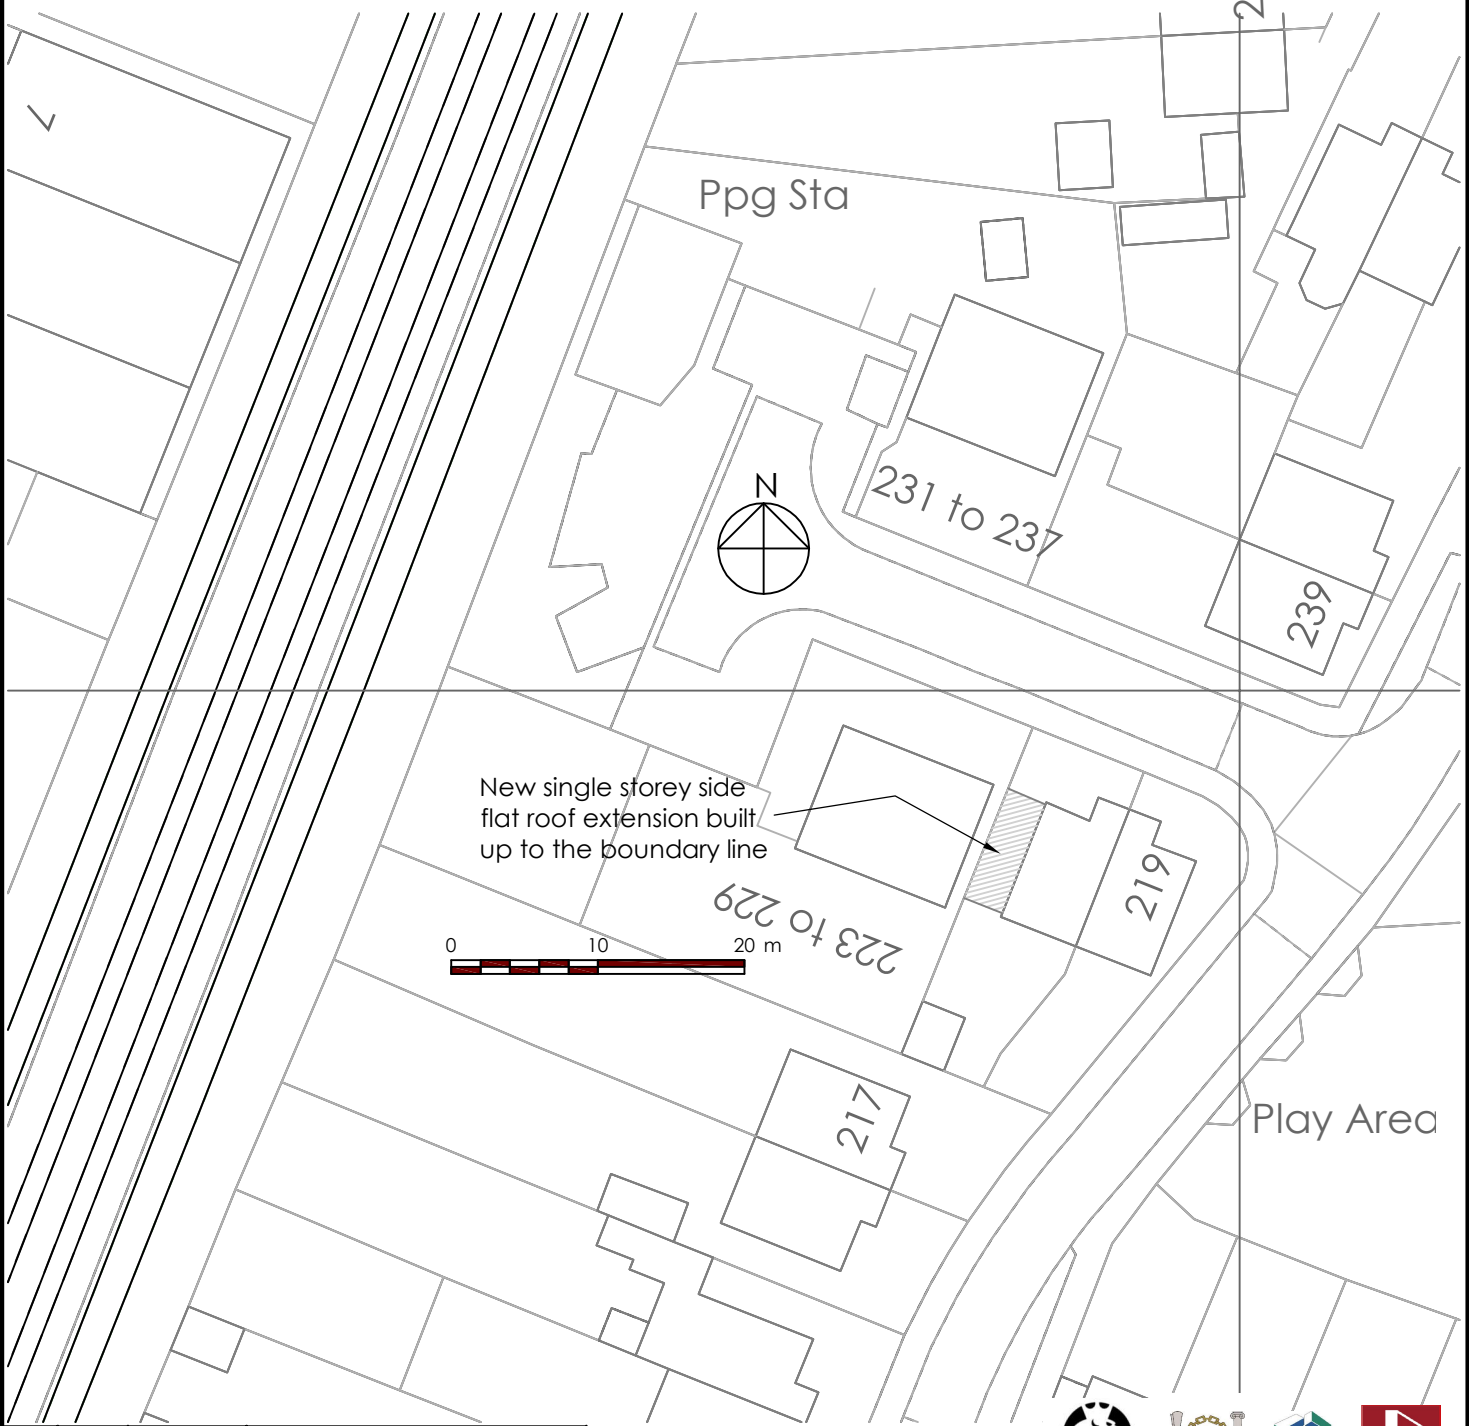

A	EDIT	00/00/00	COMMENT BOX
Rev	Name	Date	COMMENT BOX



ghd partnership Ltd
chartered surveyors & architectural consultants

4 Bursledon Heights
Bursledon
Hampshire
SO51 8DB
Tel: 023 8064 4666
www.ghdpartnership.co.uk



Client Name		Date	Project No
Miss Hollie Nightingale		Nov 21	2021-530
221 Nutwick Road, Havant		Drawn by	Scale
Drawing Title		HJN	1:500
Proposed side extension		Checked by	Drawing No
Block Plan		HJN	D03